


**PROPOSED TWO STOREY REAR ADDITION.
13, MENGHAM AVENUE, HAYLING IS, HANTS.
FOR MR & MRS V. FOSTER.**

STUDWORK WELL BRACED 100X50MM TIMBER BUILT OFF DOUBLE JOISTS WHERE APPROPRIATE 12.5MM PLASTER BOARD AND SET BOTH SIDES. INSERT 100MM THICK SOUND DEADENING QUILT MINIMUM DENSITY OF 10KG/M3.

NEW WINDOW CATNIC OVER TO HAVE FROSTED GLAZING WITH TOP VENT ONLY.

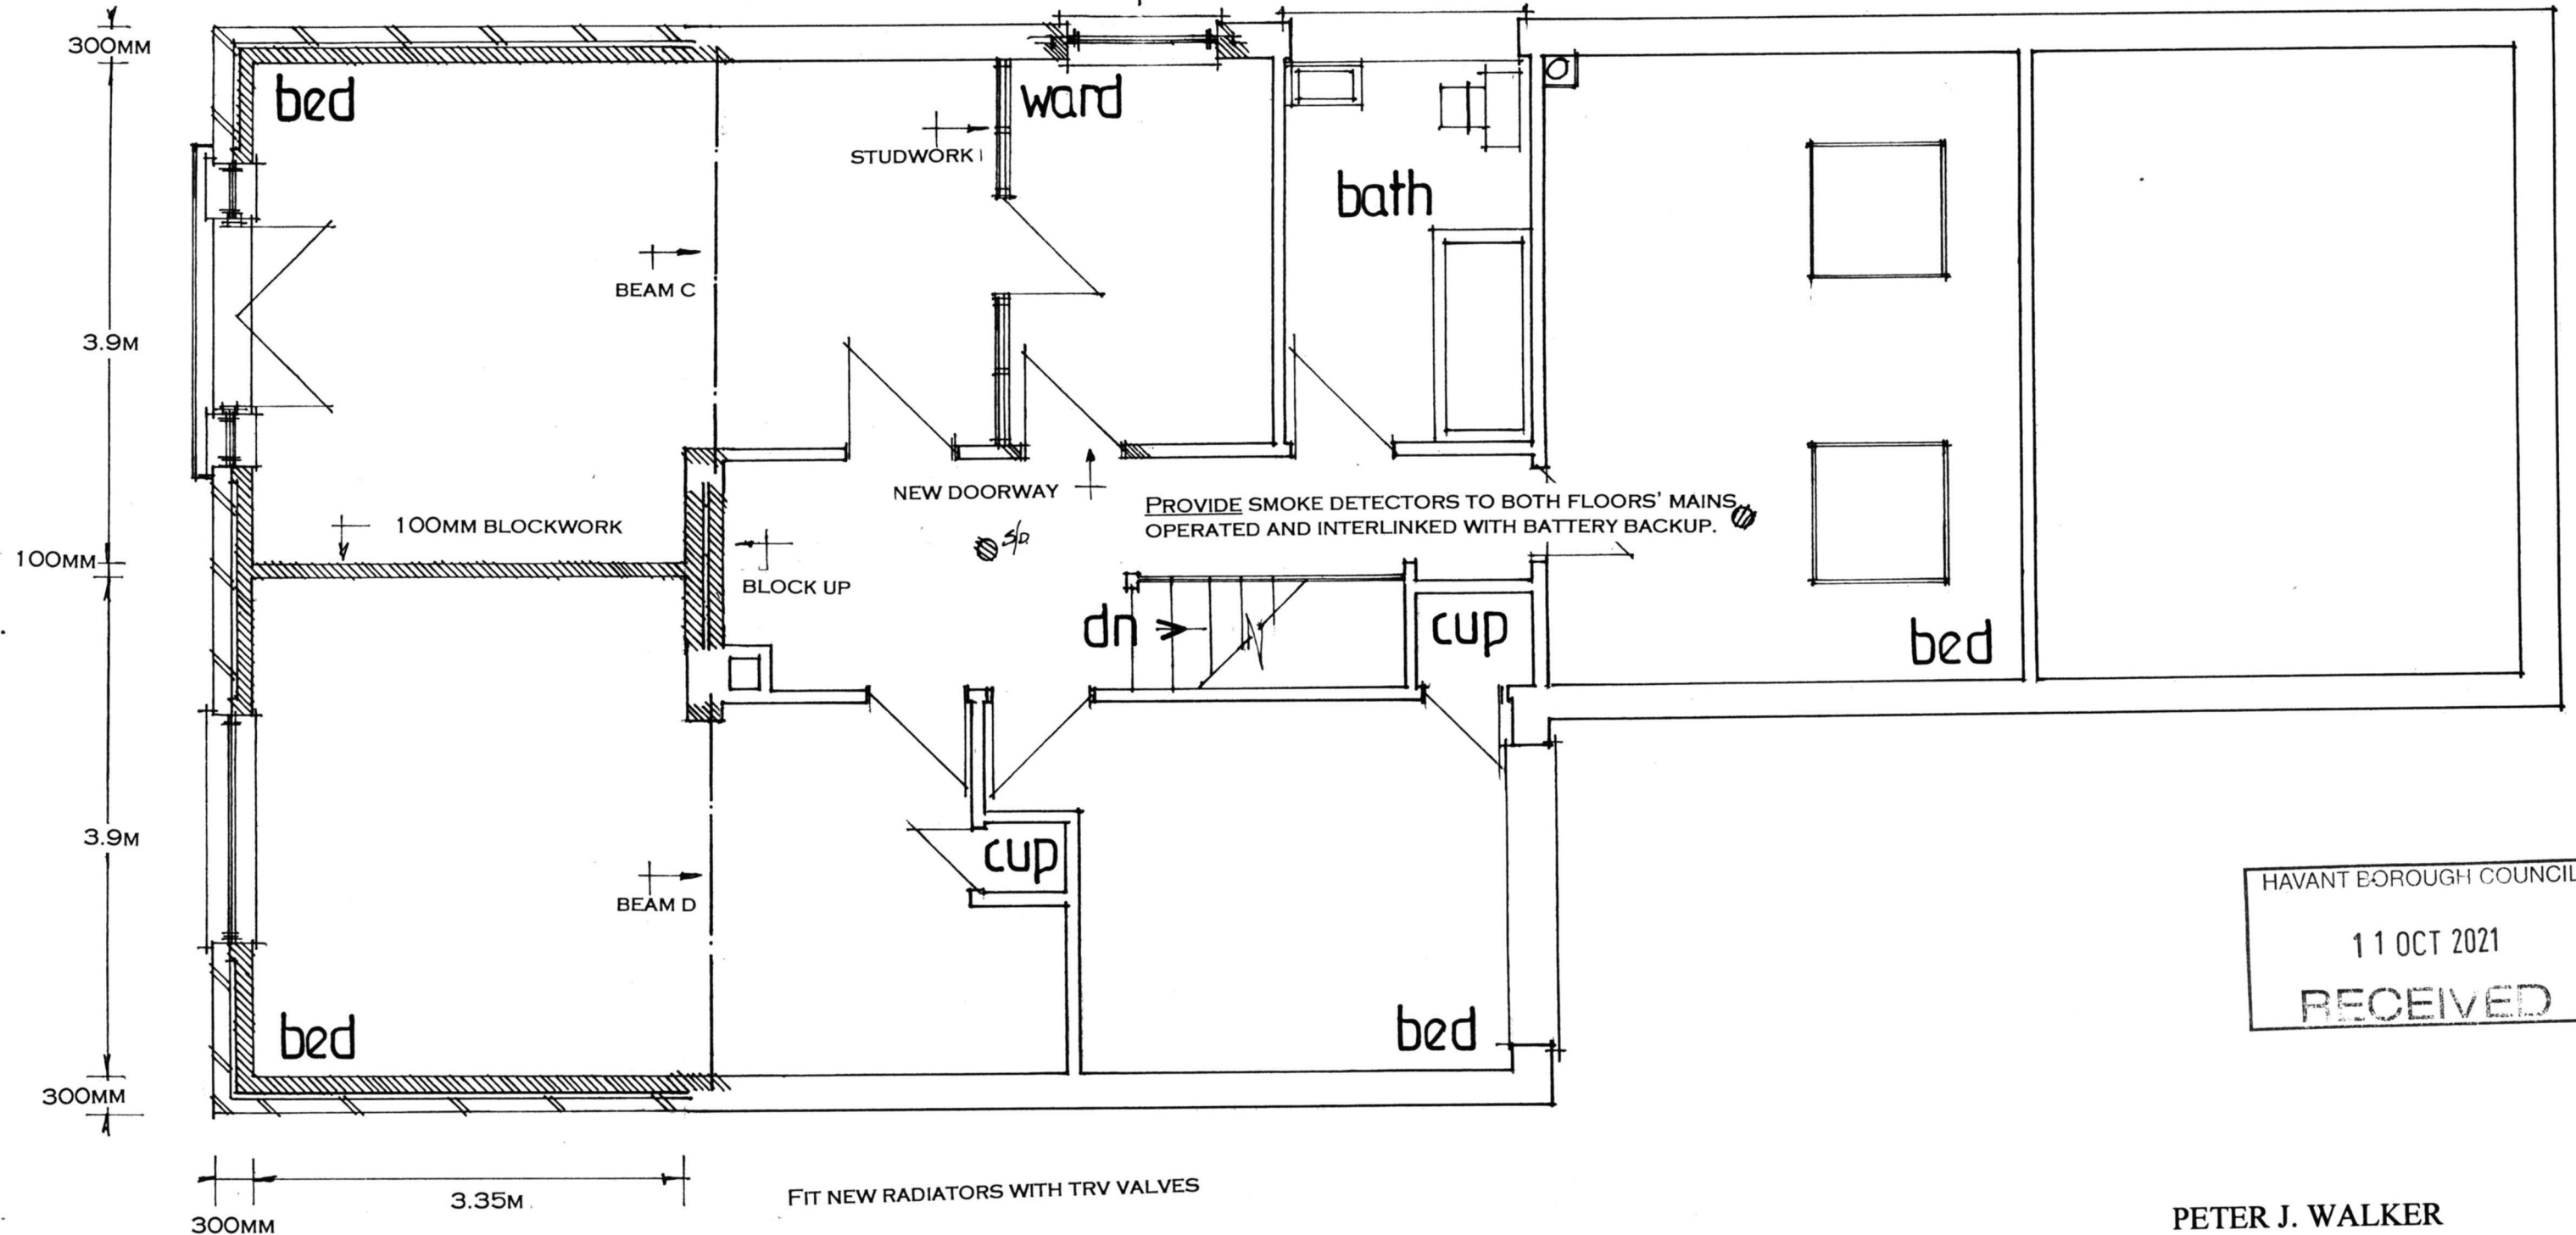

HAVANT BOROUGH COUNCIL
11 OCT 2021
RECEIVED

date oct 21
scale 1:50

PROPOSED FIRST FLOOR

PETER J. WALKER
ISLAND DESIGN
182 SEAFRONT, HAYLING ISLAND, HANTS
PO11 9AN
TEL: 02392467571