



PHYSICAL SCALE IN METERS @ 1:50

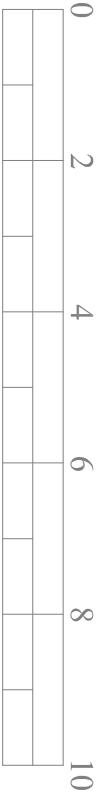


PHYSICAL SCALE IN METERS @ 1:100

NOTES:
This drawing has been produced solely for PLANNING/DESIGN.
Do not Scale from this Drawing except for planning purposes.
Any drainage shown is presumed and to be checked on site
before commencement of works.
This drawing is the copyright of MF Designs Ltd.

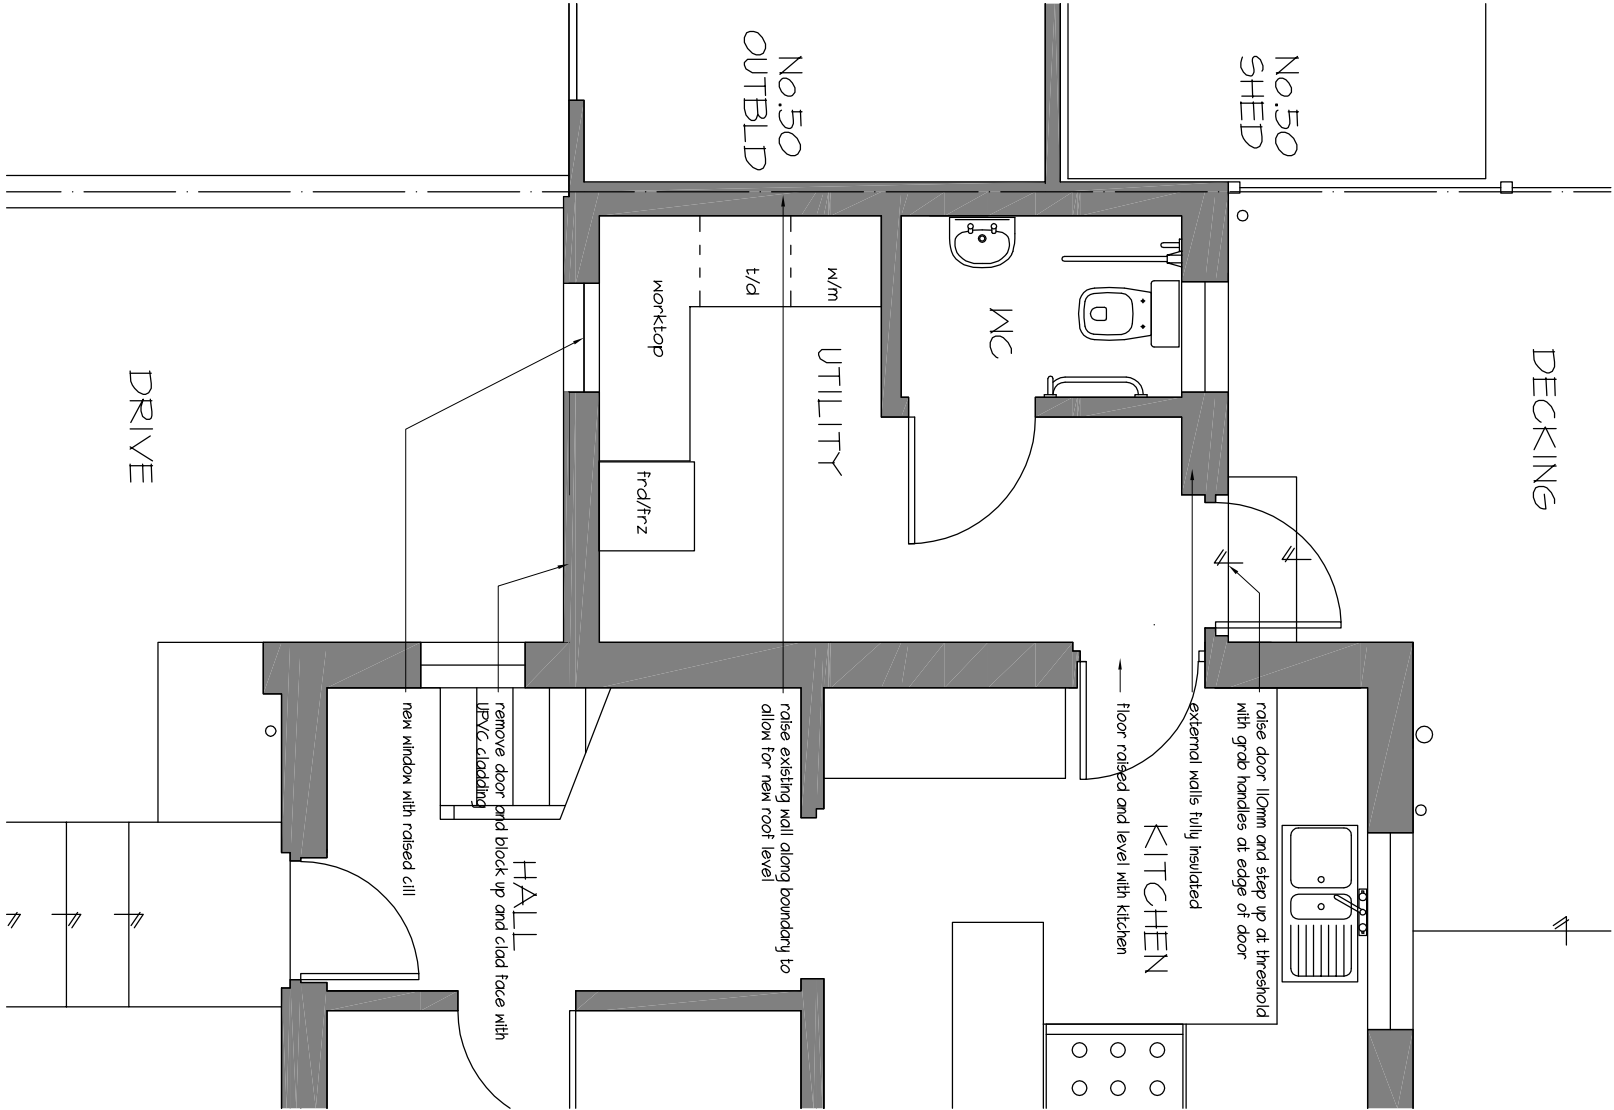


Proposed Ground

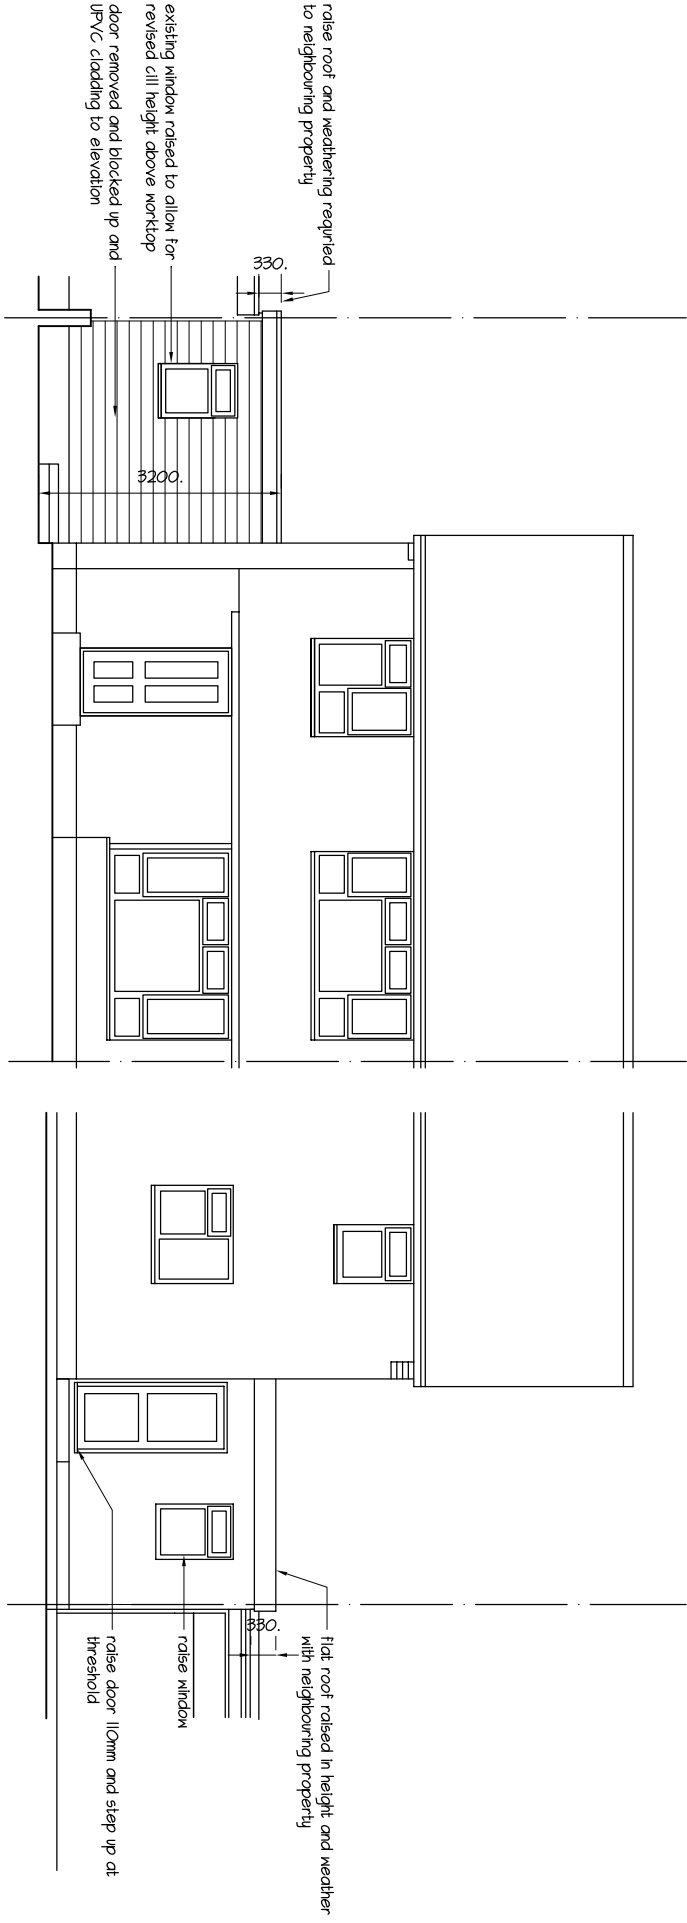

Proposed North

Proposed South

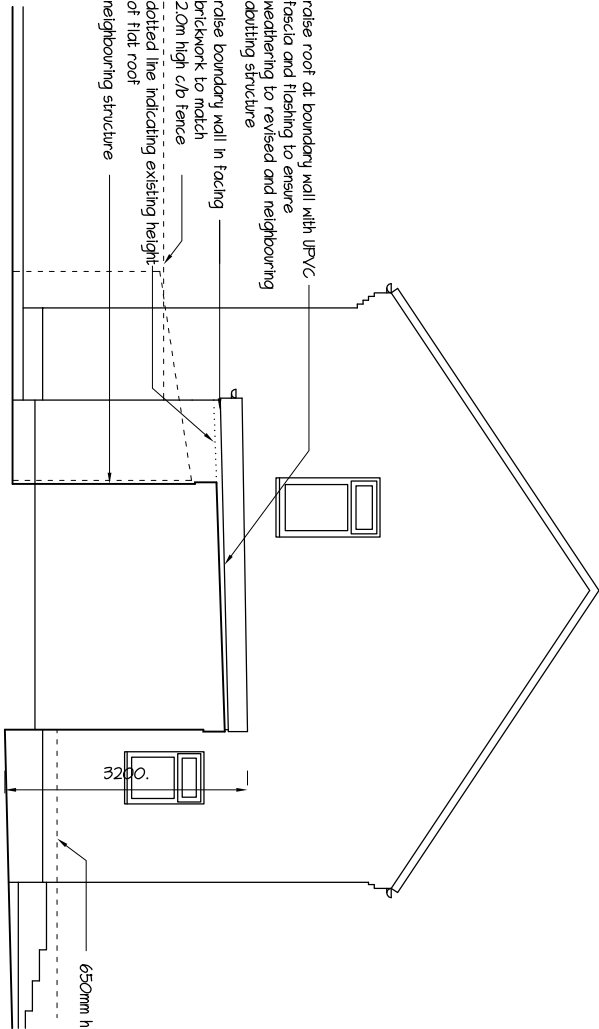

Proposed East



mf designs ltd

Chartered Architects



36 Grove Road • Havant • Hampshire • PO9 1AR
Director: Martin Farrer RIBA • Co Registration No.4507379

U/F 02392 470967
e admin@mfdesigns.org.uk

Date: Dec 2020
Scale: 1:100/50

Job No: 3254
Dwg No: P_01

UTILITY/WC CONVERSION & ALTERATIONS - 48 Mill Road, Waterlooville. PO7 7AS