




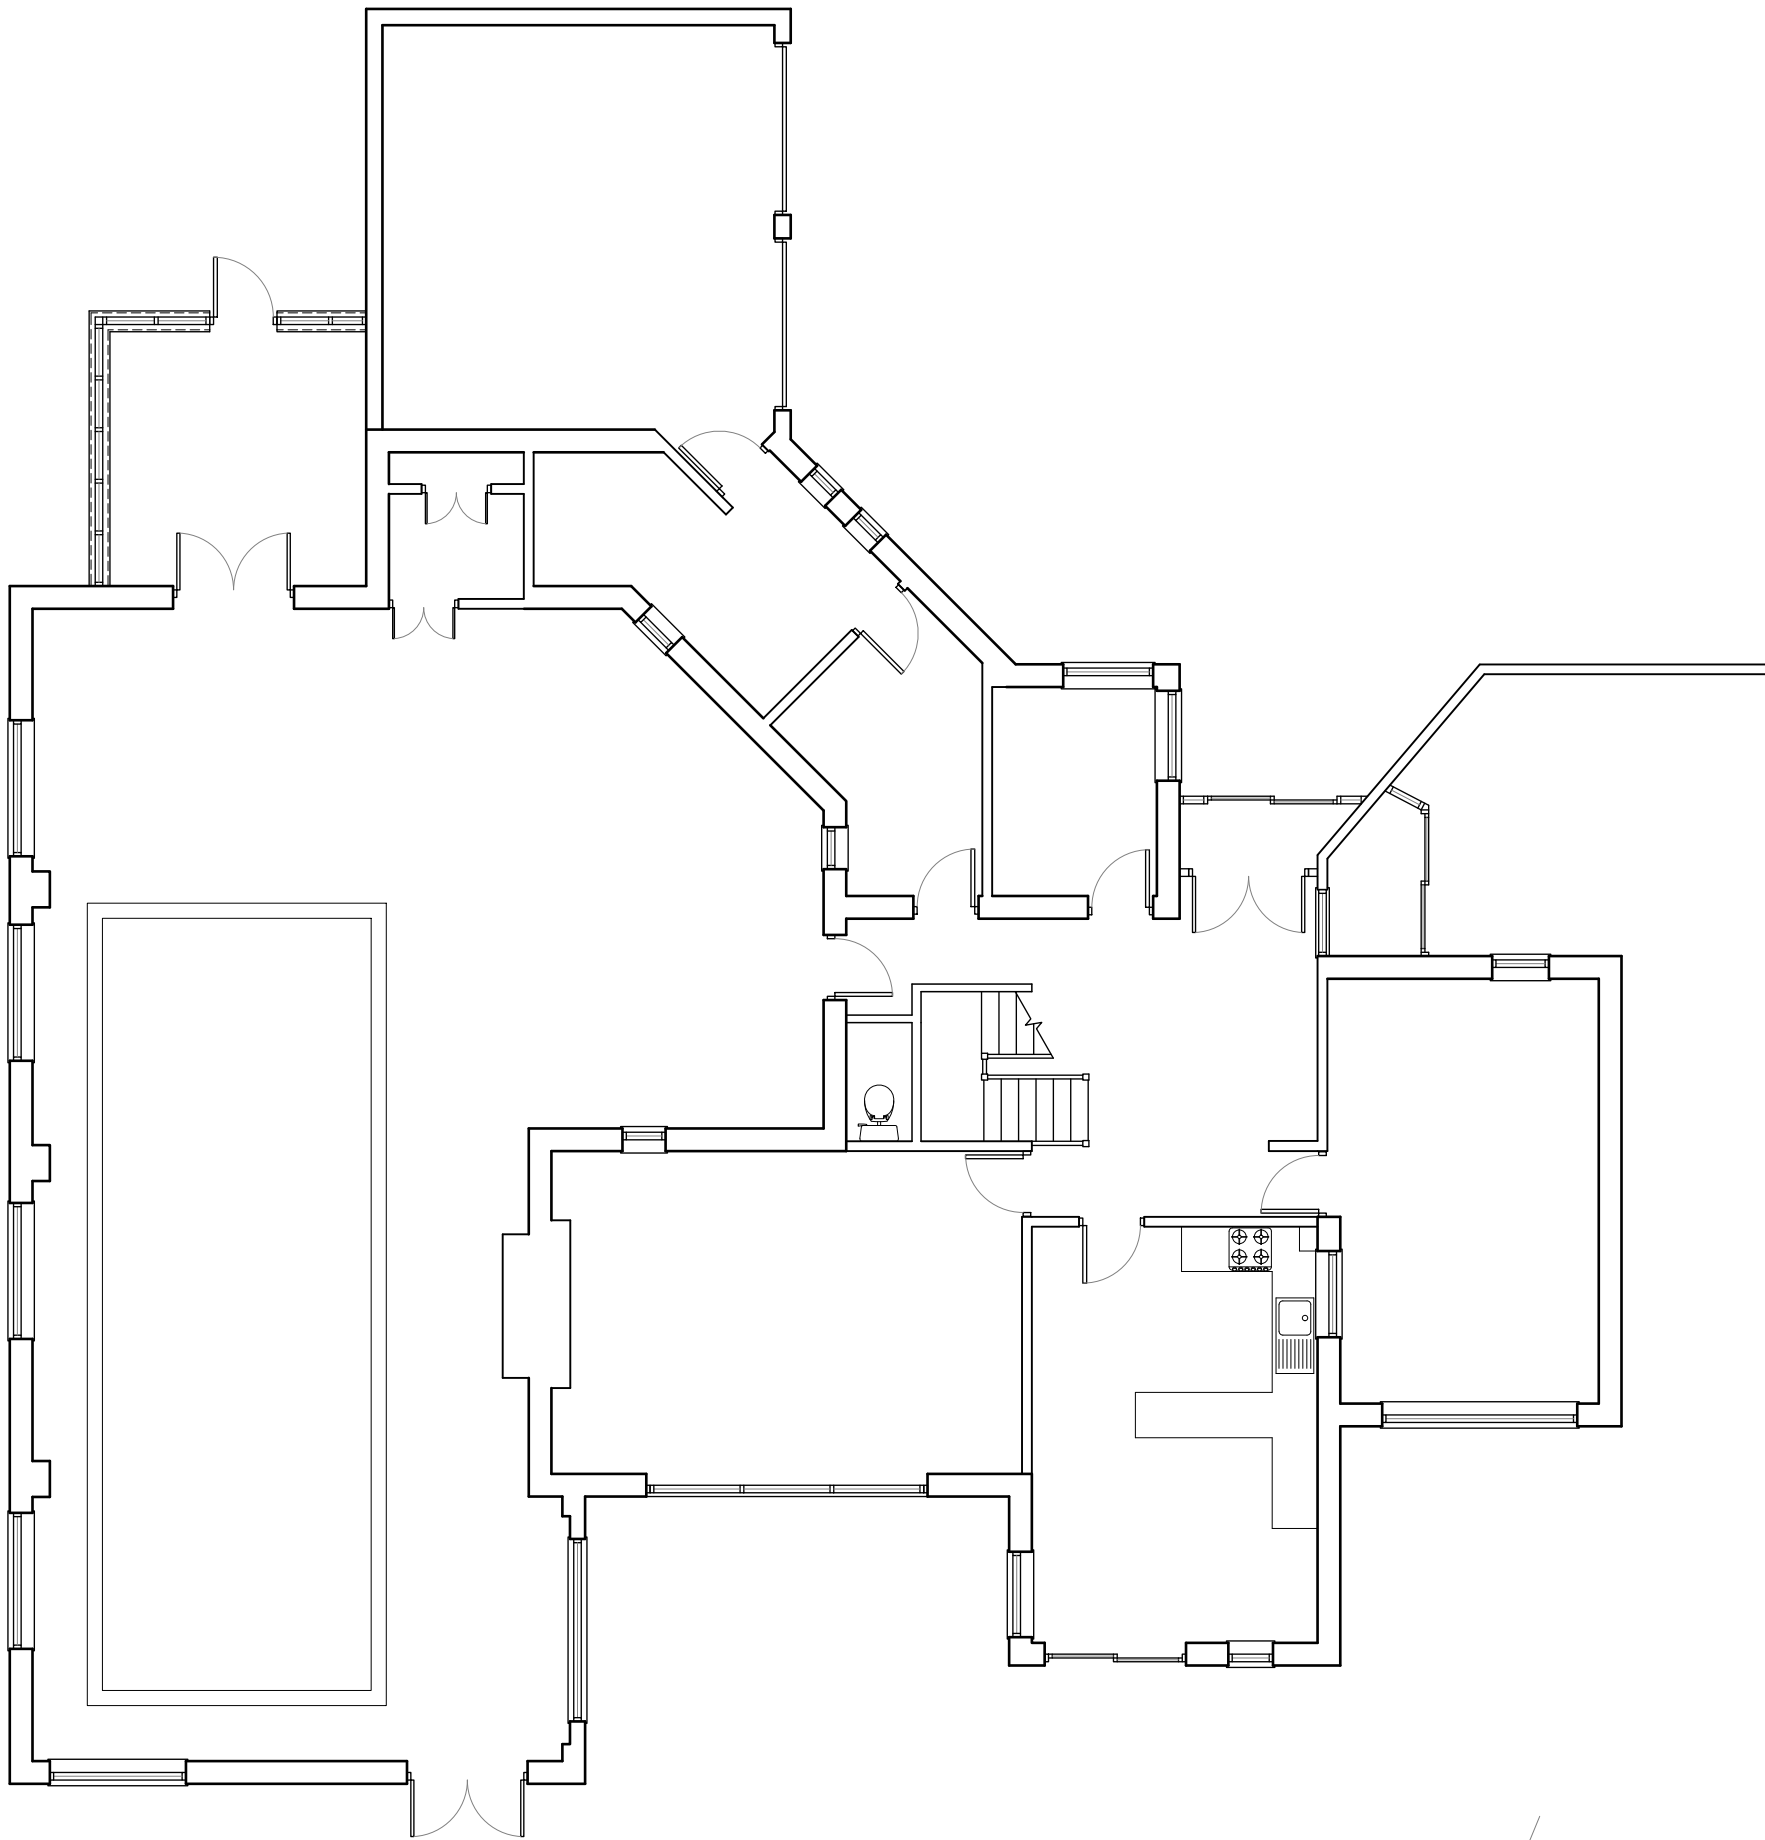


Existing Ground - 1:100

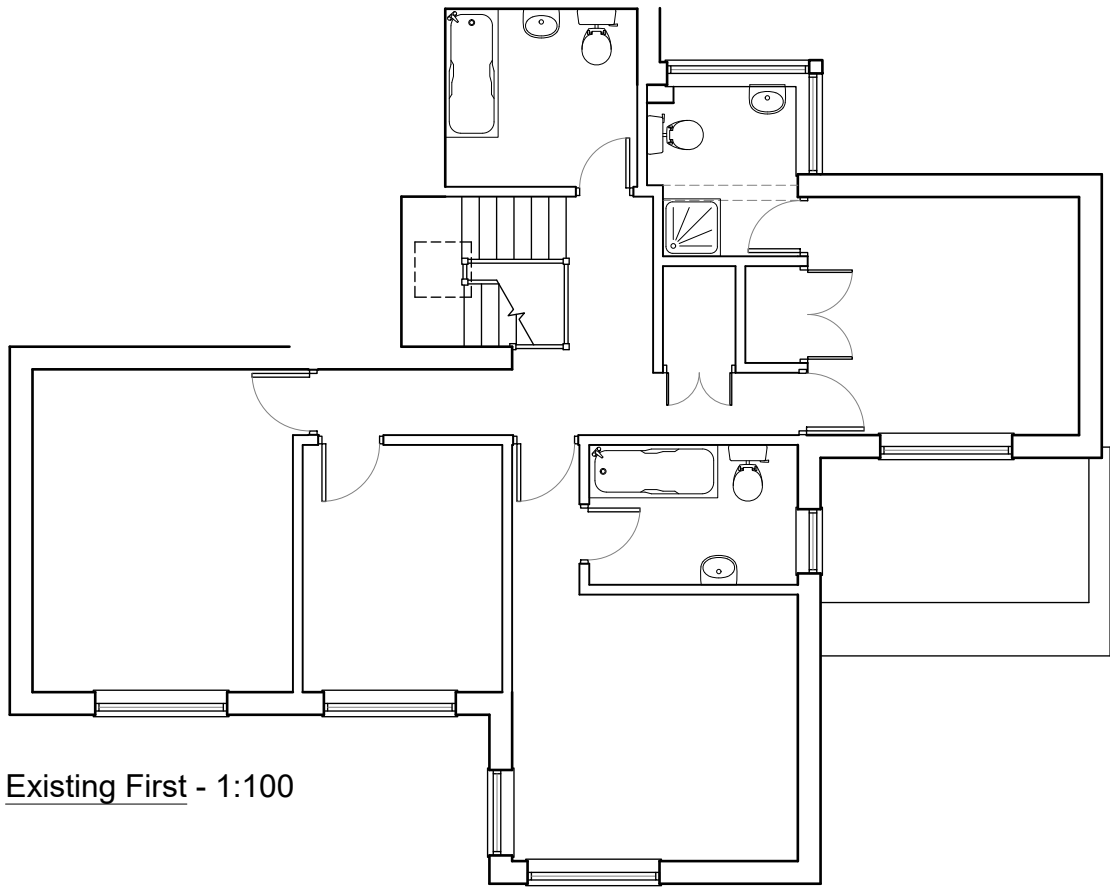

Existing First - 1:100

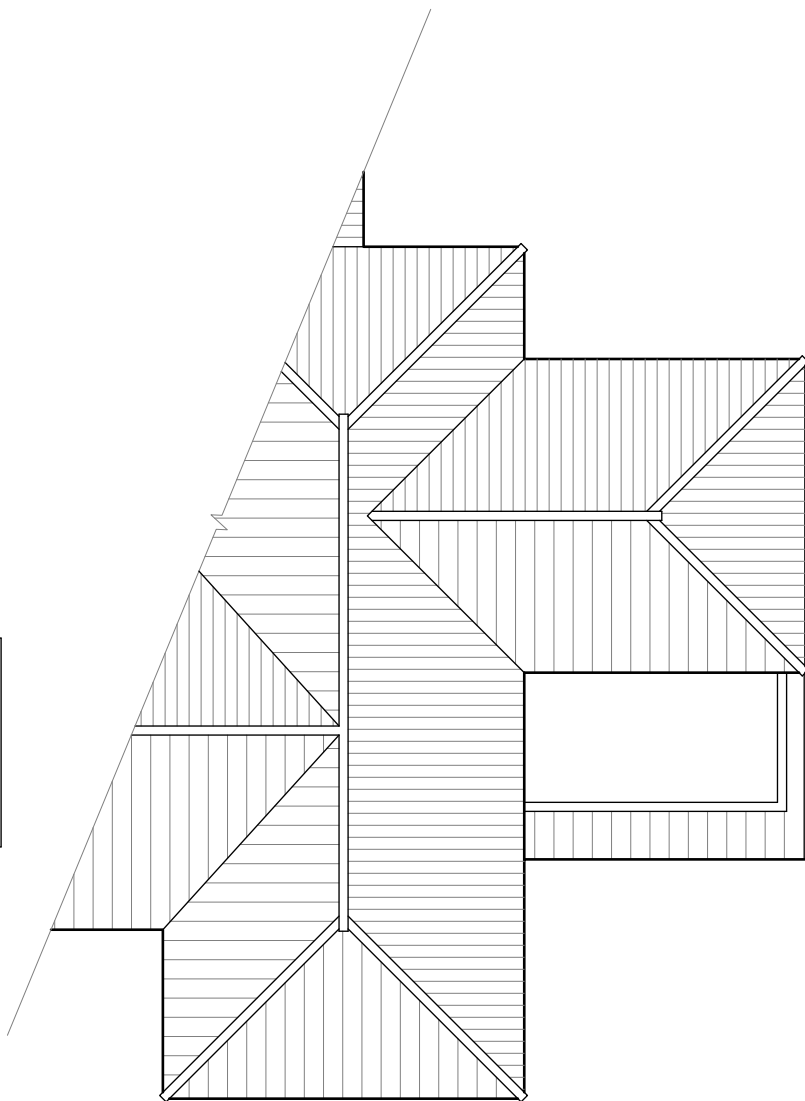


Existing Roof Plan - 1:100

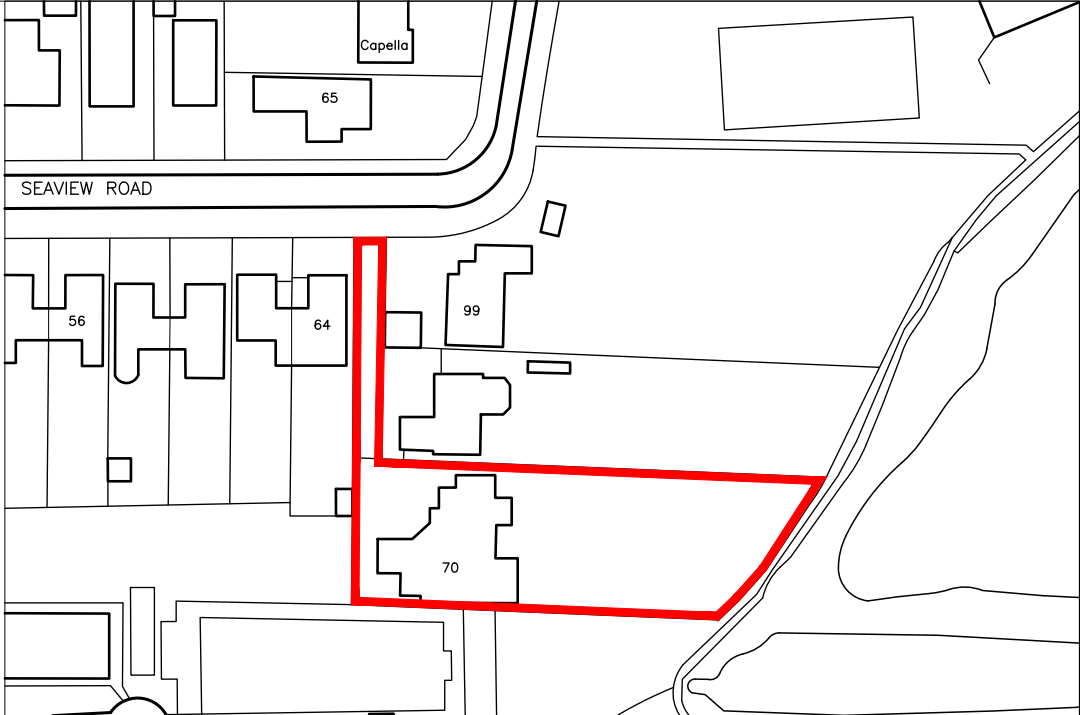

0m 10m 20m 30m 40m 50m
K.A.D. Licensed O.S. No. 100047482

Location Plan - 1:1250

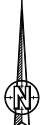

Existing Rear Elevation - 1:100



Existing Side Elevation - 1:100

Rev	Revision	By	Date	
K NIGHT A ARCHITECTURAL D DESIGN K.A.D. Ltd First Floor Unit 7 The Quarterdeck Port Solent PO6 4TP M: 07801 346479 T: 01489 660194 E: ian@k-a-d.co.uk W: www.k-a-d.co.uk				
Client				
DAVE PERCIVAL & LOUISE HUNTER				
Project				
70 SEAVIEW, HAYLING ISLAND				
Drawing				
EXISTING PLANS				
Scale		Date		
1:100@A2		AUG 2020		
Project no	Sequential	Bldg/Floor	Detail	Rev
KAD	01	A	EX	A