




CAD

Critchley Architecture And Design Ltd.
Contact: 02392 474 919 | info@caad.online
The Old Brewery, 15E South Street, Havant, PO9 1BU

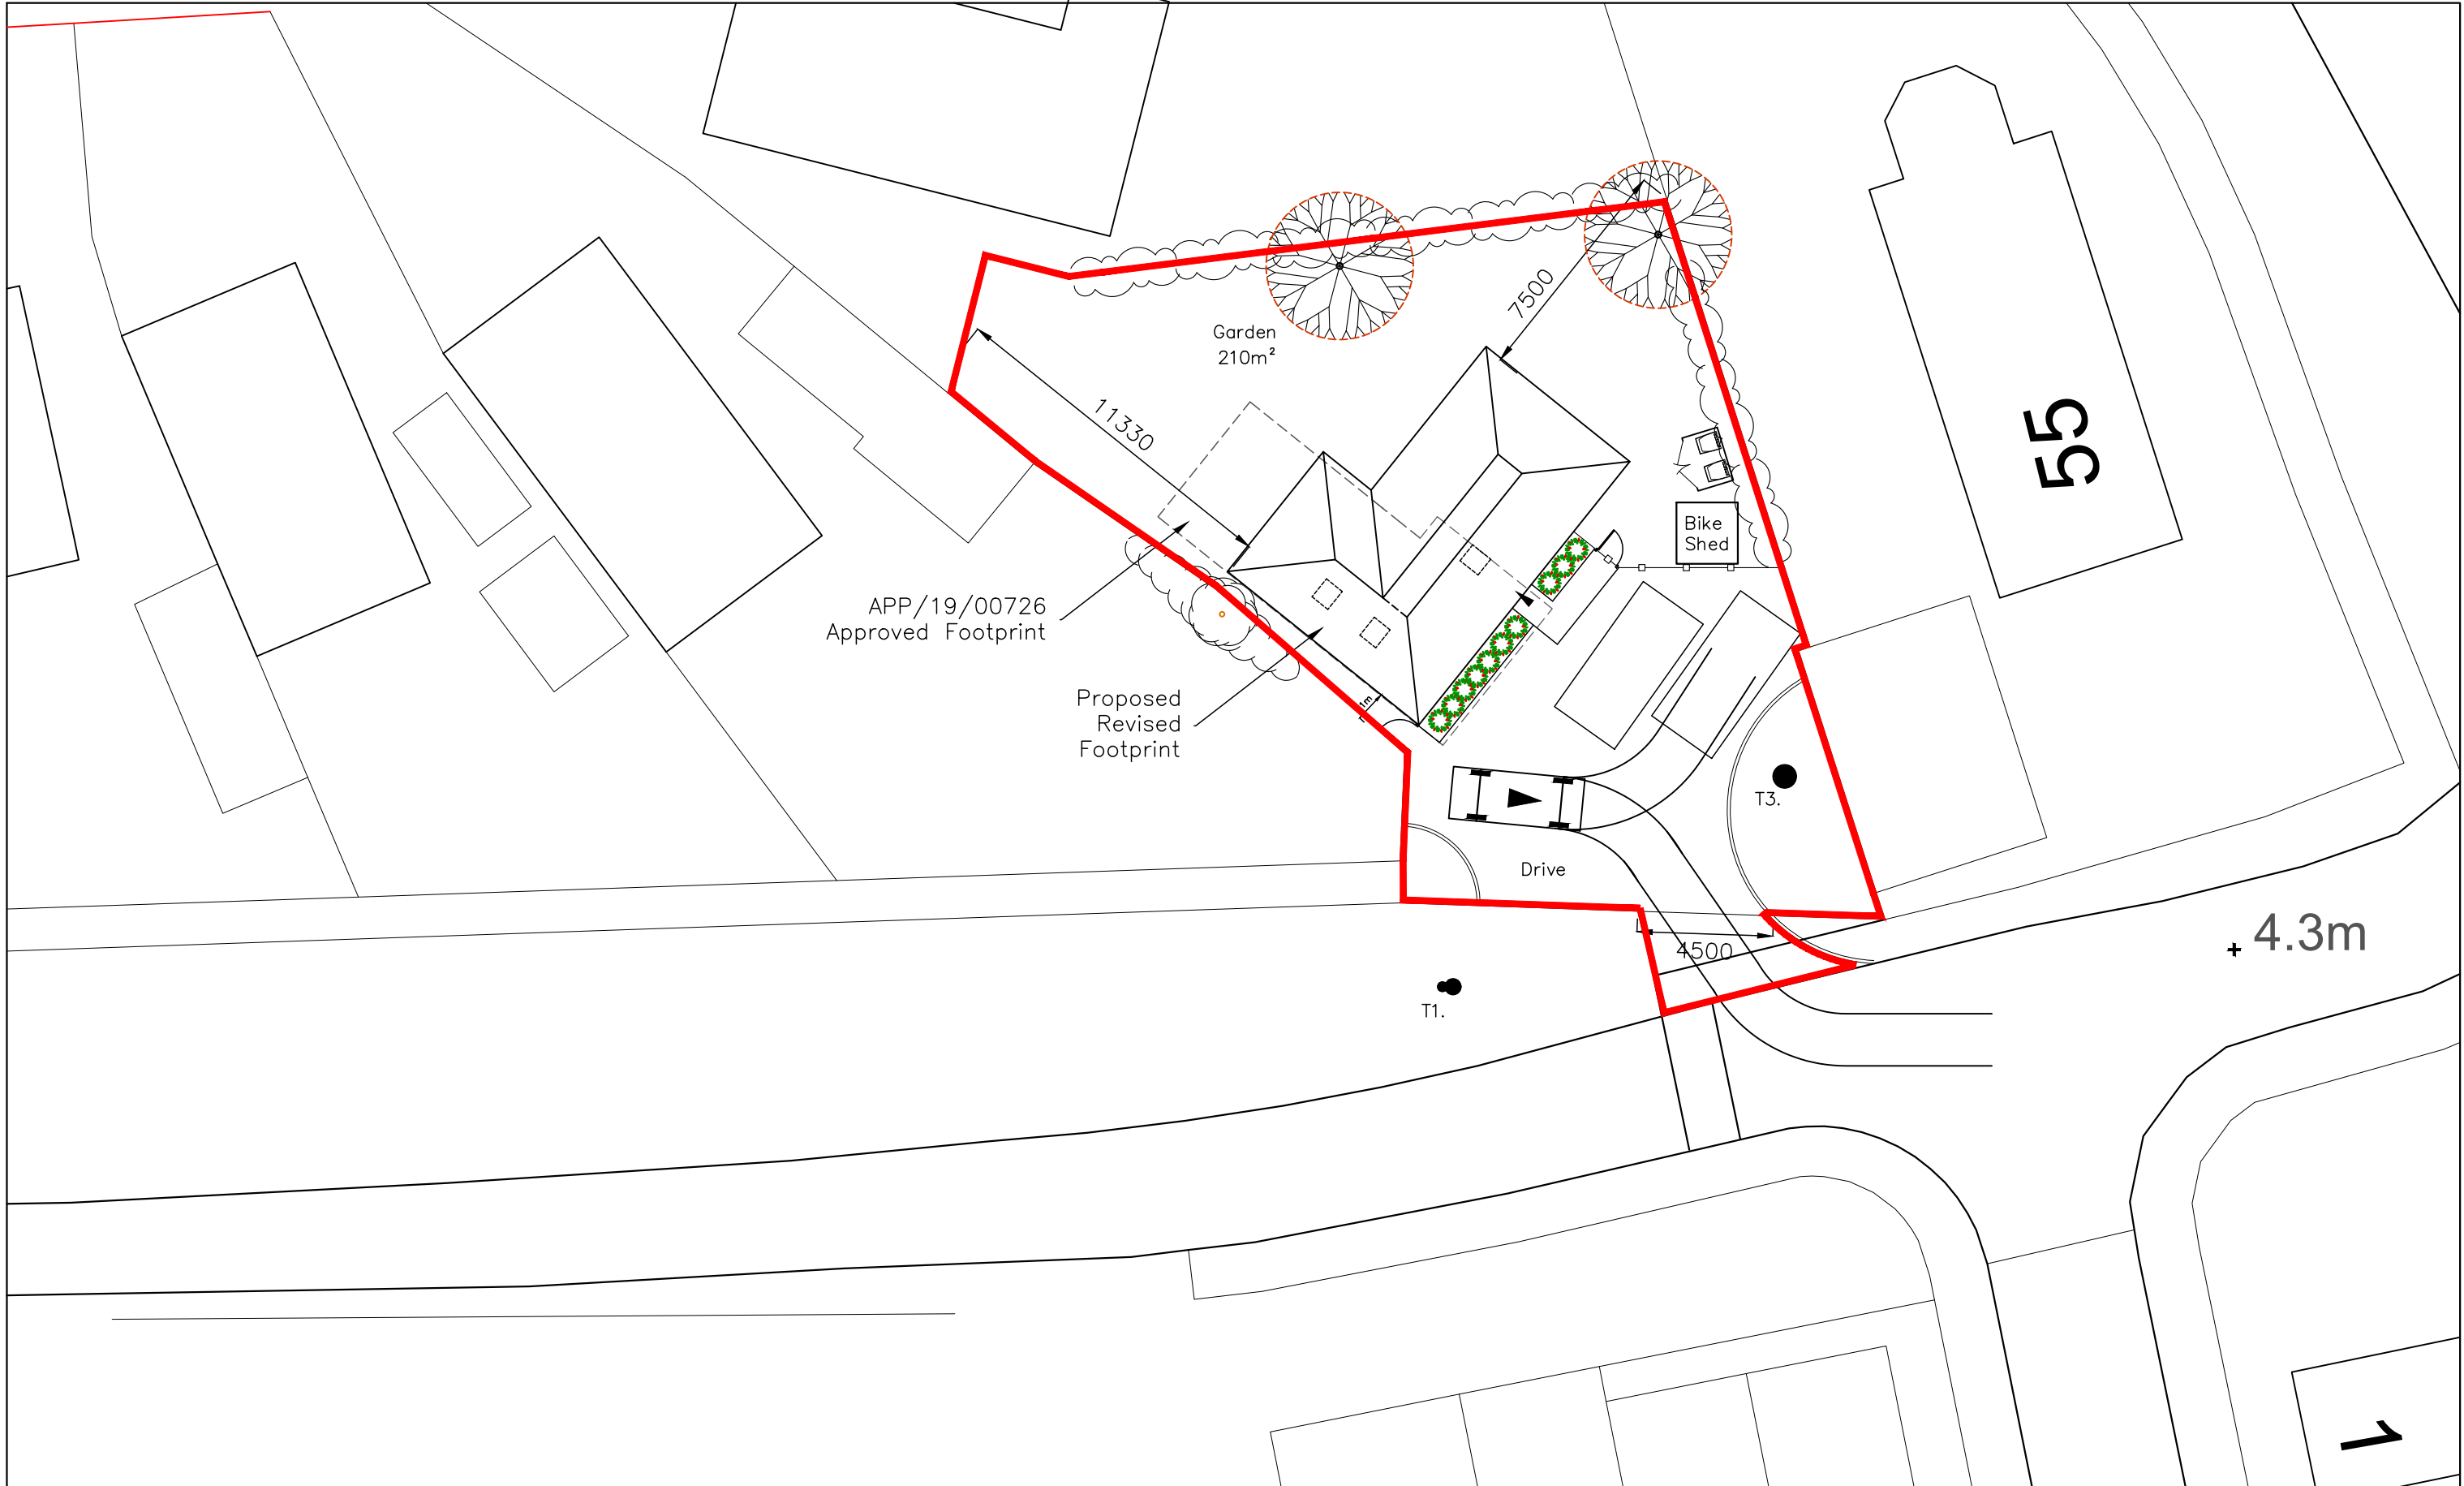

Proposed Site Plan

Revisions	a) Note/Date/Initial
b)	
c)	
d)	

Land Rear,
31 North Crescent,
(Norman Road)
Hayling Island,
PO11 9LR

Scale A1=1:100, A3=1:200
Drawn SAR
Date 12/08/2020

20052-110⁰

20m

40m

60m

80m