


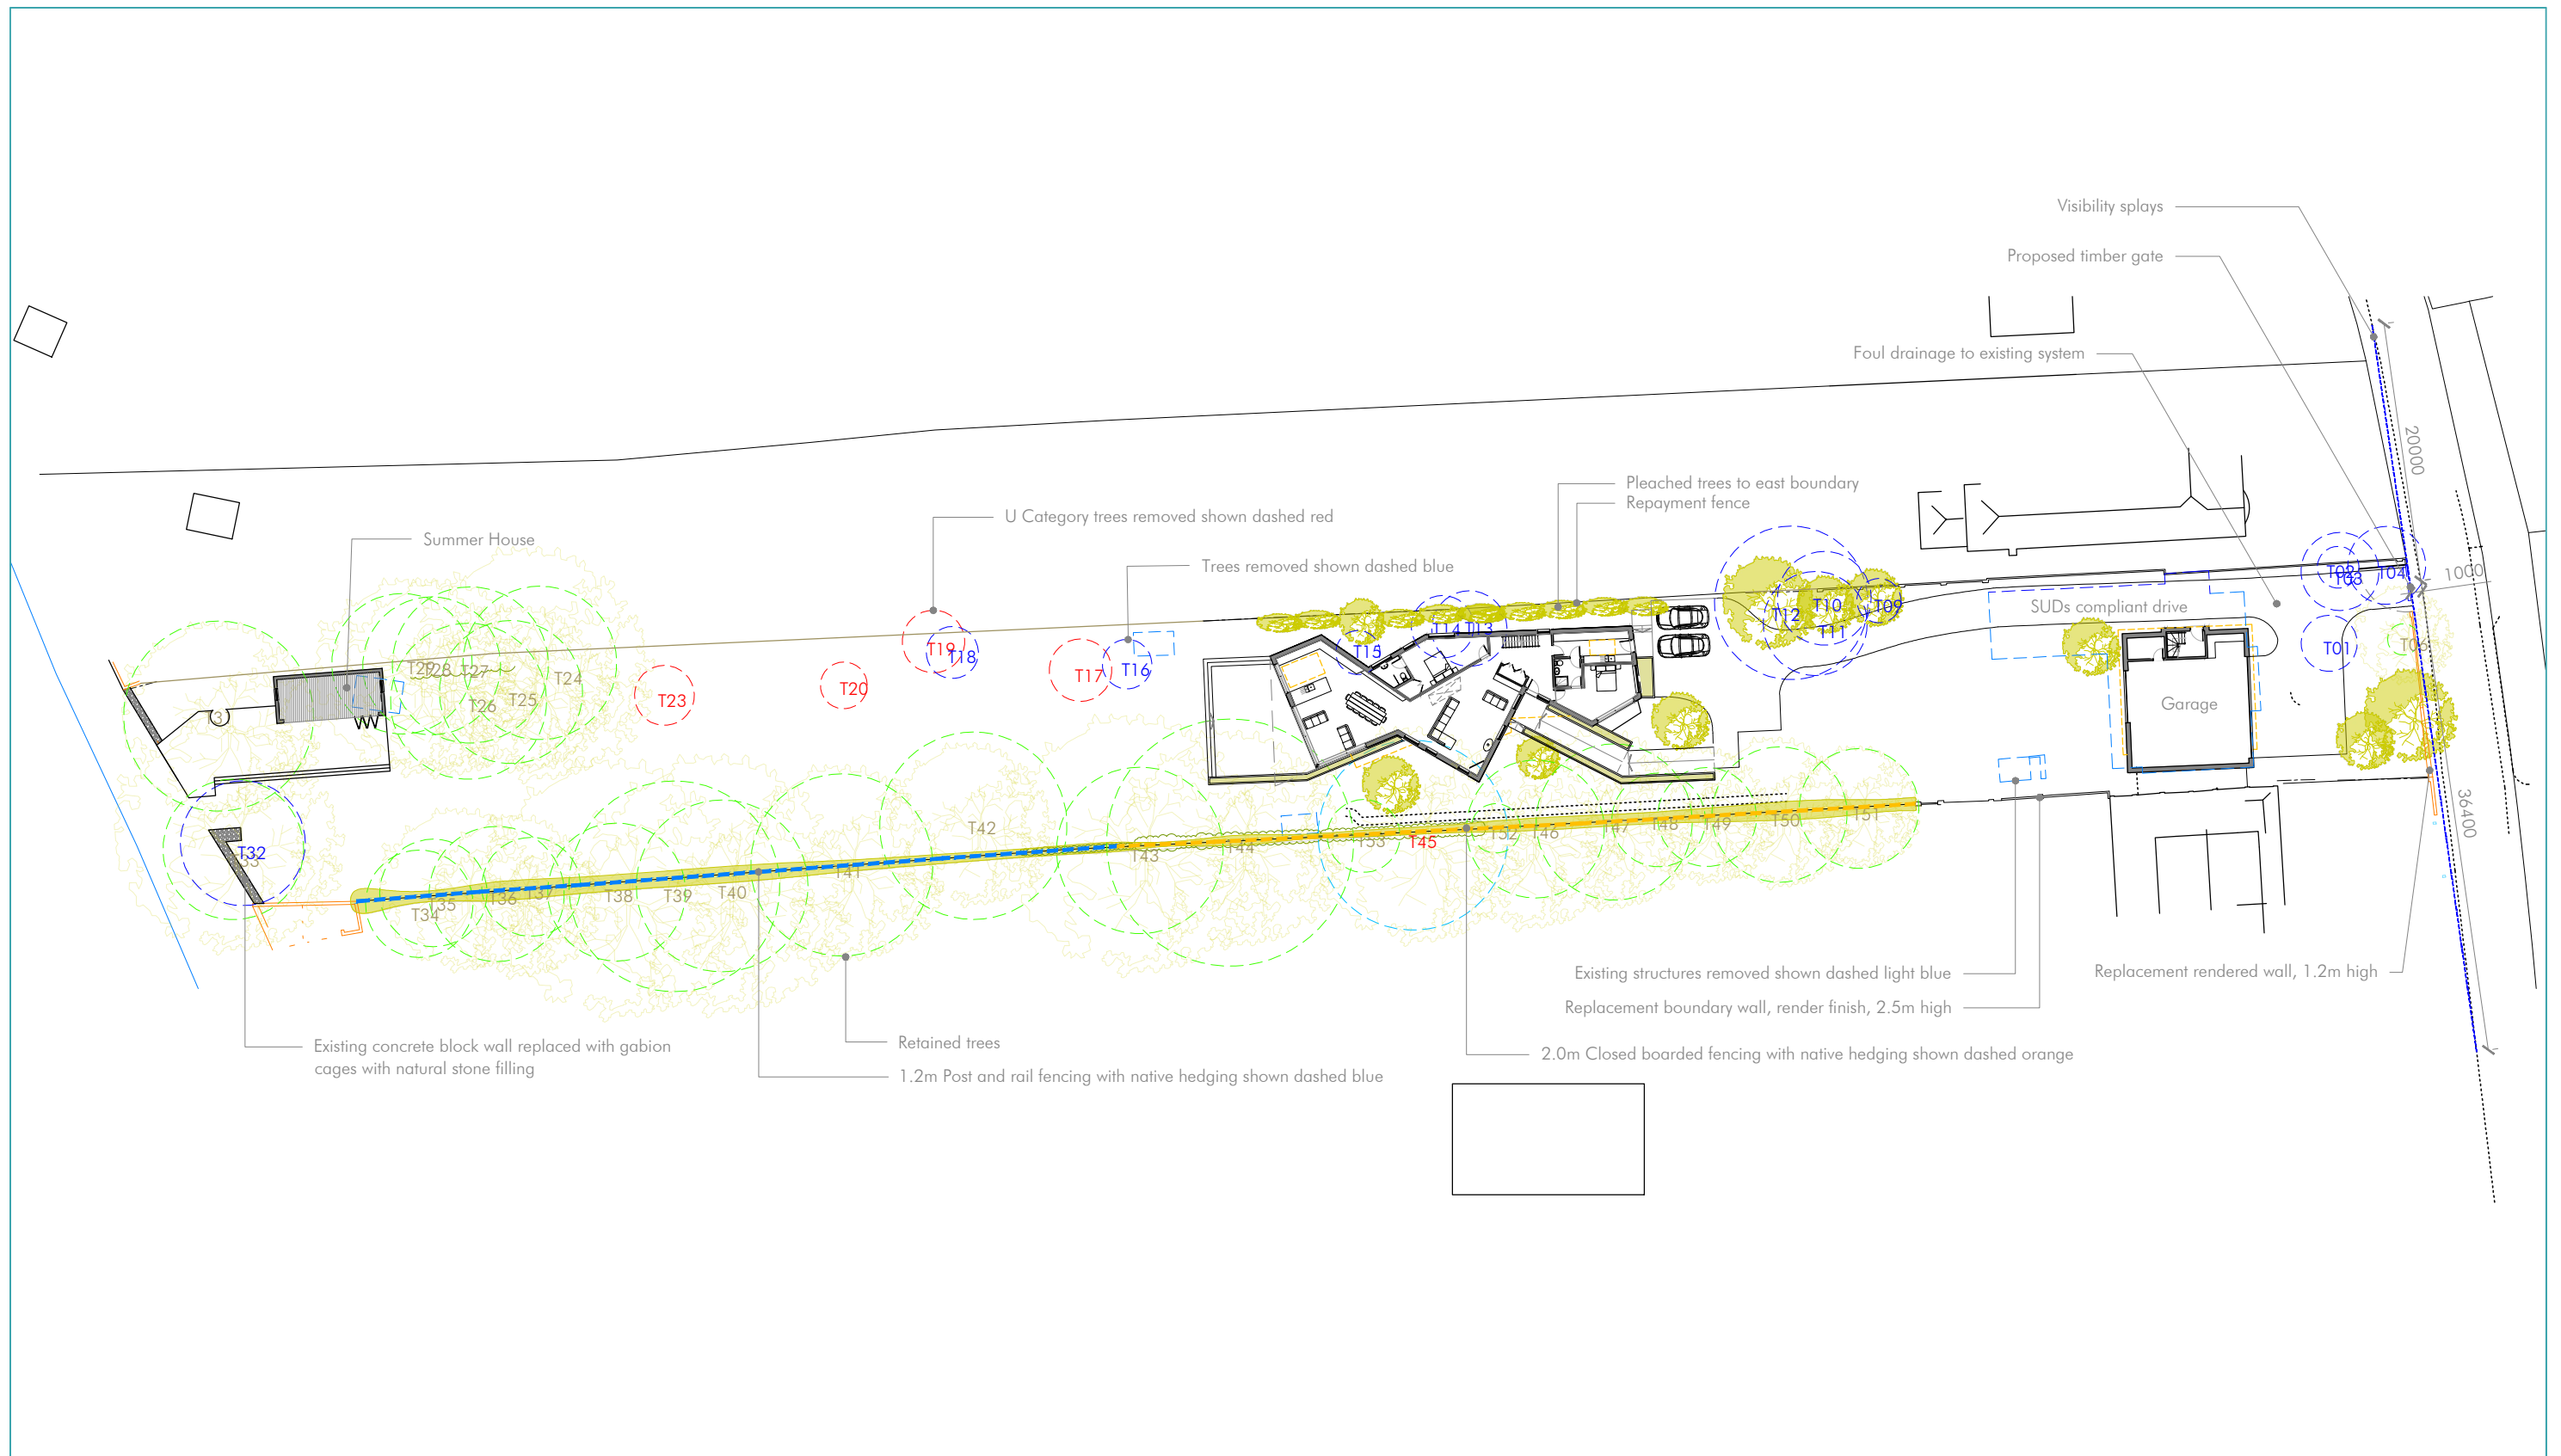

Project 48 Sinah Lane Drawing Site & Block Plan	Project No. 2016 Dwg No. 3.010 Scale 1:500 @ A3	<table><tr><th>Rev</th><th>Date</th><th>Notes</th></tr><tr><td>01</td><td>22.01.21</td><td>Boundary wall amended</td></tr><tr><td>02</td><td>11.02.21</td><td>Southern boundaries amended</td></tr></table>	Rev	Date	Notes	01	22.01.21	Boundary wall amended	02	11.02.21	Southern boundaries amended	The Studio @ The Barns Church Lane, Northney PO11 0SB 07365 111998 info@hebdendesignstudio.com www.hebdendesignstudio.com	Hebden design studio architecture / town planning / interior design / project management	Notes: Do not scale from this drawing unless for the purposes of Local Authority Planning Approval. Please verify that the information is correctly printed to scale by checking the control bar. This drawing must be read in conjunction with all other related drawings and documentation. This drawing is copyright of Hebden Design Studio Ltd ©. All rights reserved
Rev	Date	Notes												
01	22.01.21	Boundary wall amended												
02	11.02.21	Southern boundaries amended												