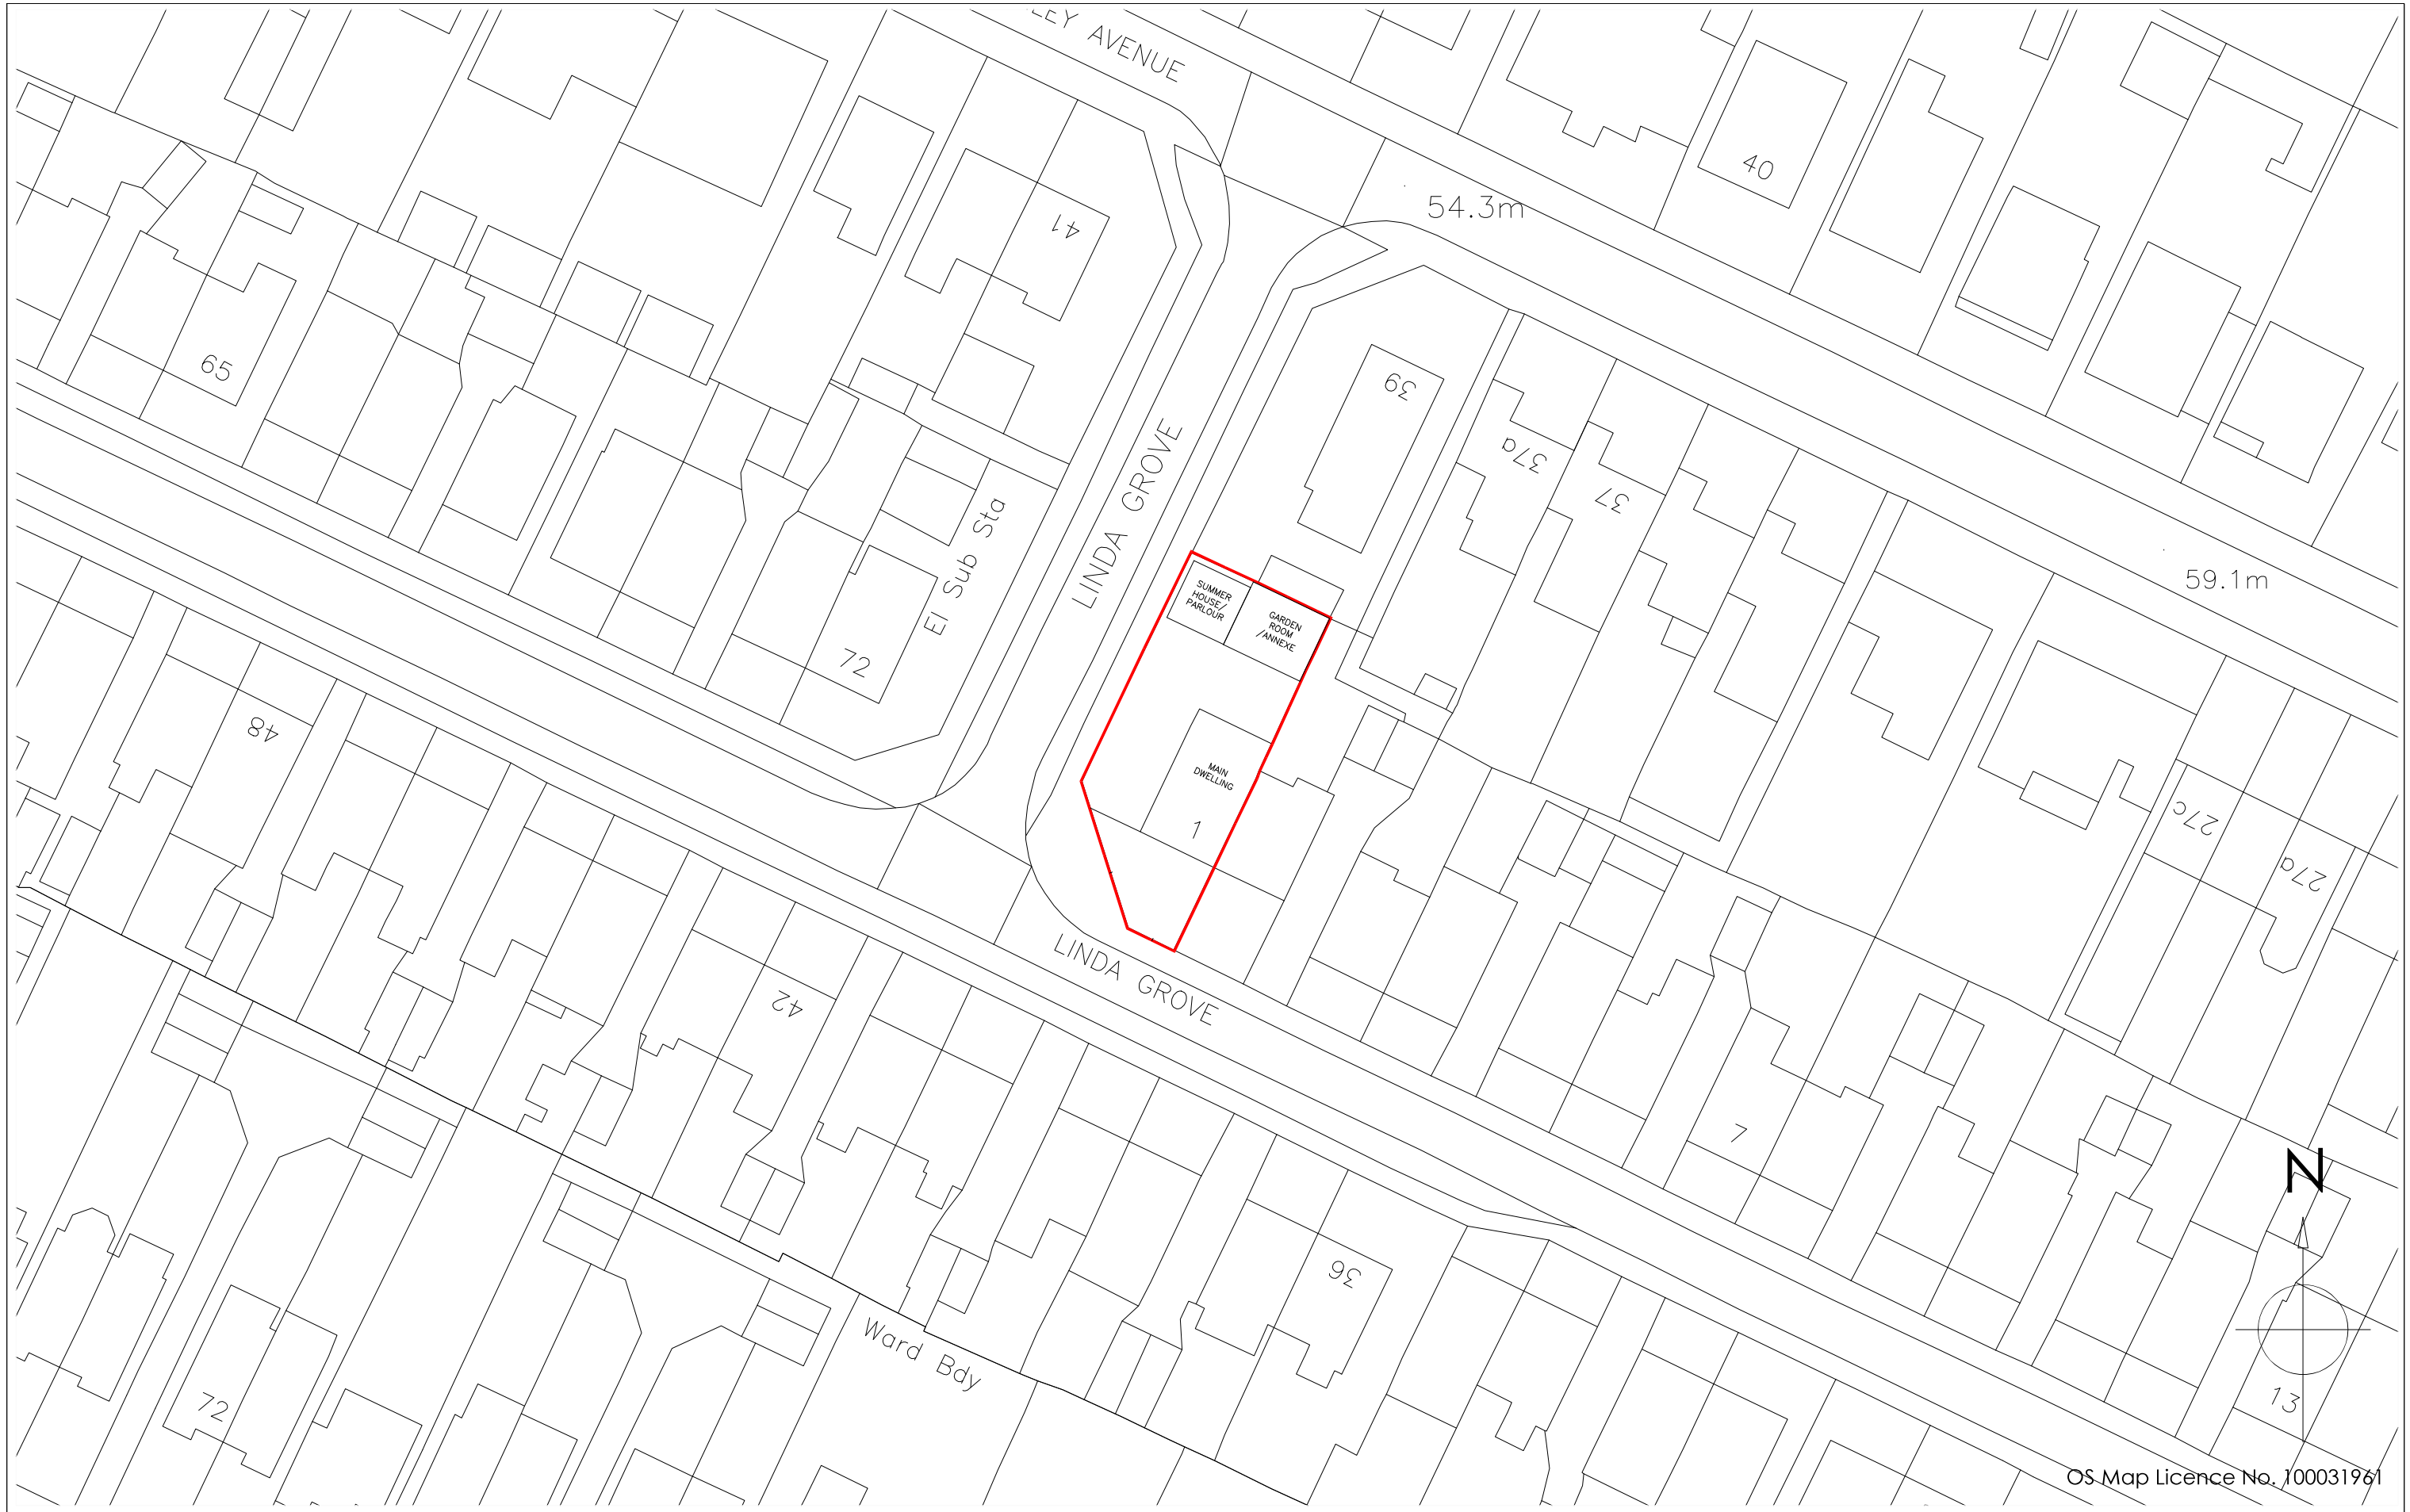

Copyright is reserved by GBS Designs and is issued on the condition that it is not copied or disclosed by or to any unauthorised persons without prior consent in writing from GBS Designs.

All dimensions to be checked on site

All structural elements to be specified by a suitably qualified structural engineer.

REV	DESCRIPTION	DRAWN	DATE
-	Initial design	GBS	20.11.2020

Scale Bar

0 5 10 15 20 25

Drawing Ref: 1LINGROVESUM 07

Scale at A1: N/A

Scale at A3: 1:500

Date: 20 NOV 2020

Drawn by: GBS

Drawing Title: 1 Linda Grove, Cowplain, Waterlooville, Hampshire, PO8 8UX.

gbs designs
CAD - ARCHITECTURE - DESIGN
6 Shillinglee Waterlooville
Hampshire PO7 5RW
Tel 023 9225 8315
www.gbs-designs.co.uk