


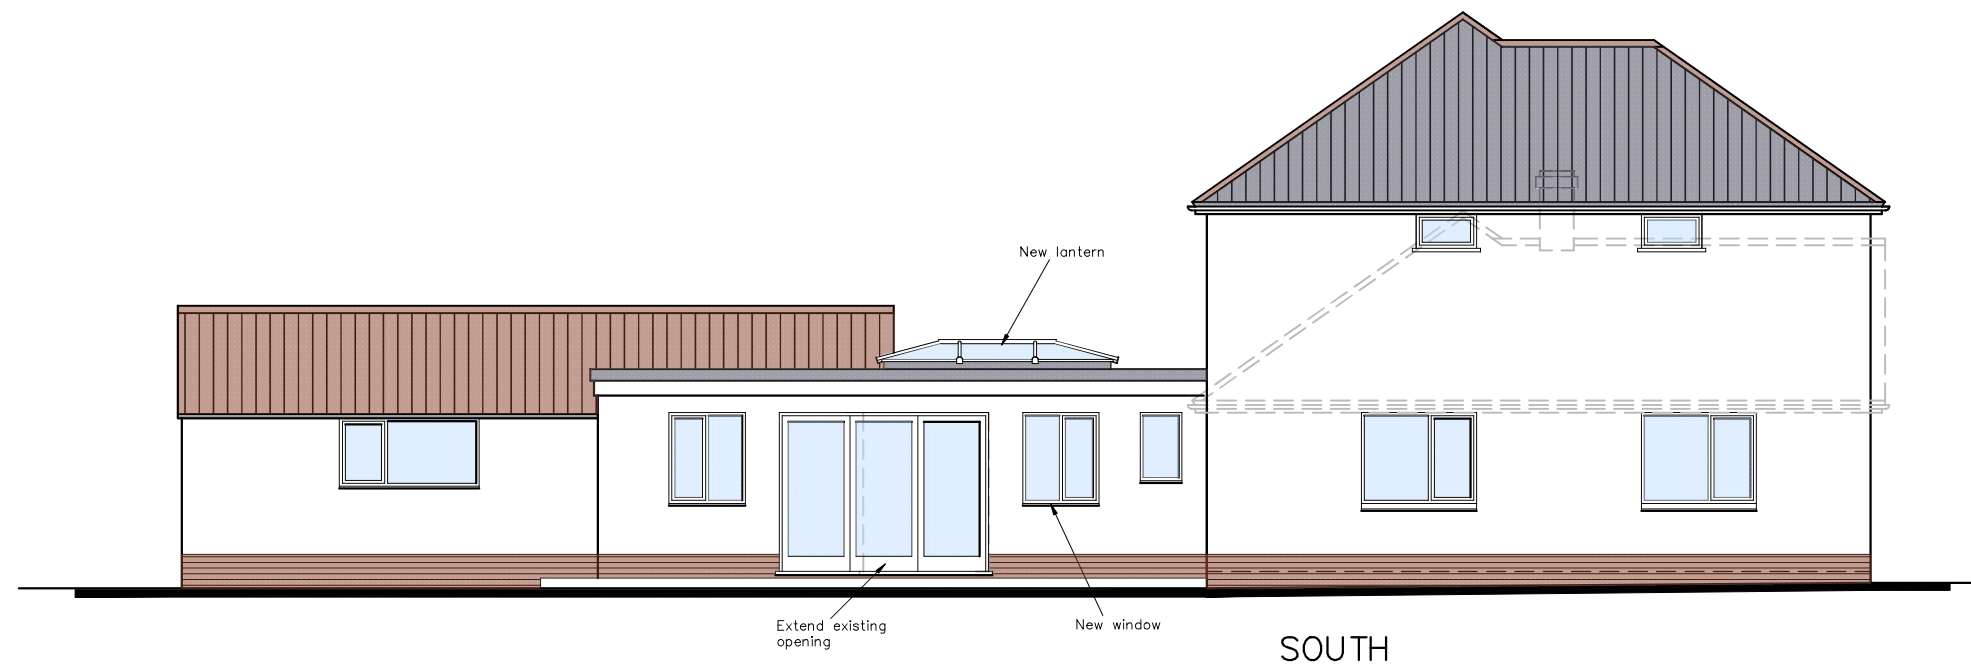

CAD

Critchley Architecture And Design Ltd.
Contact: 02392 474 919 | info@caad.online
The Old Brewery, 15E South Street, Havant, PO9 1BU

PROPOSAL ELEVATIONS

Revisions
a) Client revisions/30.03.21/JHL
b) Client revisions/08.04.21/JHL
c) Client revisions/13.04.21/JHL
d) Annotation added/15.04.21/JHL

54 Staunton Avenue,
Hayling Island,
PO11 0EW

Scale A1=1:50, A3=1:100
Drawn JHL
Date 23/03/21

21016-504^D

10m

20m

30m

40m