




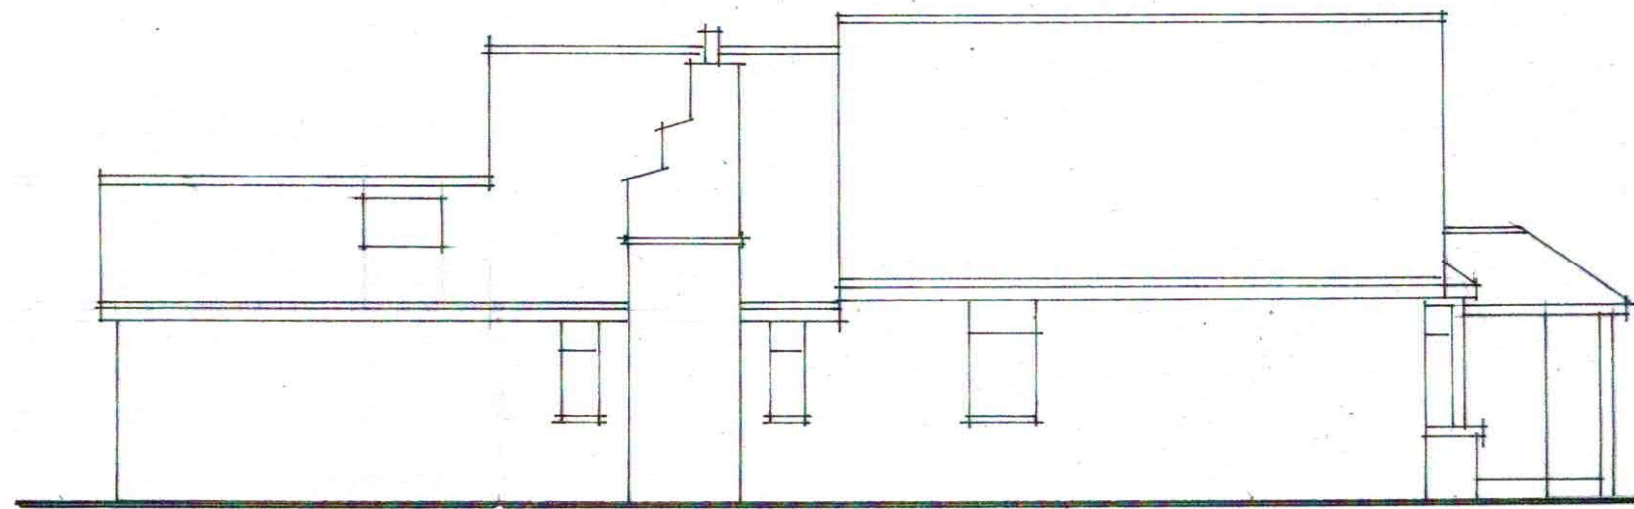


EAST ELEVATION 1-100.

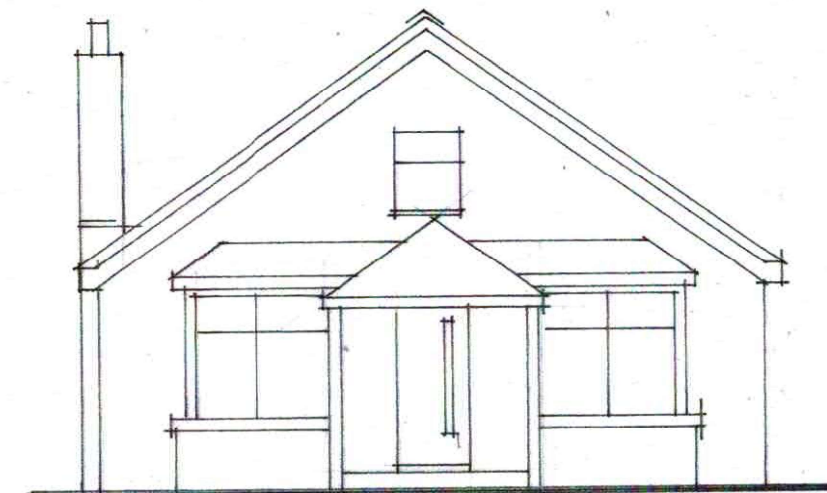


NORTH ELEVATION 1-100

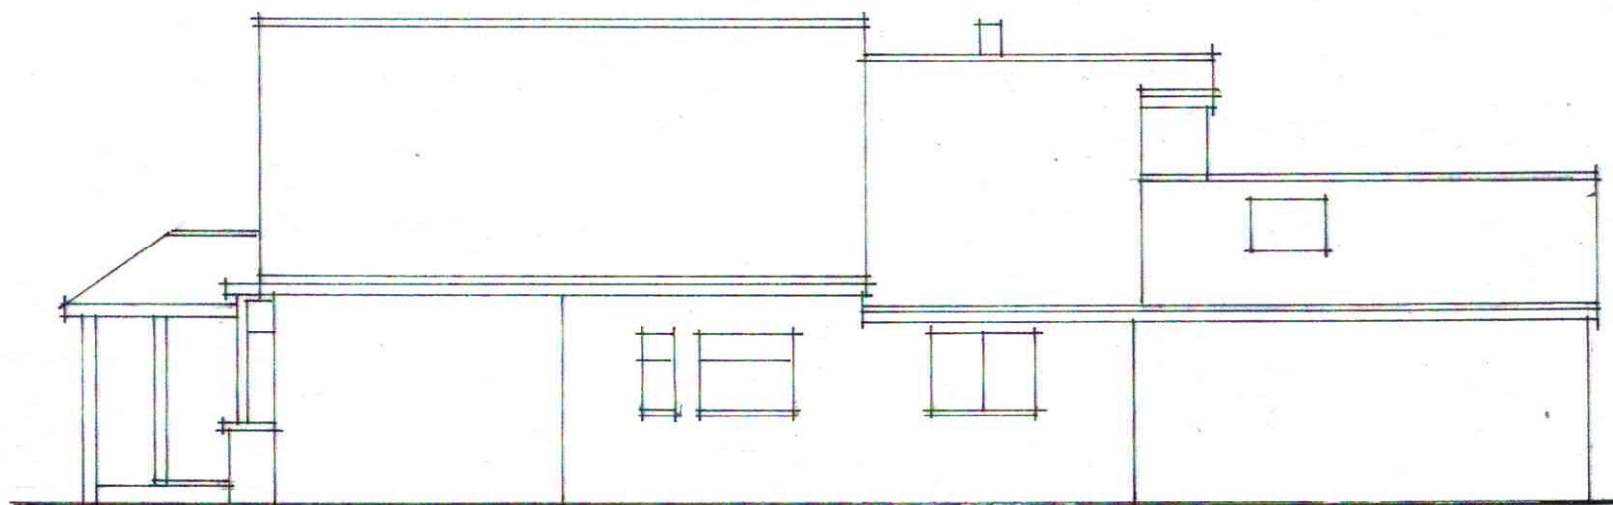


WEST ELEVATION 1-100.

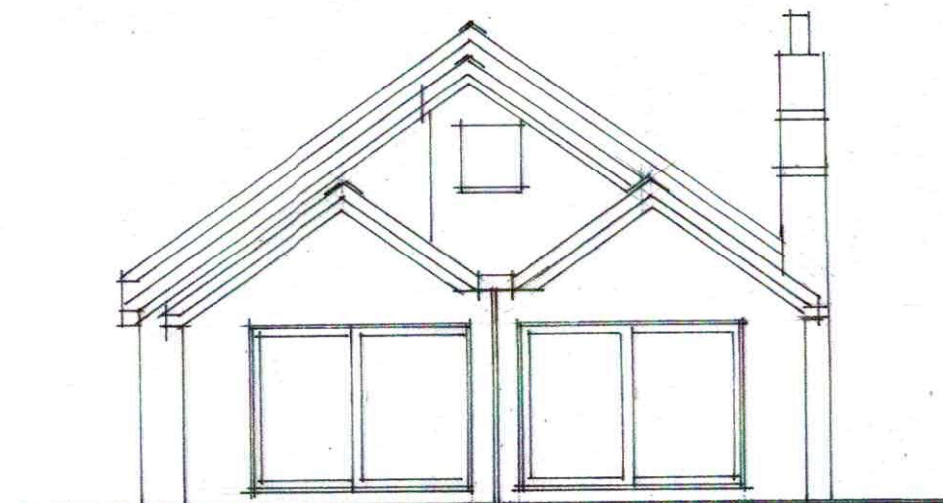

SOUTH ELEVATION 1-100.

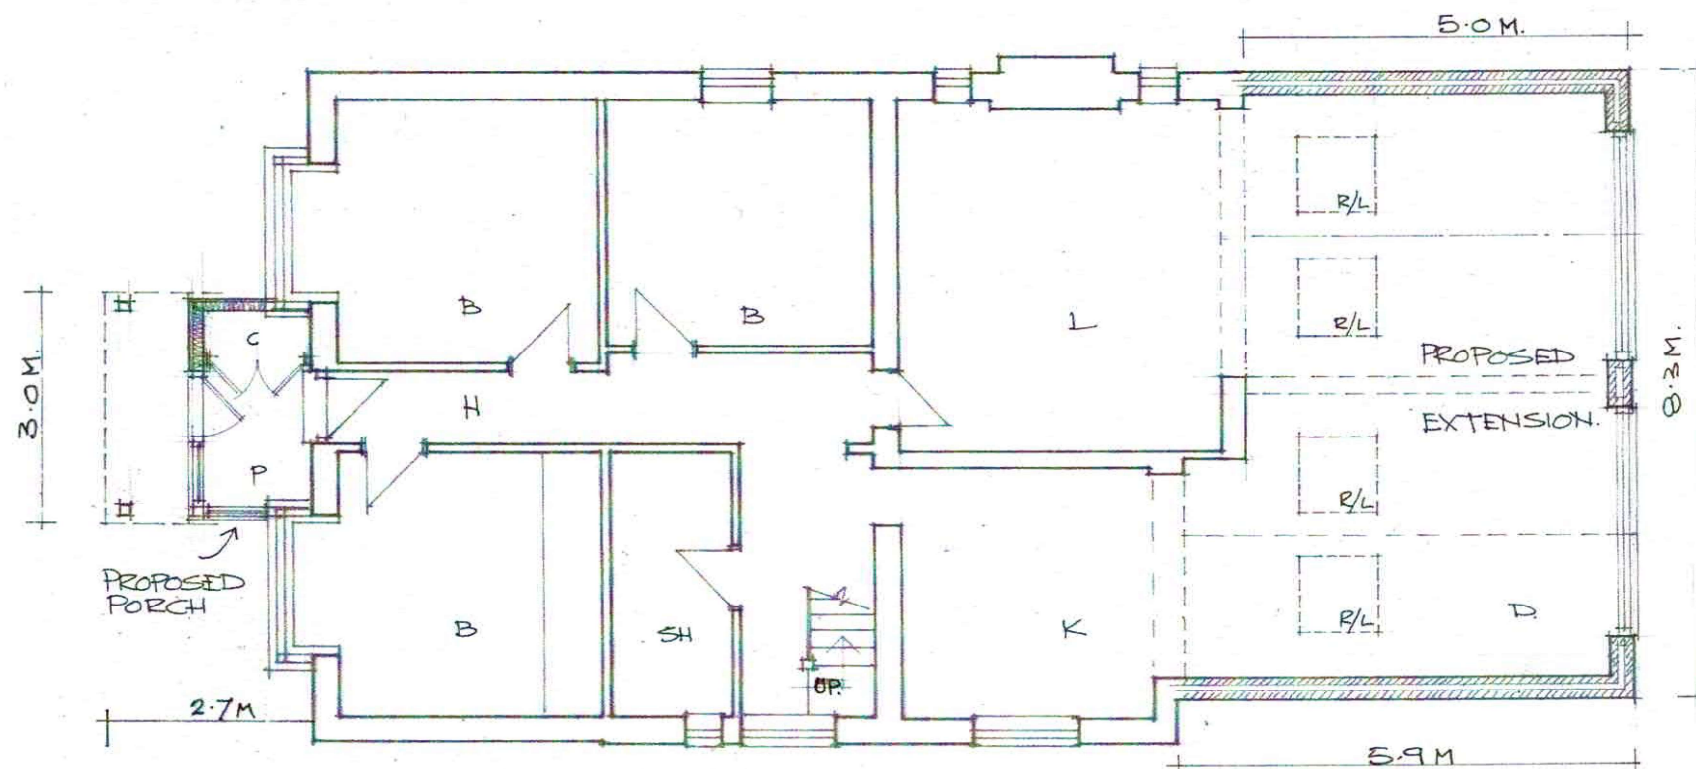

GROUND FLOOR PLAN 1-100.
0 1 2 3 4 5 10M.

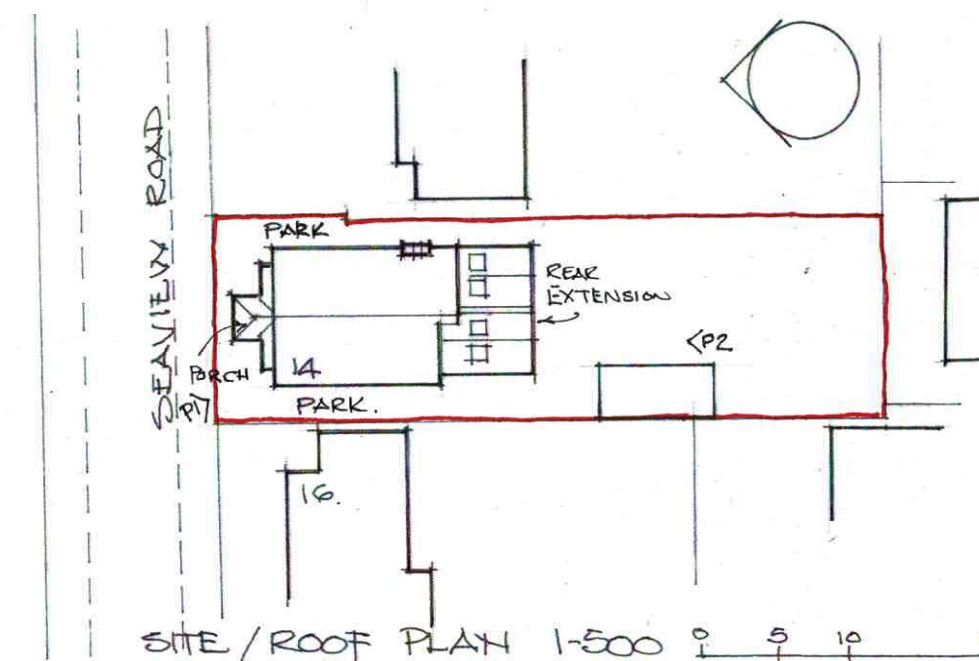

PROPOSED PLAN AND ELEVATIONS, SITE
EXTENSIONS TO
14 SEAVIEW ROAD, HAYLING ISLAND.
MARCH 2021 1-100, 1-500 @ A3 DRG 2.