


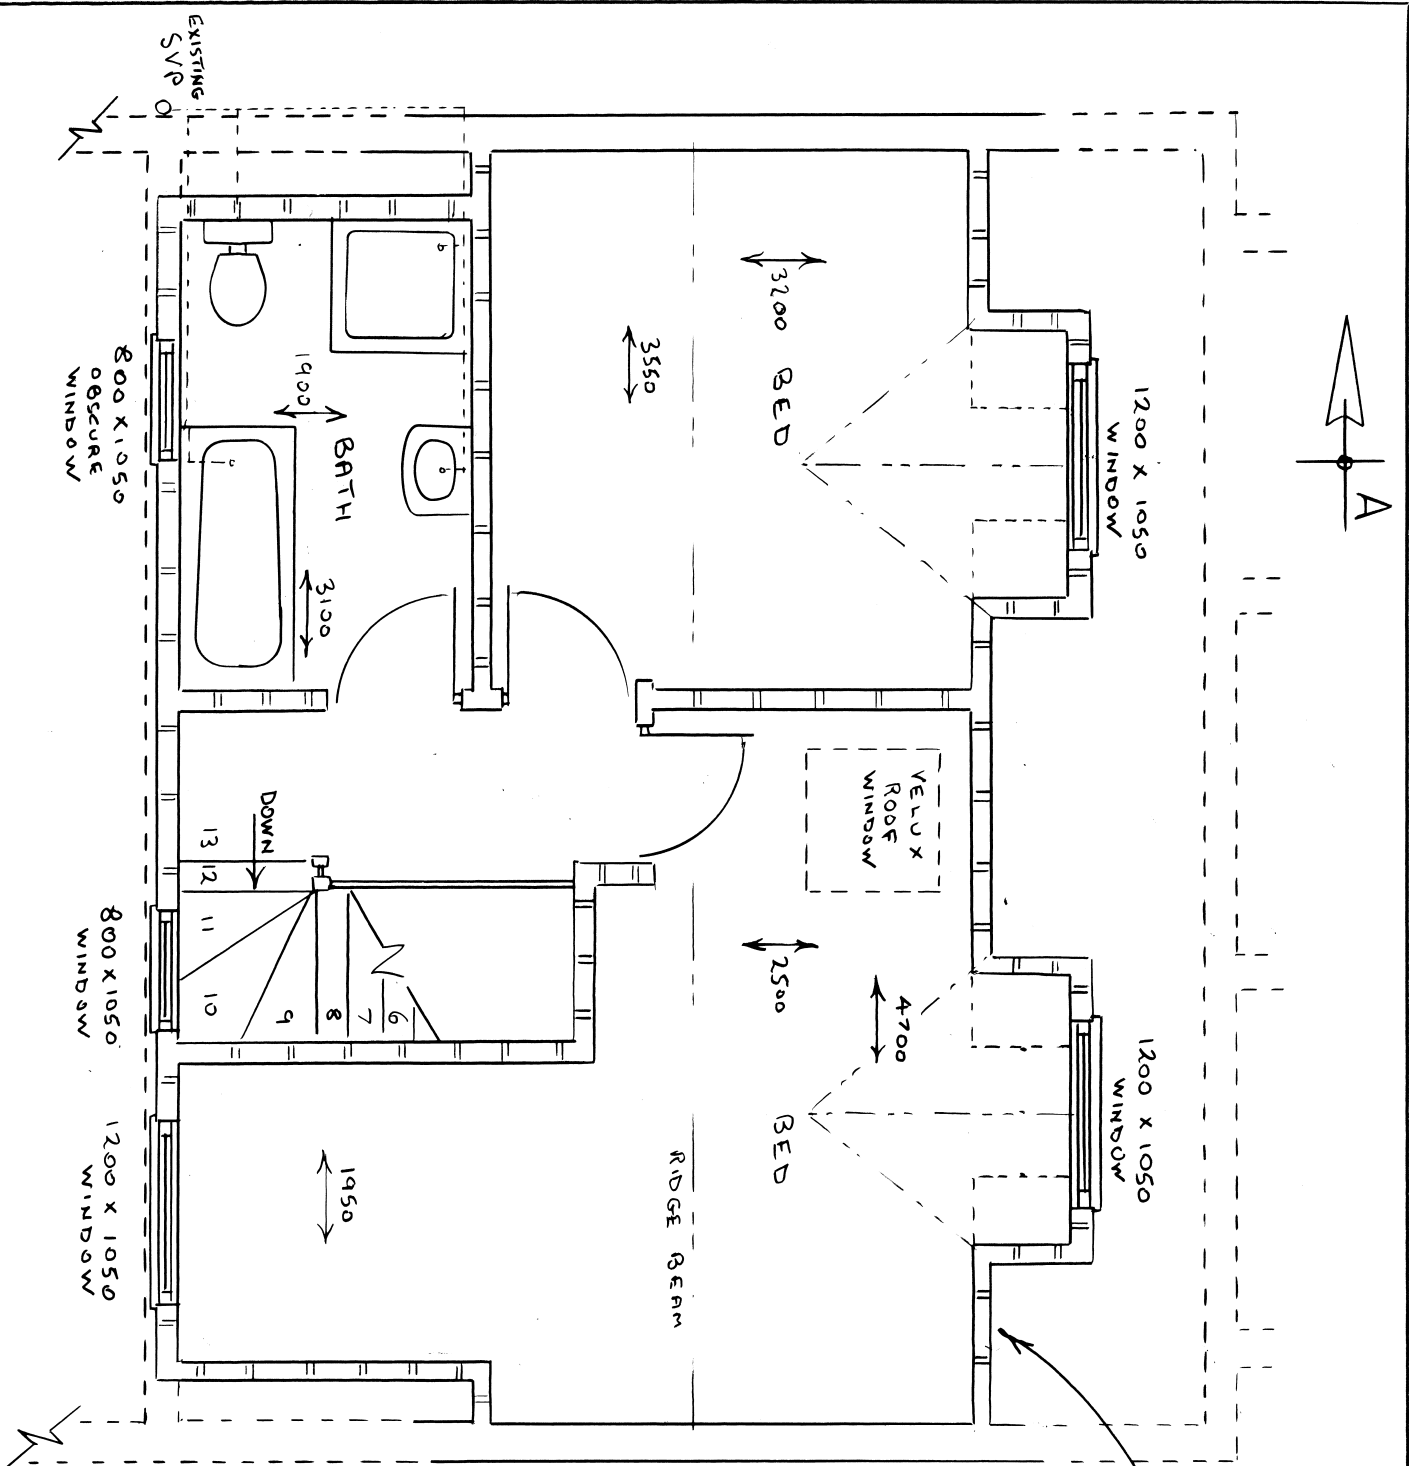


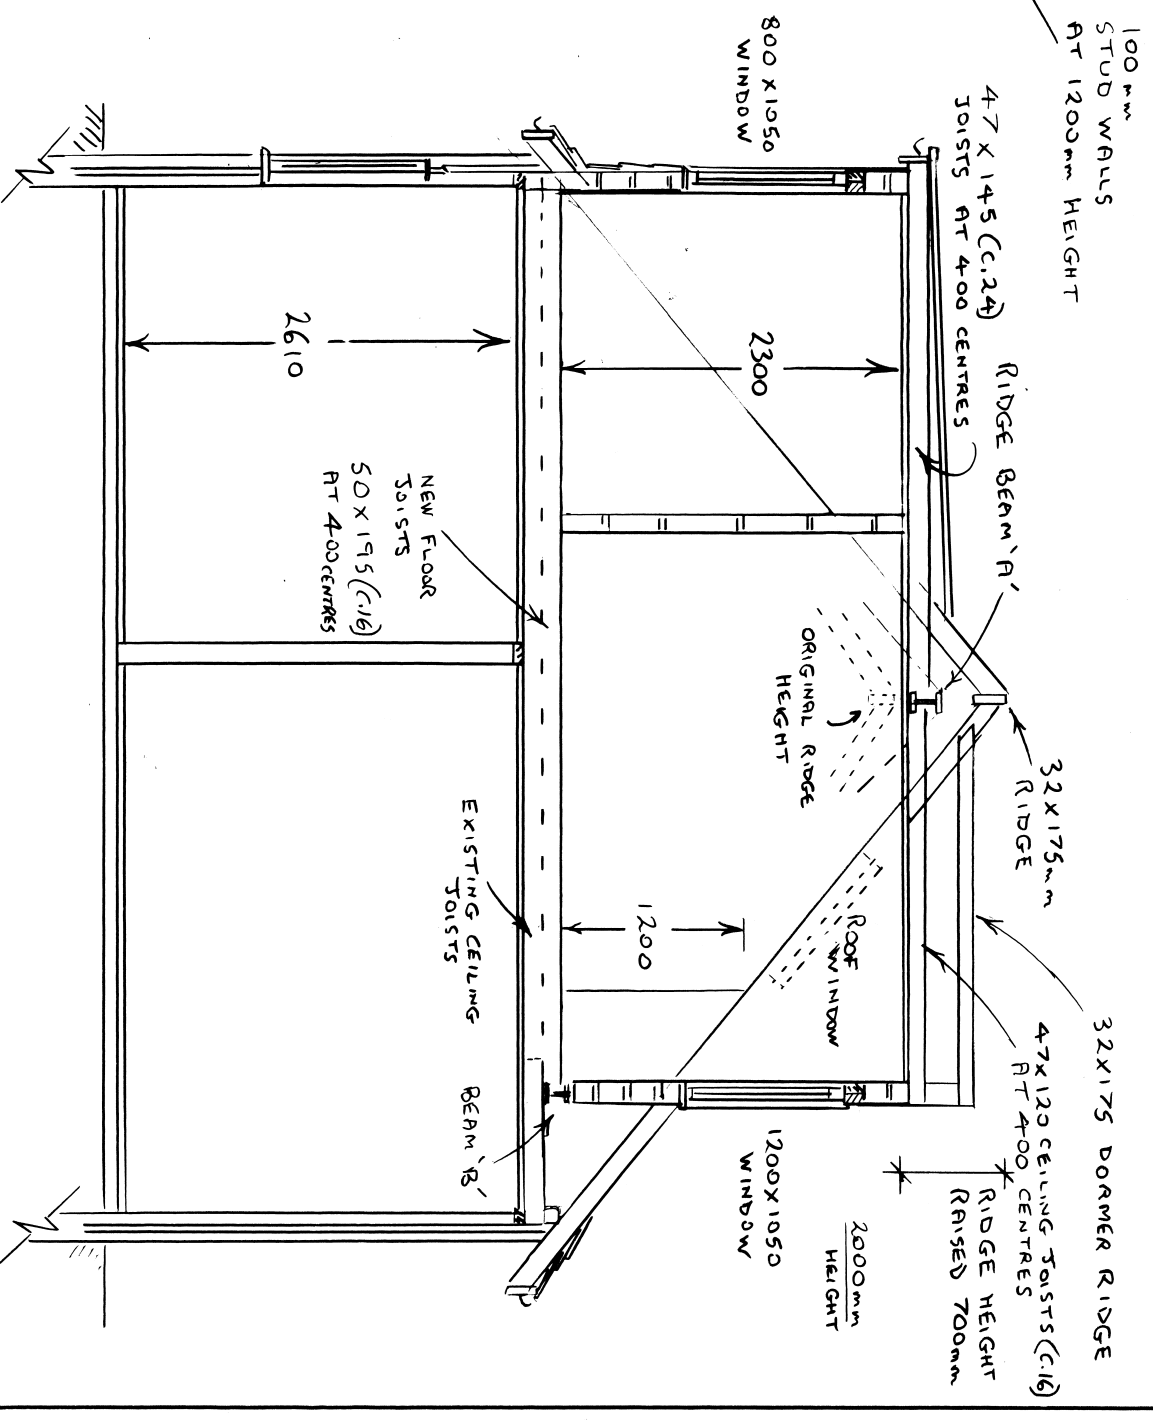

PROPOSED FIRST FLOOR 1:50

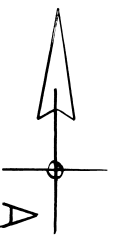

SECTION A - A 1:50

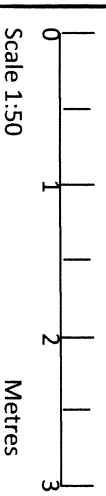

ROGER CLARK (ARCHITECTURAL SERVICES)
Tel: 023 9237 3841

PLAN No: 24490 / 3

Proposed First Floor
Scale: 1:50 @ A3

PROPOSED ALTERATIONS
23 BOUNDARY WAY
HAVANT