



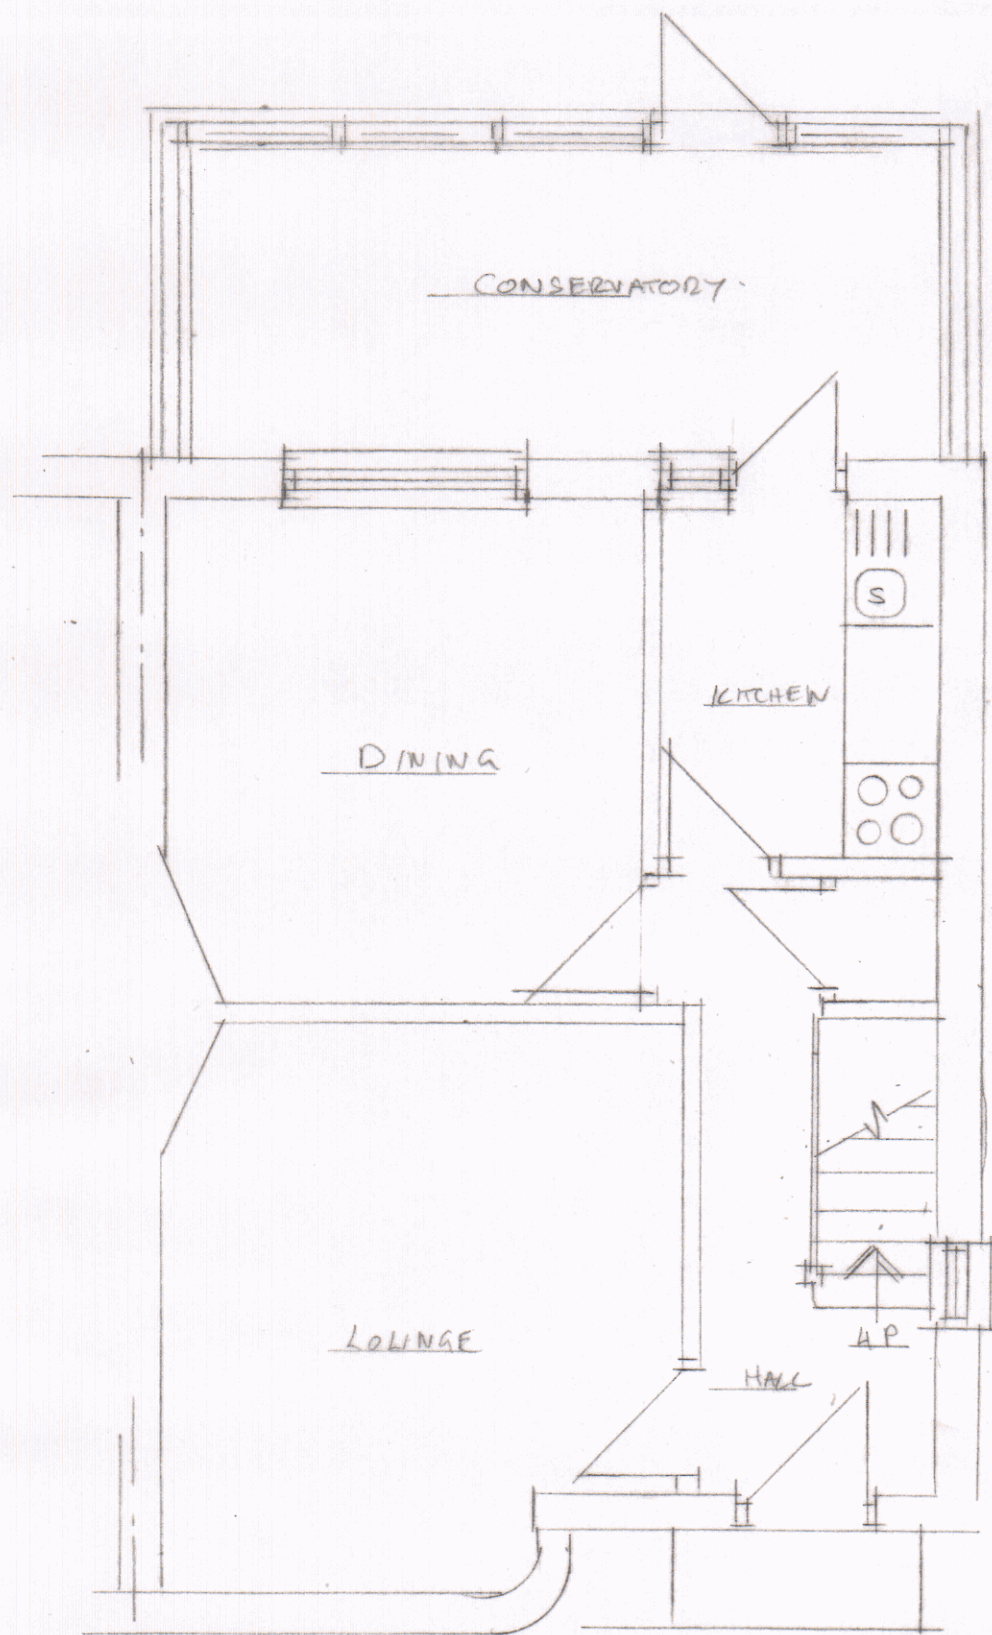


EXG GROUND FLOOR PLAN

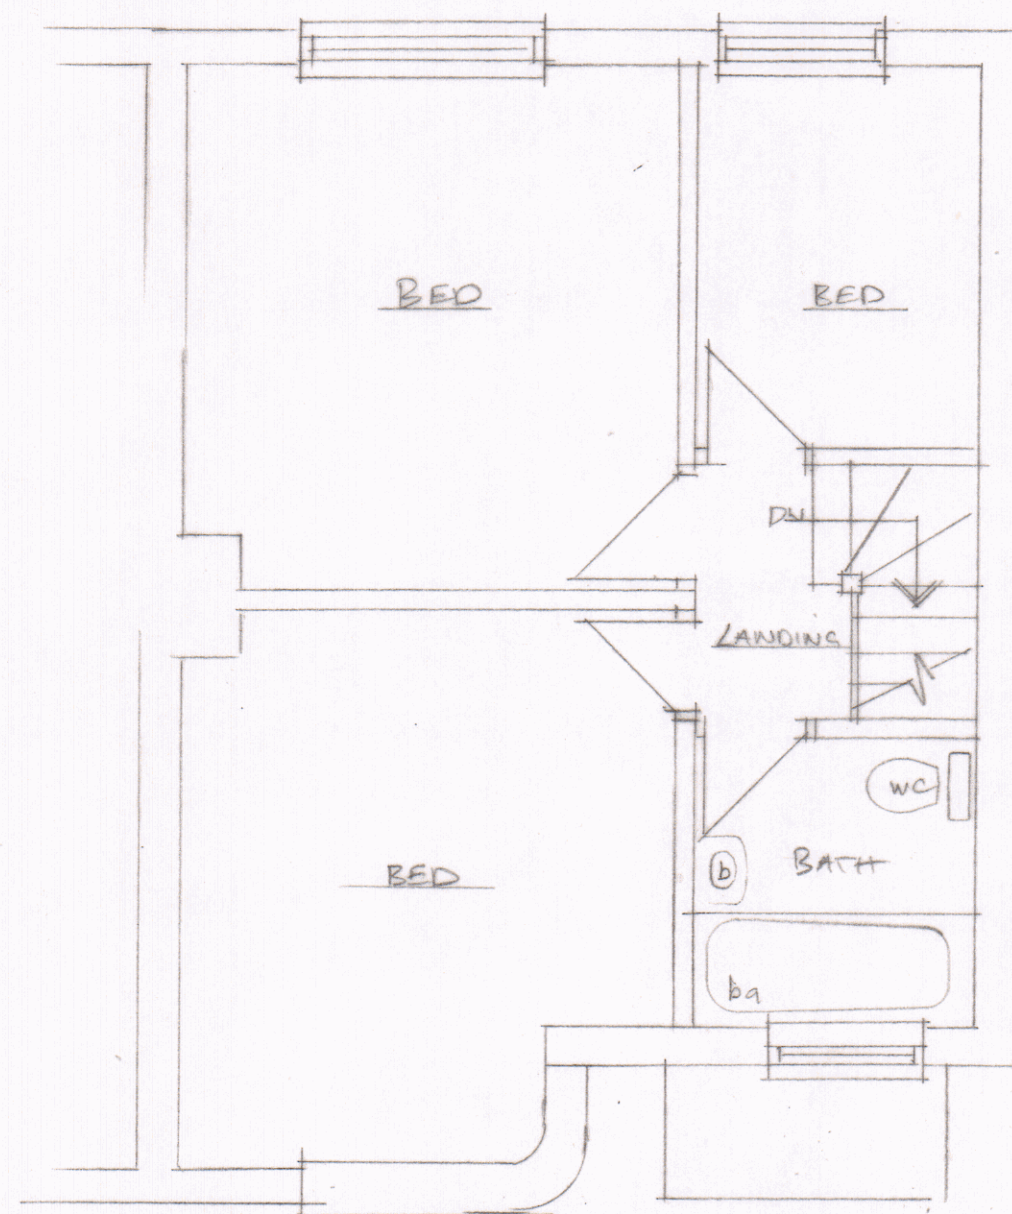

EXG FIRST FLOOR PLAN

PROPOSED SINGLE STOREY FRONT / SIDE / REAR EXTENSION

148 HAMBLETON ROAD, WATERLOOVILLE PO7 6XA Scale 1/50 @ A3

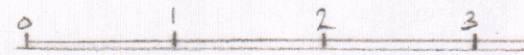

HAVANT BOROUGH COUNCIL

24 FEB 2021

RECEIVED