
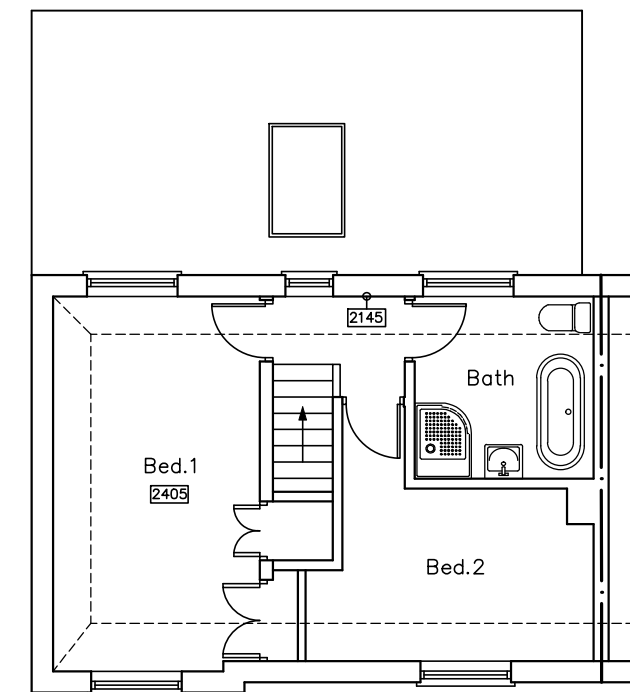


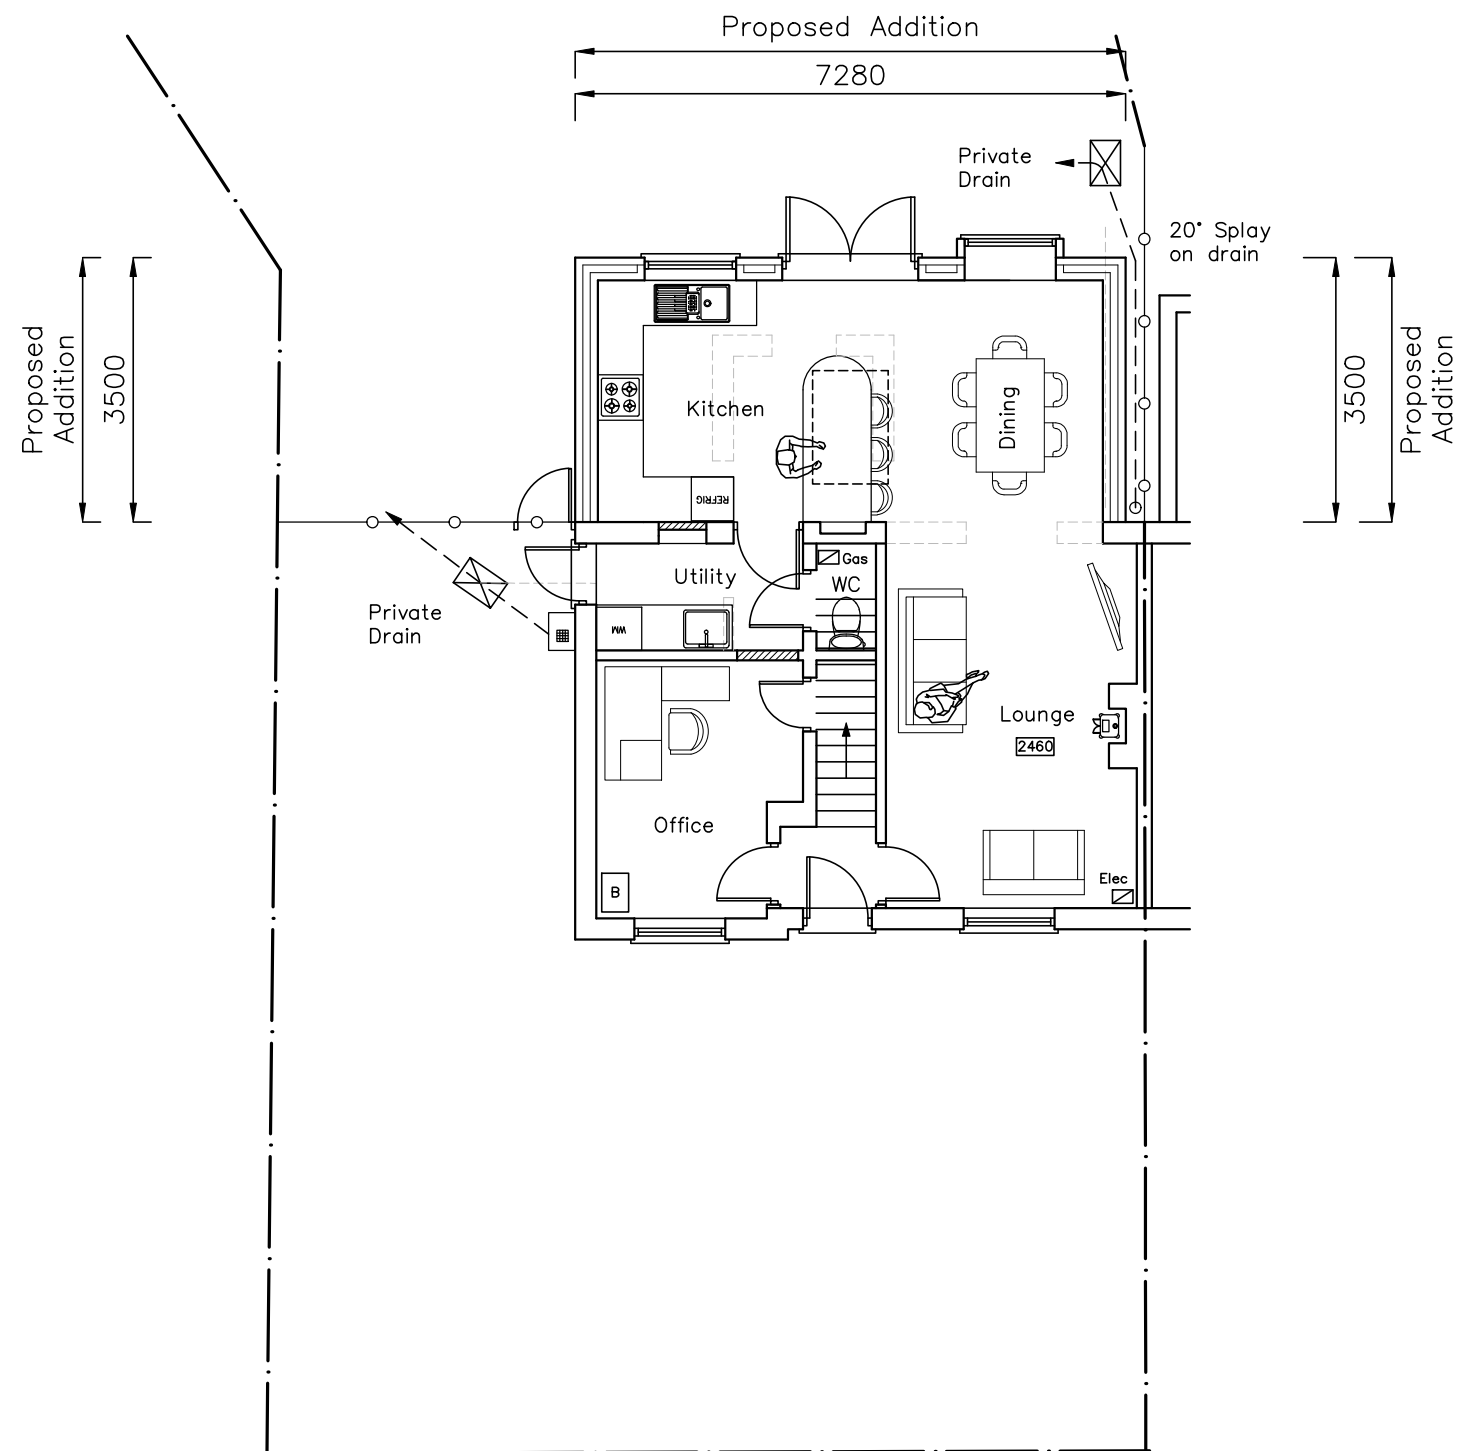

First Floor Plan

Ground Floor & Site Plan

CAD

Critchley Architecture And Design Ltd.
Contact: 02392 474 919 | info@caad.online
The Old Brewery, 15E South Street, Havant, PO9 1BU



PROPOSED PLANS

Revisions	a) Note/Date/Initial
b)	
c)	
d)	

110 Bosmere Gdns,
Emsworth,
PO10 7NR

Scale A1=1:50, A3=1:100
Drawn SAR/CAL
Date 06/10/2020

20080-403⁰

10m

20m

30m

40m