


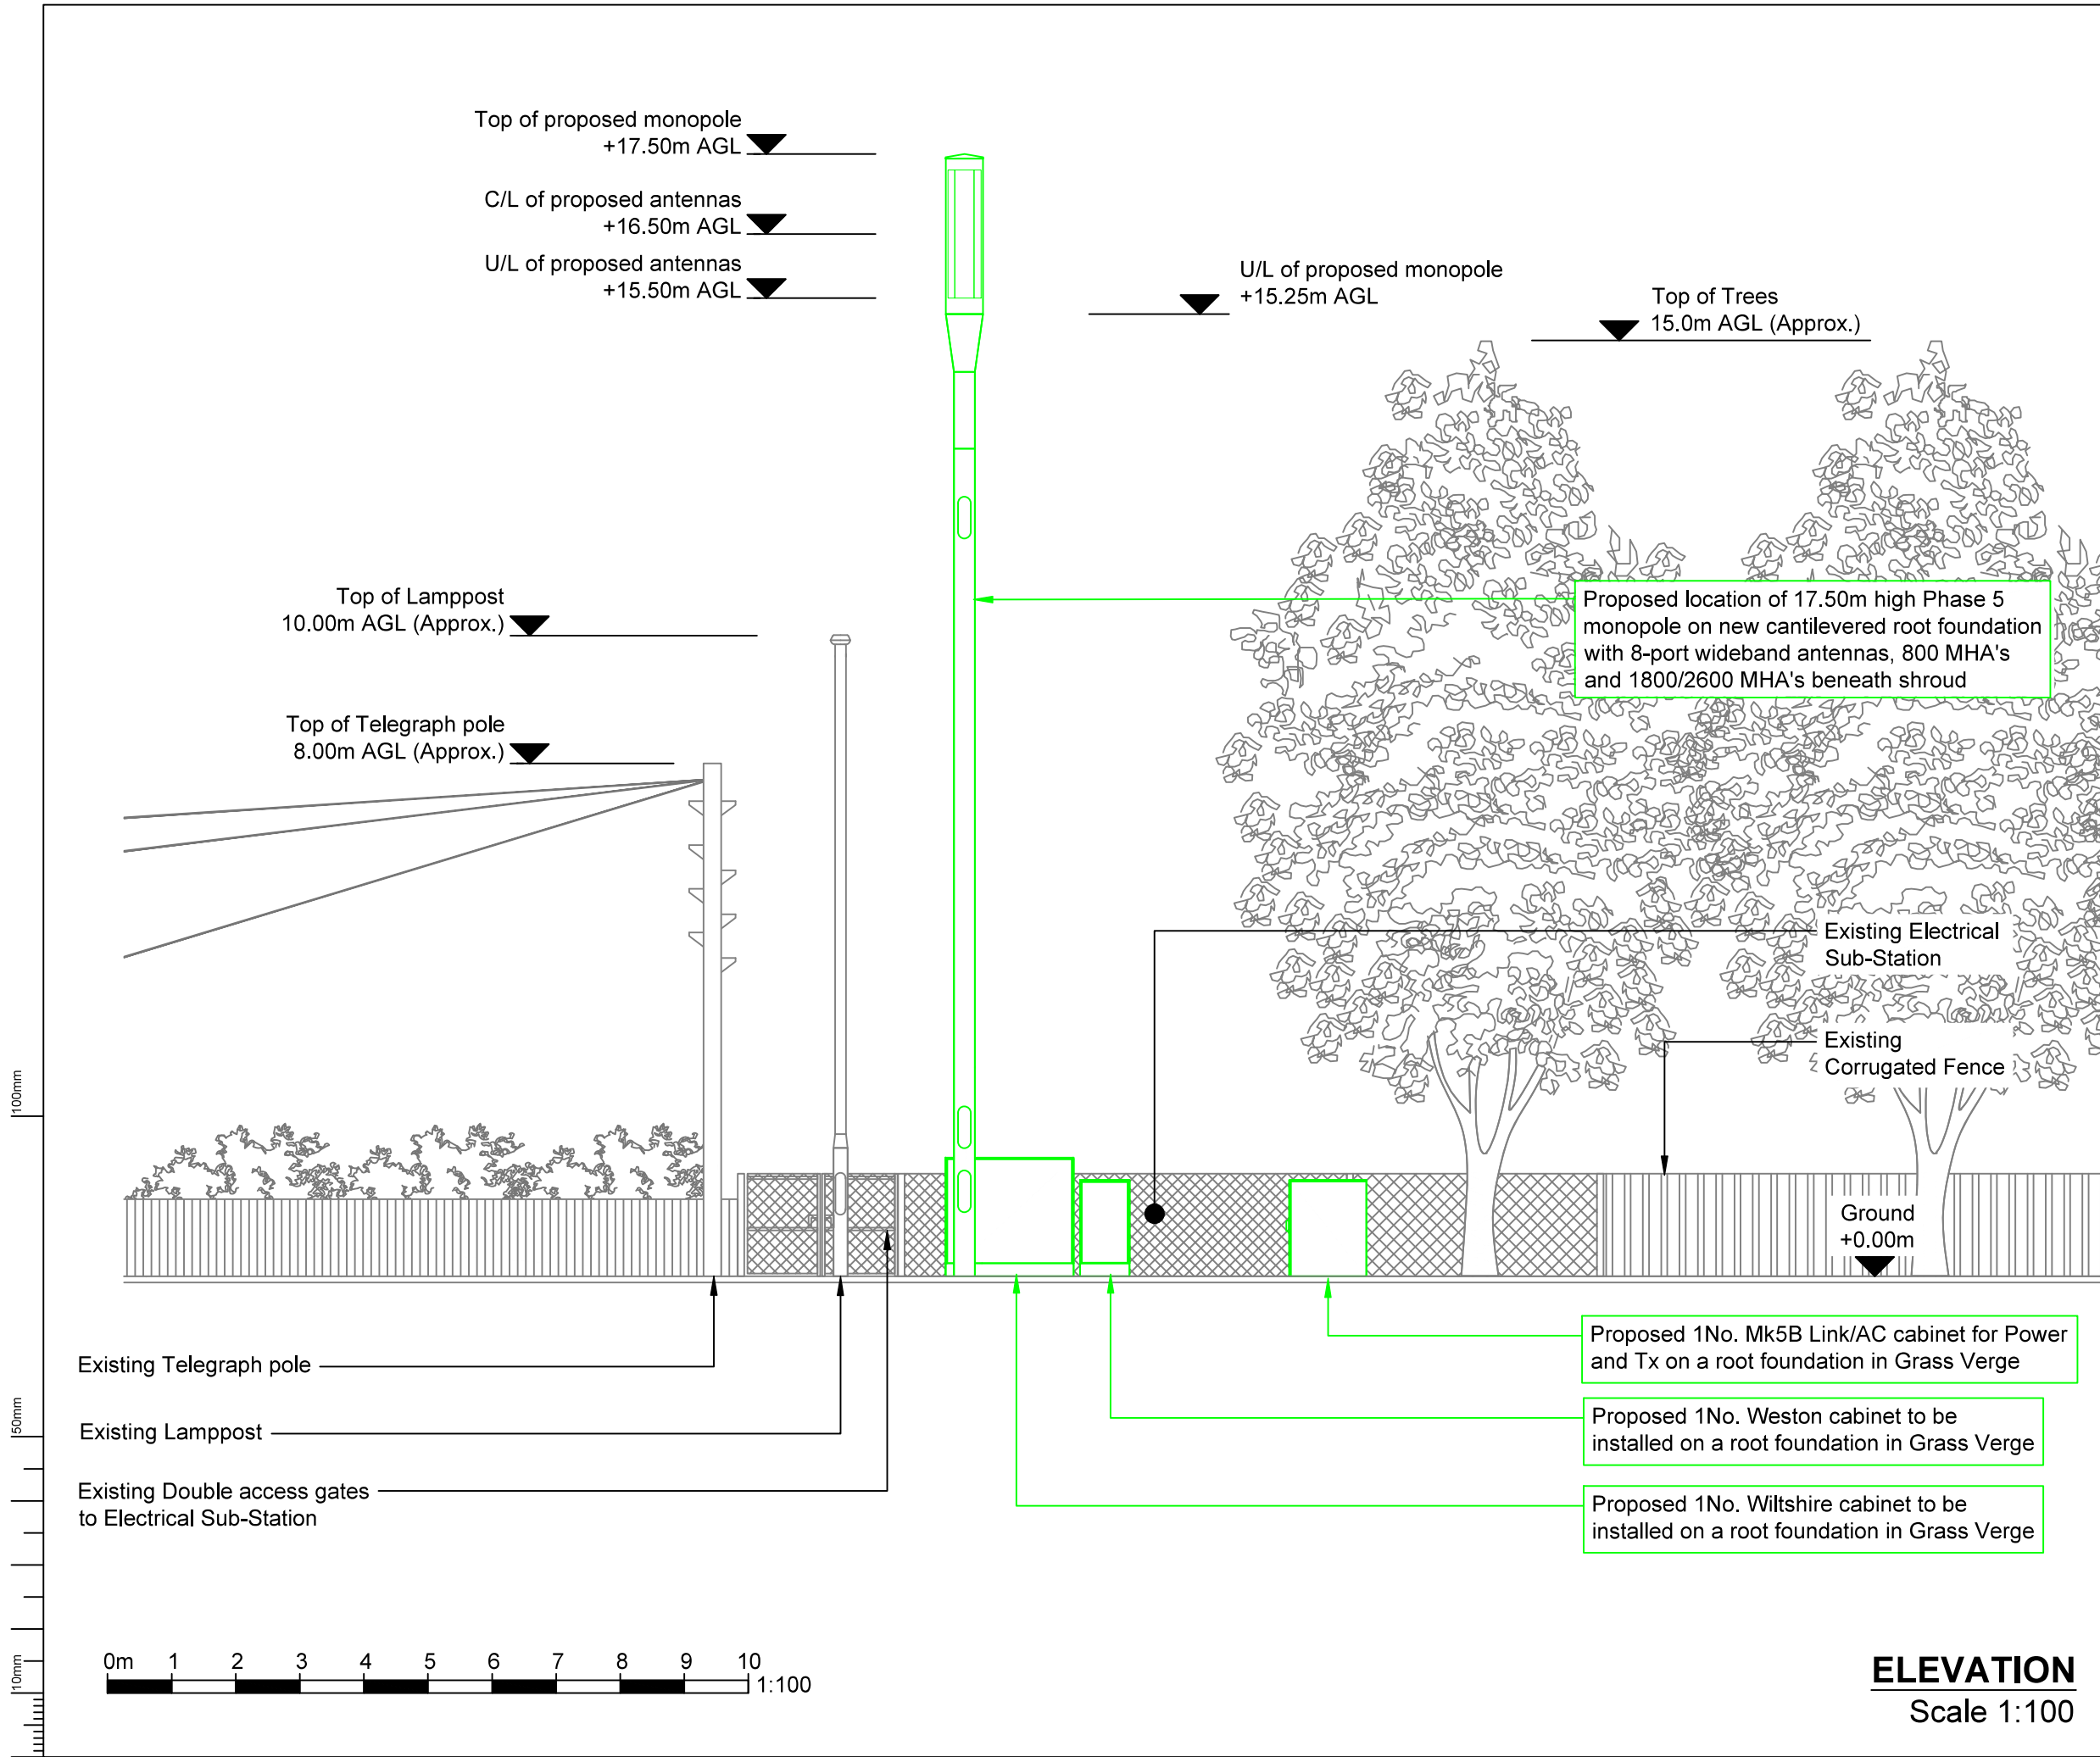

- NOTES:**
- 1. DRAWING TO BE READ IN CONJUNCTION WITH ALL RELEVANT DRAWINGS AND SPECIFICATIONS
  - 2. ALL DIMENSIONS ARE IN MILLIMETRES UNLESS OTHERWISE STATED
  - 3. DO NOT SCALE DRAWINGS, ALL DIMENSION TO BE CHECKED ON SITE
  - 4. DUCT ROUTES ARE SHOWN INDICATIVELY, ACTUAL ROUTES TO BE DETERMINED ON SITE
  - 5. ALL DISCREPANCIES TO BE REPORTED TO THE DESIGN ENGINEER

**KEY**  
█ INDICATES PROPOSED EE EQUIPMENT

|       |                                    |          |       |          |
|-------|------------------------------------|----------|-------|----------|
| A2    | SURROUNDING TREE HEIGHTS CORRECTED | 20.10.20 | PN    | RC       |
| A1    | FIRST ISSUE                        | 14.10.20 | PN    | RC       |
| Issue | Comment                            | Date     | Drawn | Approved |



Site Name & Address:  

New Road SW  
Havant  
Hampshire  
PO9 1LL

Title:  
**PROPOSED SITE ELEVATION**

Purpose of Issue:  
**NEW SITE DESIGN**

Drawing No:  
**75026\_NEW ROAD SW\_004**

Host Cell ID:  
**75026**

|           |              |           |          |
|-----------|--------------|-----------|----------|
| Issue:    | Scale at A3: | Checked:  | Date:    |
| <b>A2</b> | AS SHOWN     | SB        | 14.10.20 |
| Drawn:    | Date:        | Approved: | Date:    |
| PN        | 14.10.20     | RC        | 14.10.20 |

Beacon ref: XXXX

**ELEVATION**  
Scale 1:100