





PHYSICAL SCALE IN METERS @ 1:1250

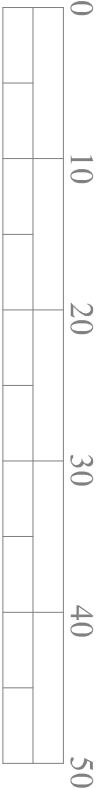


PHYSICAL SCALE IN METERS @ 1:500

NOTES:
This drawing has been produced solely for PLANNING/DESIGN.
Do not scale from this Drawing except for planning purposes.
Any drainage shown is presumed and to be checked on site before commencement of works.
This drawing is the copyright of MF Designs Ltd.

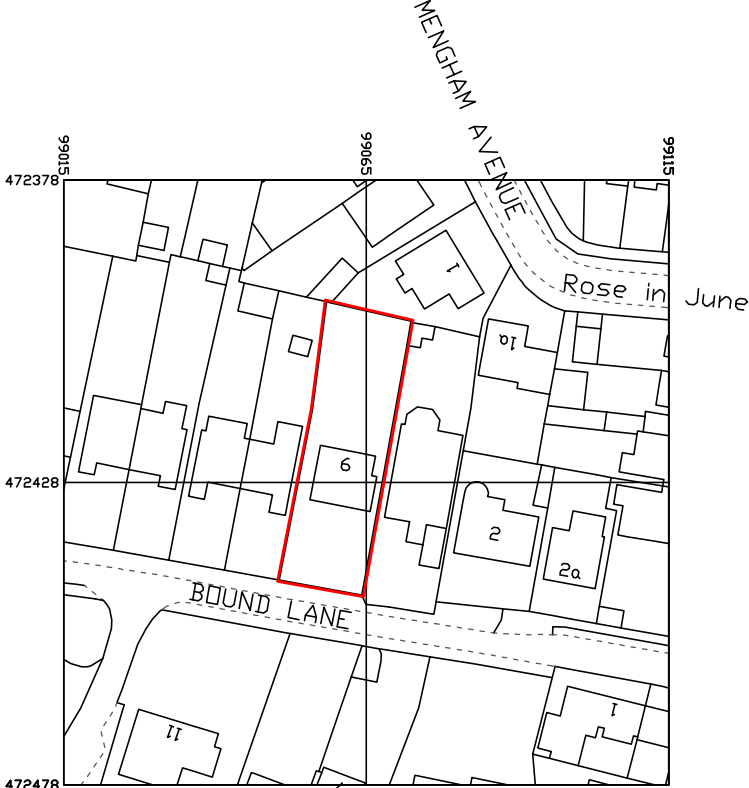

Produced on 09 April 2021 from the Ordnance Survey National Geographic Database and incorporating surveyed revision available at this date.
This map shows the area bounded by 472378 99015, 472478 99115, 472378 99115, 472378 99015.
Reproduction in whole or part is prohibited without the prior permission of Ordnance Survey.
Crown copyright 2021. Supplied by copla ltd trading as UKPlanningMaps.com a licensed Ordnance Survey partner (100054135).

Location

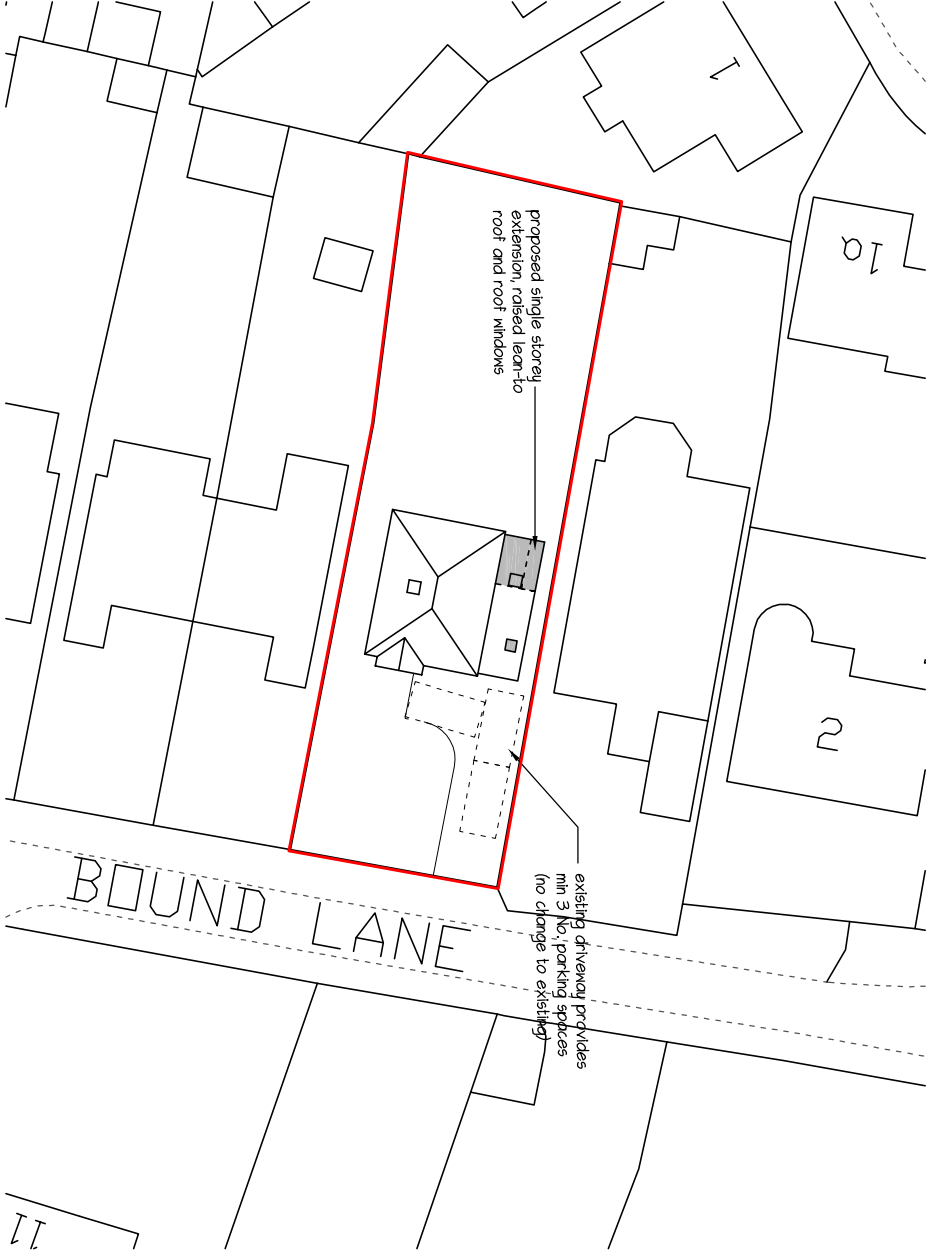

Block



A: 17/05/2021 - parking provision

mf designs ltd

Chartered Architects



36 Grove Road • Havant • Hampshire • PO9 1AR

Director: Martin Farrer RIBA • Co Registration No.4507379

t/ 02392 470967

e admin@mfdesigns.org.uk

Date: April 2021

Scale: 1:1250/500

Job No: 3267

Dwg No: P_02.A

GARAGE CONVERSION & EXTENSION - 6 Bound Lane, Hayling Island. PO11 9HU