


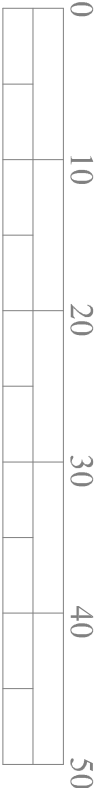

PHYSICAL SCALE IN METERS @ 1:1250




PHYSICAL SCALE IN METERS @ 1:500

NOTES:
This drawing has been produced solely for PLANNING/DESIGN.
Do not Scale from this Drawing except for planning purposes.
Any drainage shown is presumed and to be checked on site before commencement of works.
This drawing is the copyright of MF Designs Ltd.



Produced on 07 October 2020 from the Ordnance Survey National Geographic Database and incorporating surveyed revision available at this date.
This map shows the area bounded by 474716, 107732, 474716, 107874, 474858, 107732, 474716, 107732.
Reproduction in whole or part is prohibited without the prior permission of Ordnance Survey.
Crown copyright 2020. Supplied by copla ltd trading as UKPlanningData.com a licensed Ordnance Survey partner (100054135).
Data licenced for 1 year, expiring 07 October 2021. Unique plan reference: VEC/517299/700932

Location

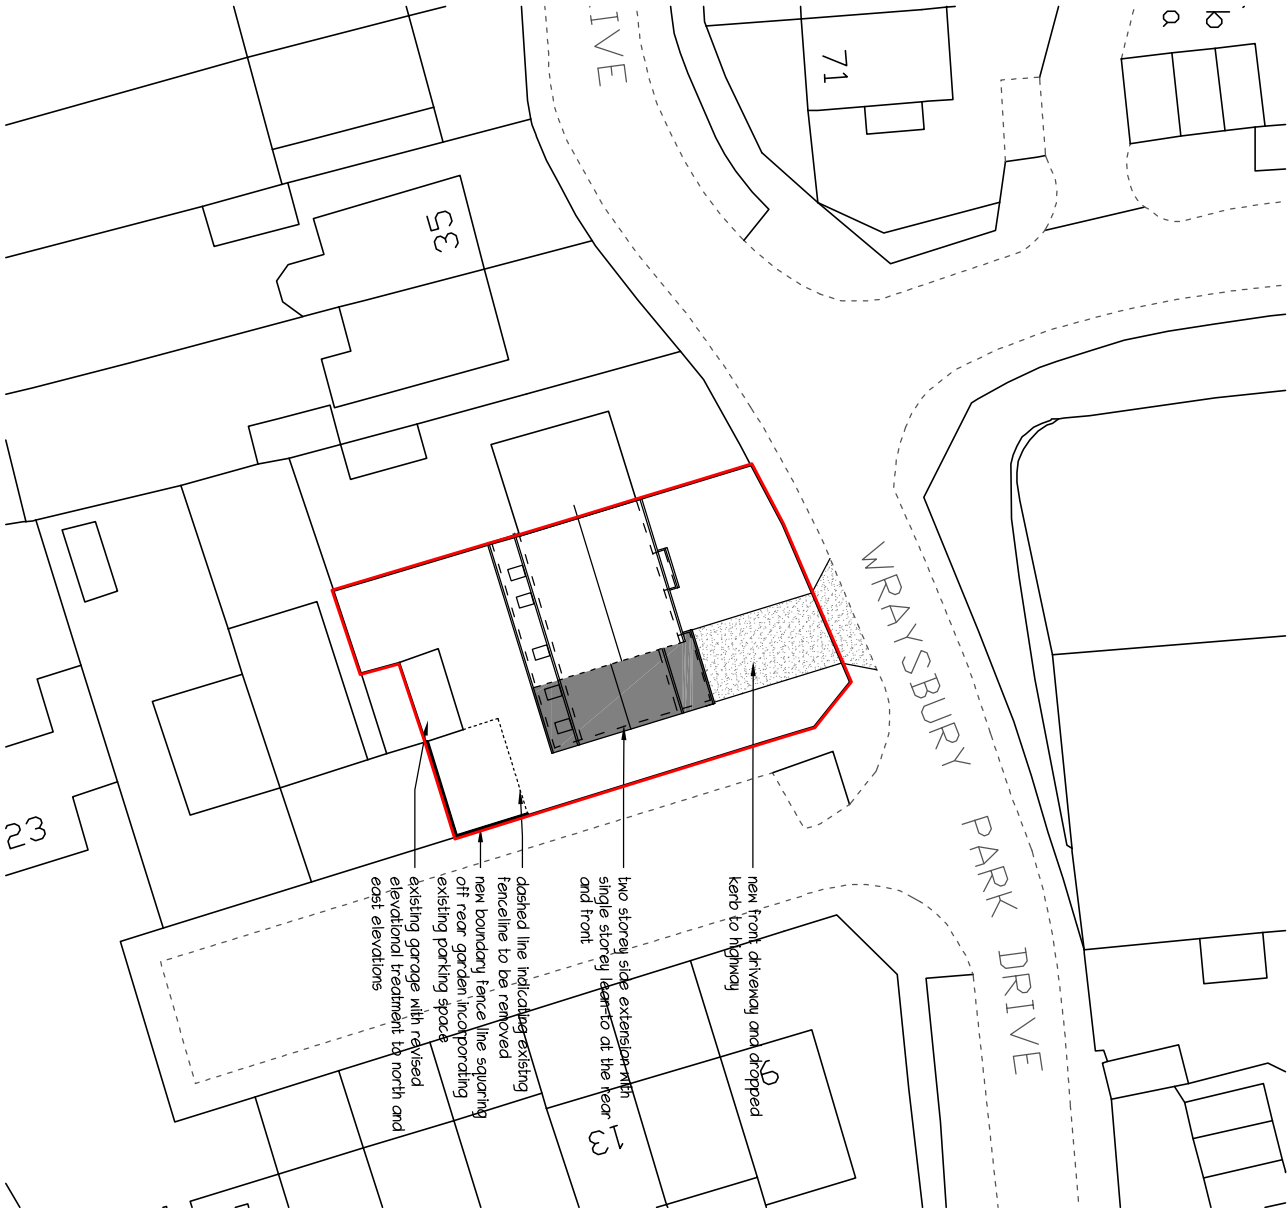

A: 30/03/2021 - reduced proposal size to block plan

mf designs ltd

Chartered Architects



36 Grove Road • Havant • Hampshire • PO9 1AR
Director: Martin Farrer RIBA • Co Registration No.4507379

t/f 02392 470967
e admin@mfdesigns.org.uk

Date: Jan 2021
Scale: 1:1250/500

Job No: 3225
Dwg No: P_03 A

EXTENSION & ALTERATIONS - 29 Wraysbury Park Drive, Emsworth. PO10 7UU