


Elevations 1:100


0 1 2 3 4 5 6 7 8 9m

Plans 1:50


1 2 3 4 5

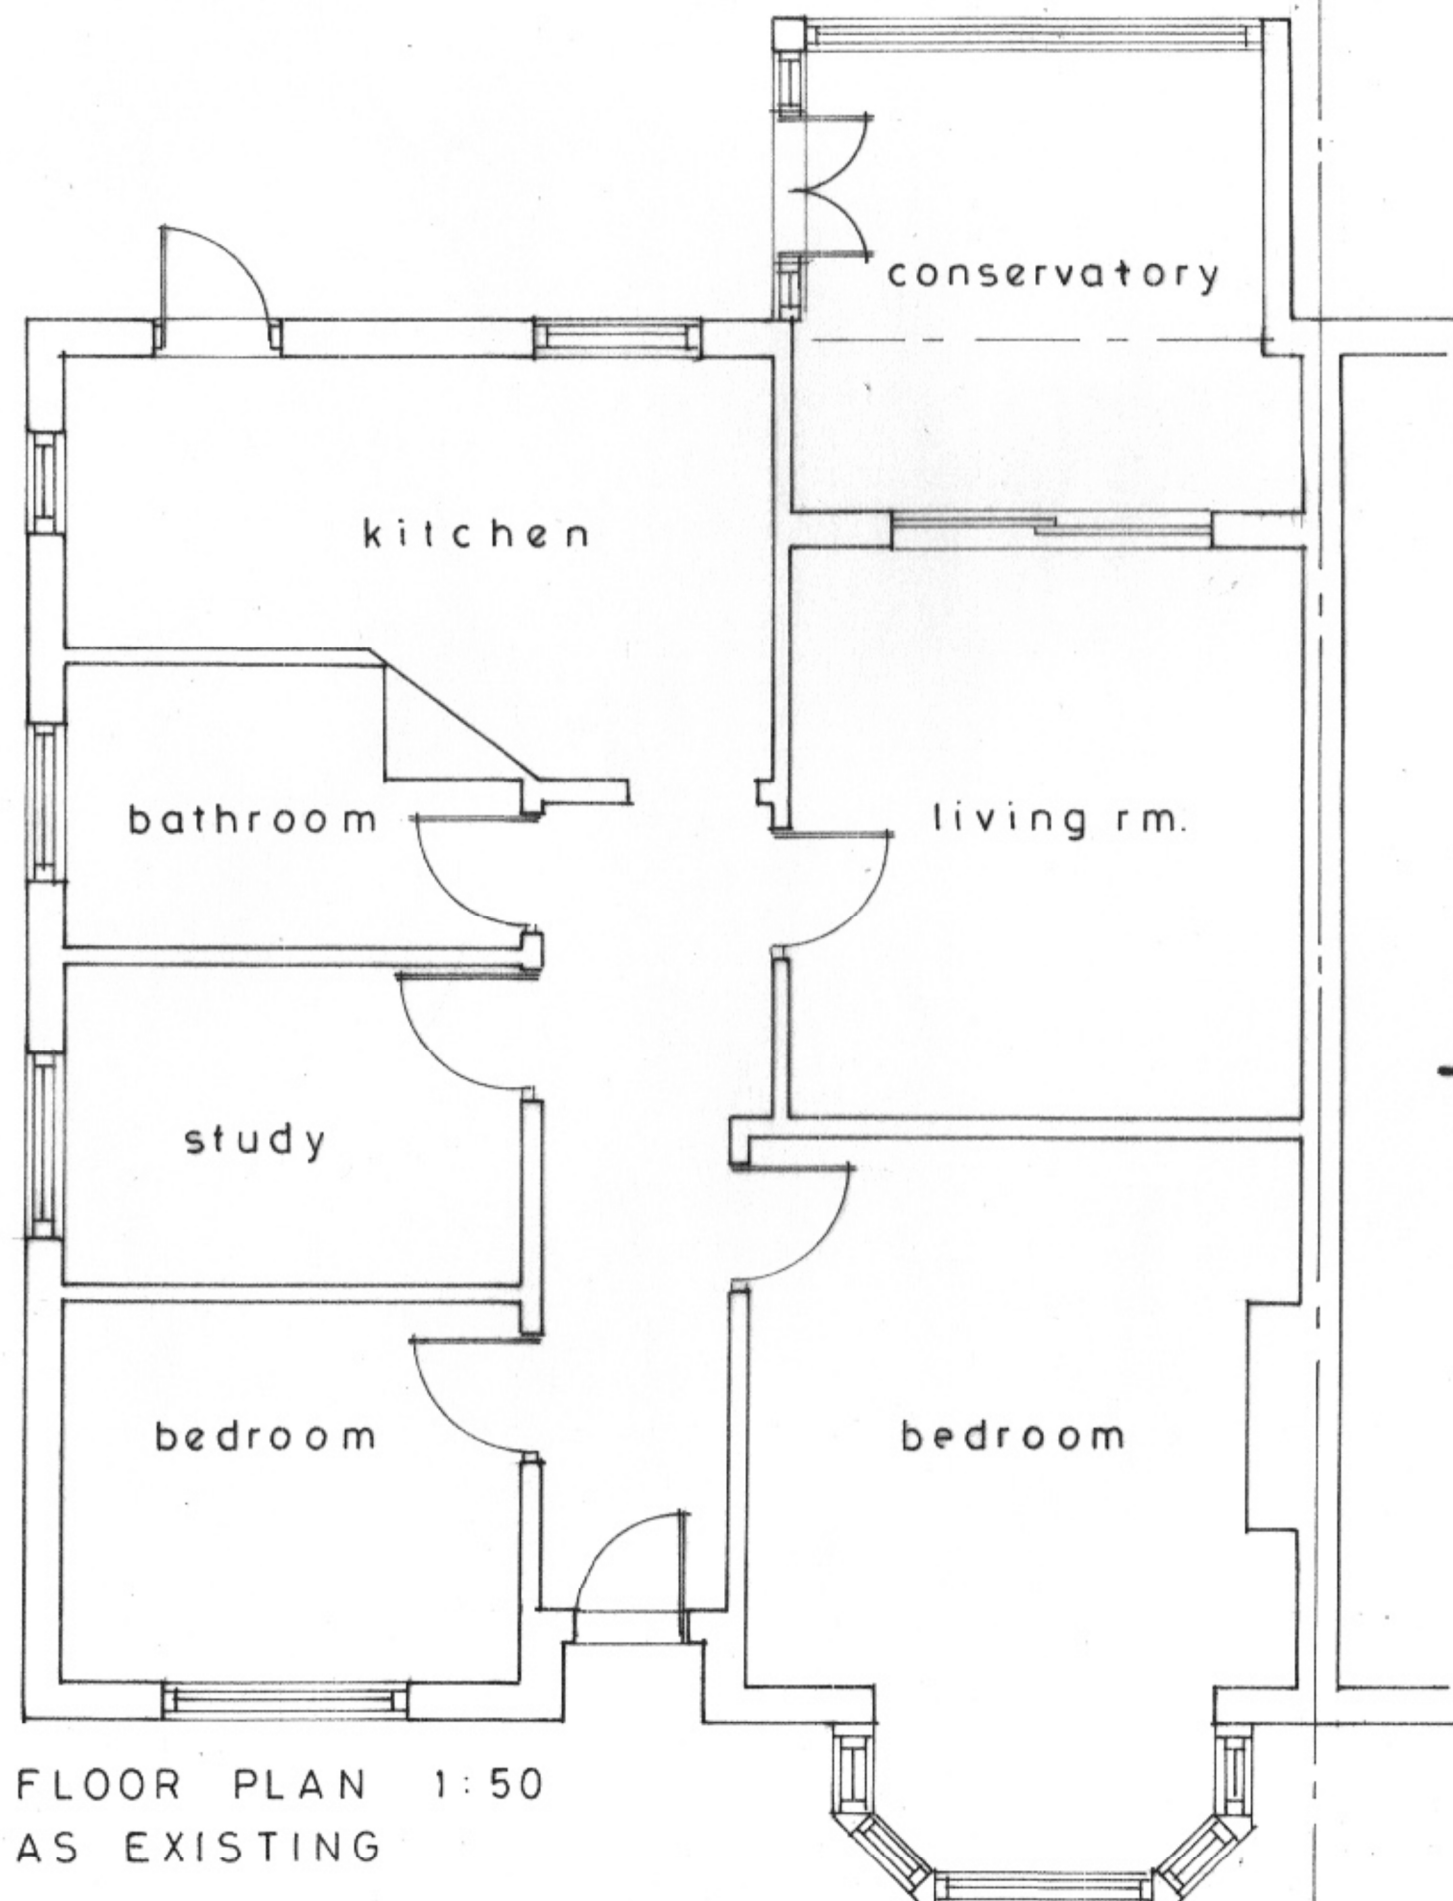

FLOOR PLAN 1:50
AS EXISTING

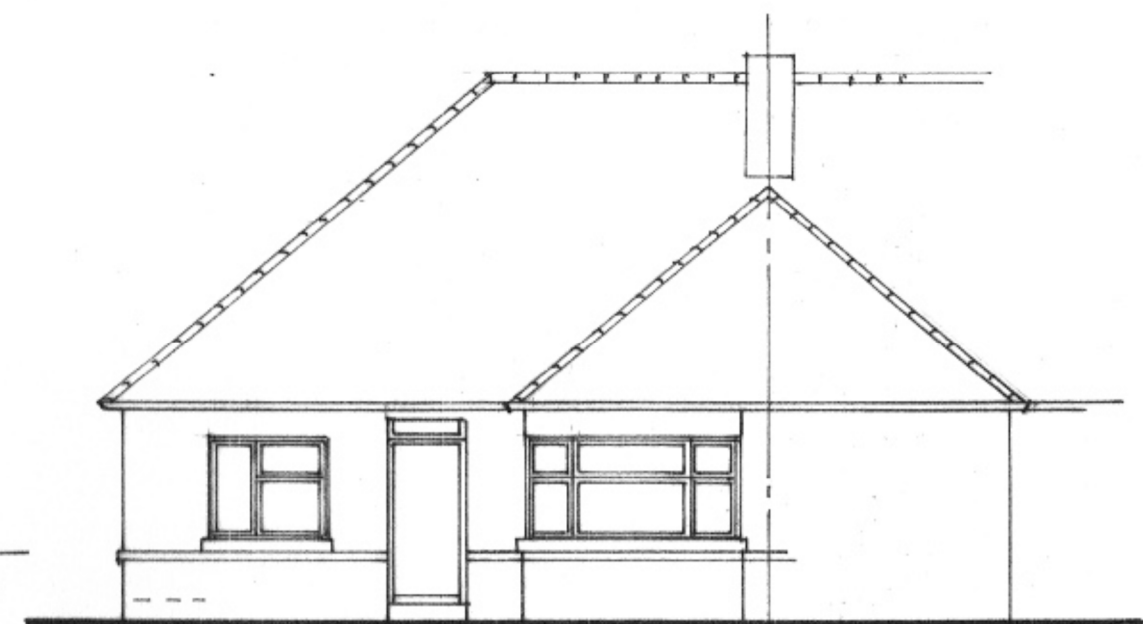

west elevation

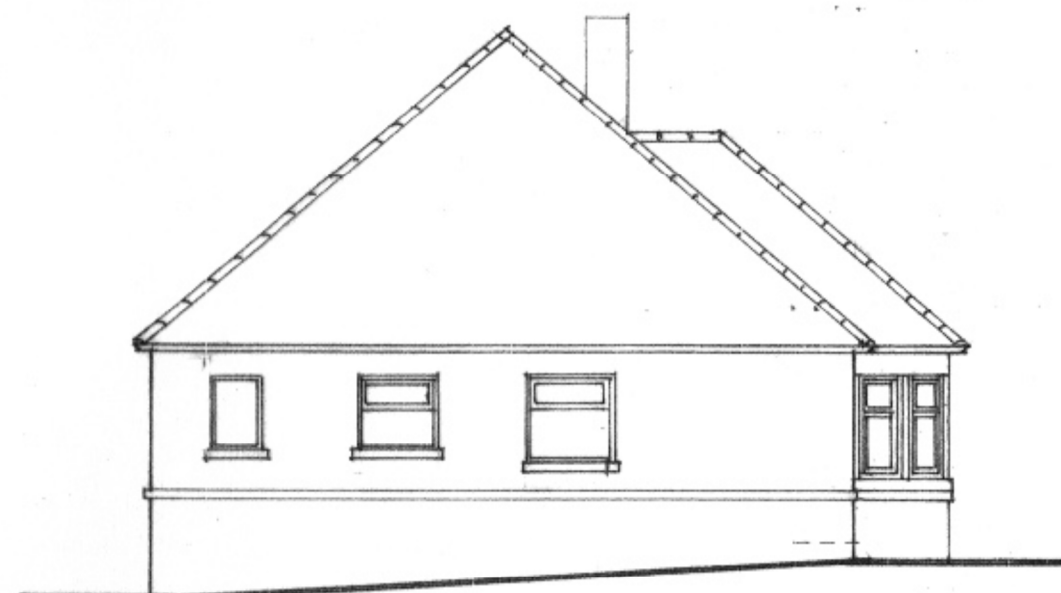

north elevation



east elevation

ELEVATIONS
AS EXISTING
1:100