



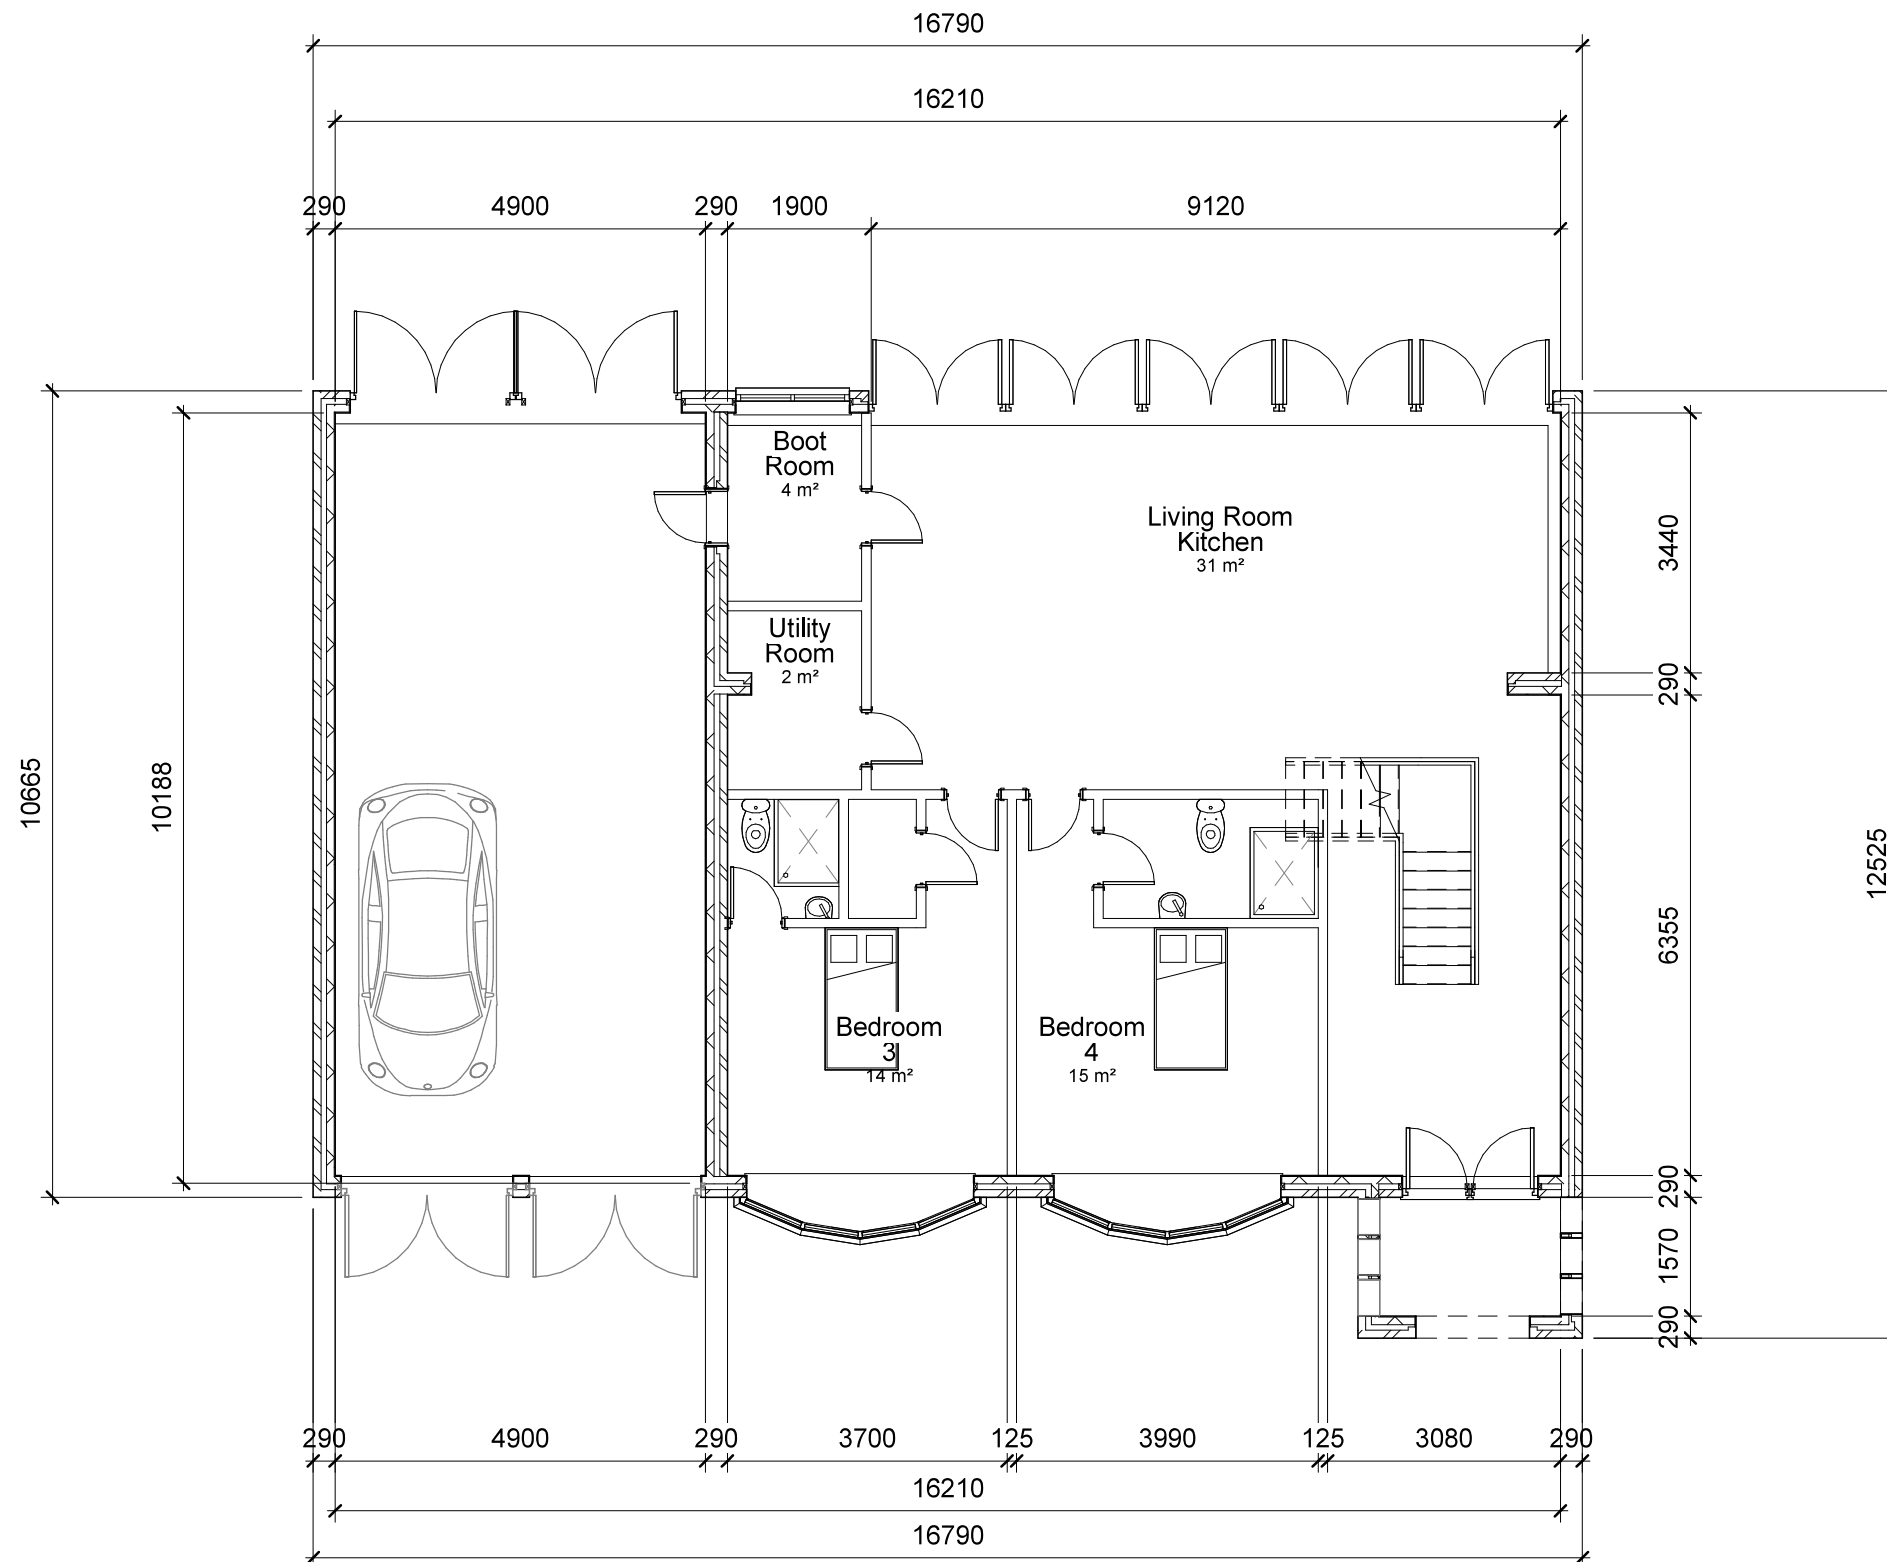

1 Proposed Ground Floor
1 : 100

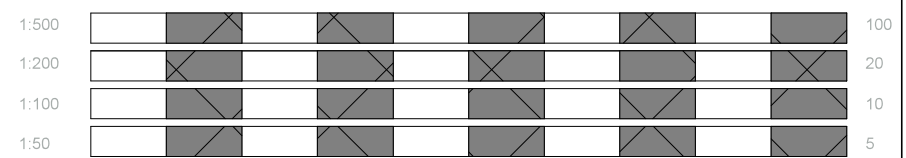

All measurement to be checked on site prior to any commenment (C) Copyright of Parkers Design (Southern) Limited. Any reproduction of these drawings will require written authority from the copyright owner. Parkers Design Limited - The Studio @ 90, PO9 2PR www.pexd.co.uk - info@pexd.co.uk - 07776 008822	PROJECT18 Manor Way		CLIENTCrassweller	
	SHEETGround Floor Proposed		Date3rd Dec 2018	Scale (@ A3)1 : 100
			Drawn bySW	DRAWING NUMBER
			Checked bySR	P101a