


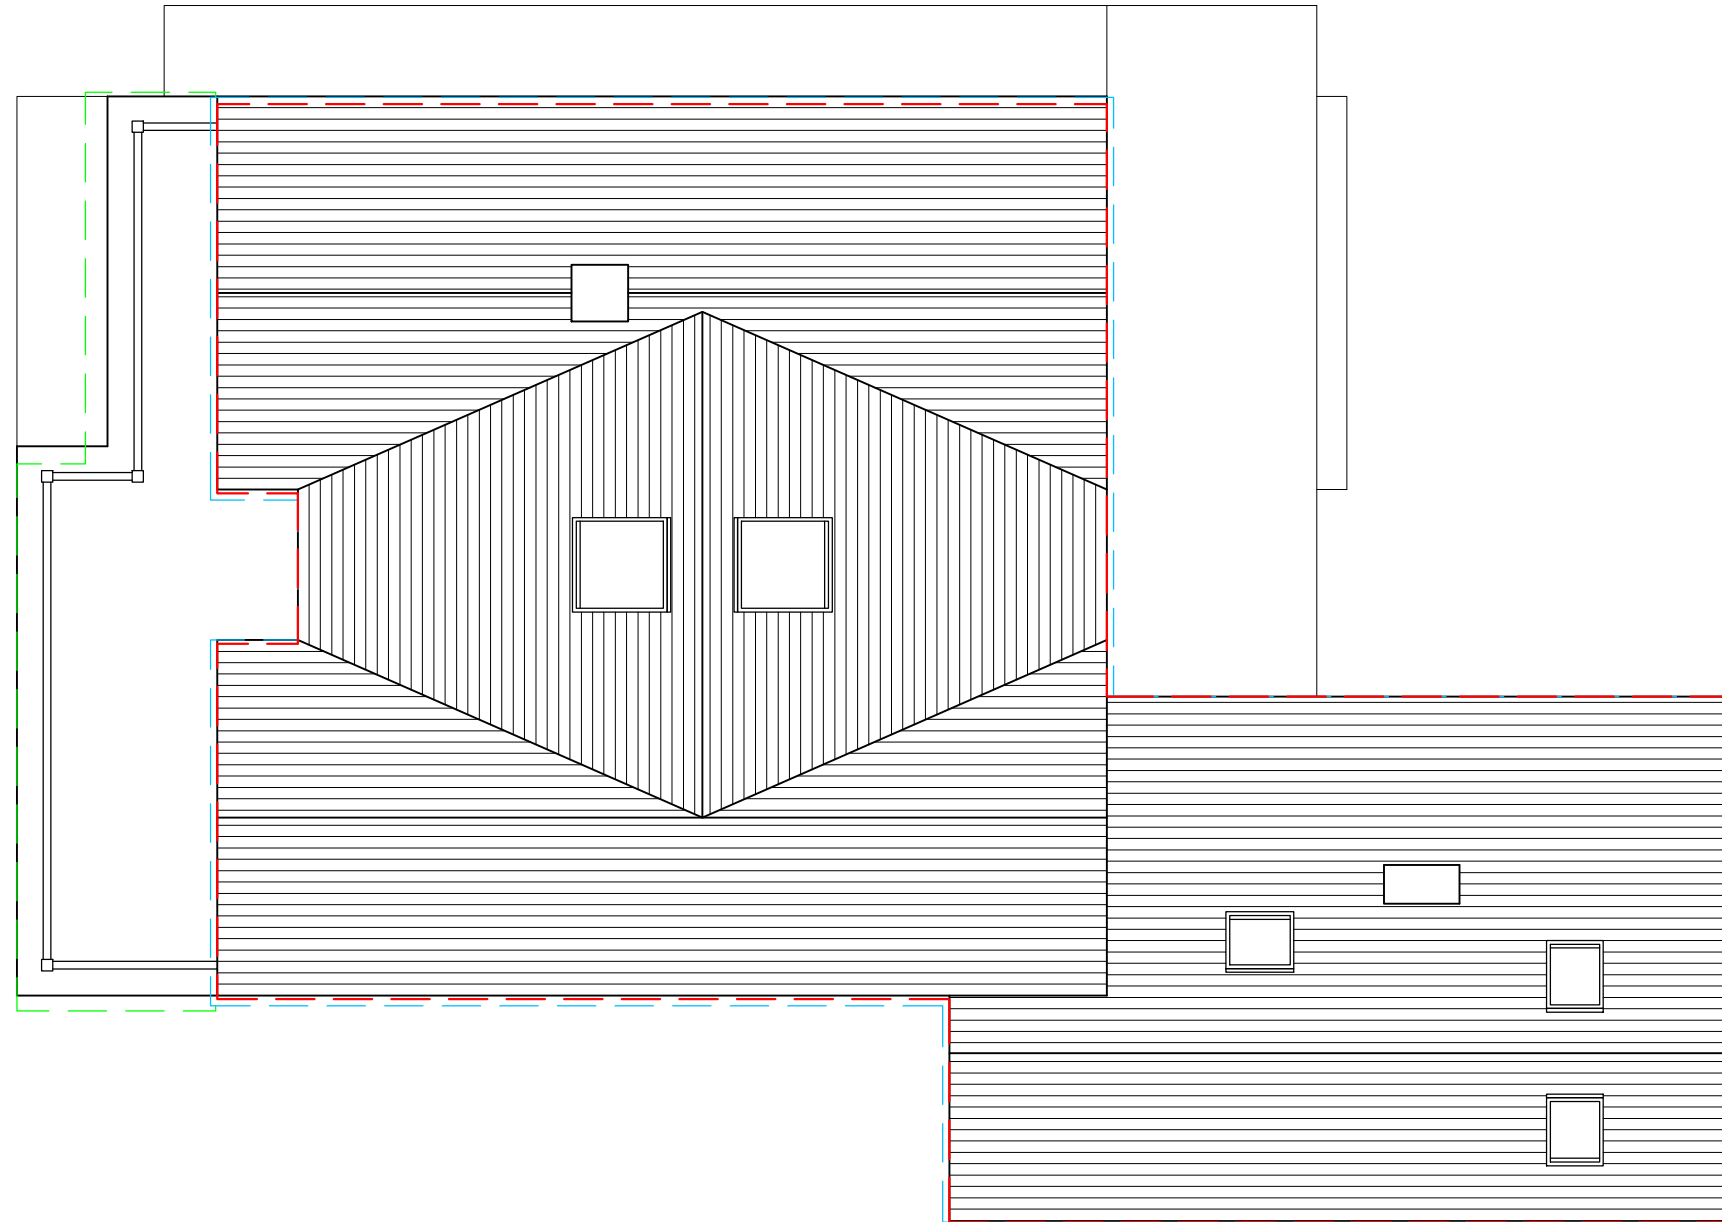

PREVIOUSLY PROPOSED ROOF PLAN WITH NEW PROPOSAL OVERLAYS

KEY

- - - - - Proposed balcony
- - - - - Proposed build line including cladding
- - - - - Proposed build line without cladding

This drawing addresses the following concerns raised in the email:

"A plan showing the development previously granted, with the current proposal overlaid, as previously requested. This would enable a full assessment to be made of the current proposal over that which has been granted. My initial assessment is the dwelling is 0.7m longer than that approved, with the width 0.5m wider. That said, I await your overlay plan for a full assessment."

"The balcony should be no further forward than that previously approved, to avoid overlooking and loss of privacy to No. 9. It is claimed this is 0.6m further forward than that approved, which would appear to be the case, with the increased length of the dwelling."

