



Front

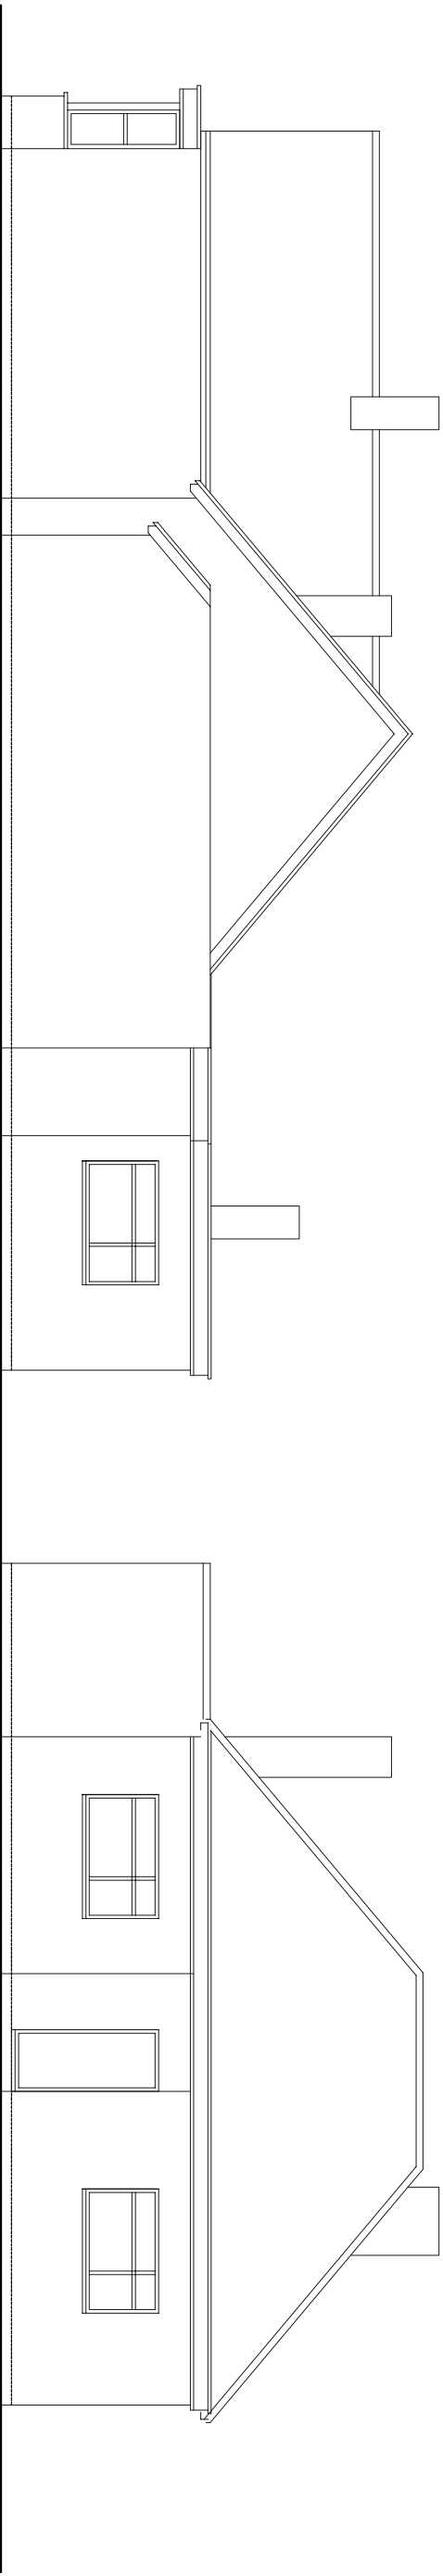

Side

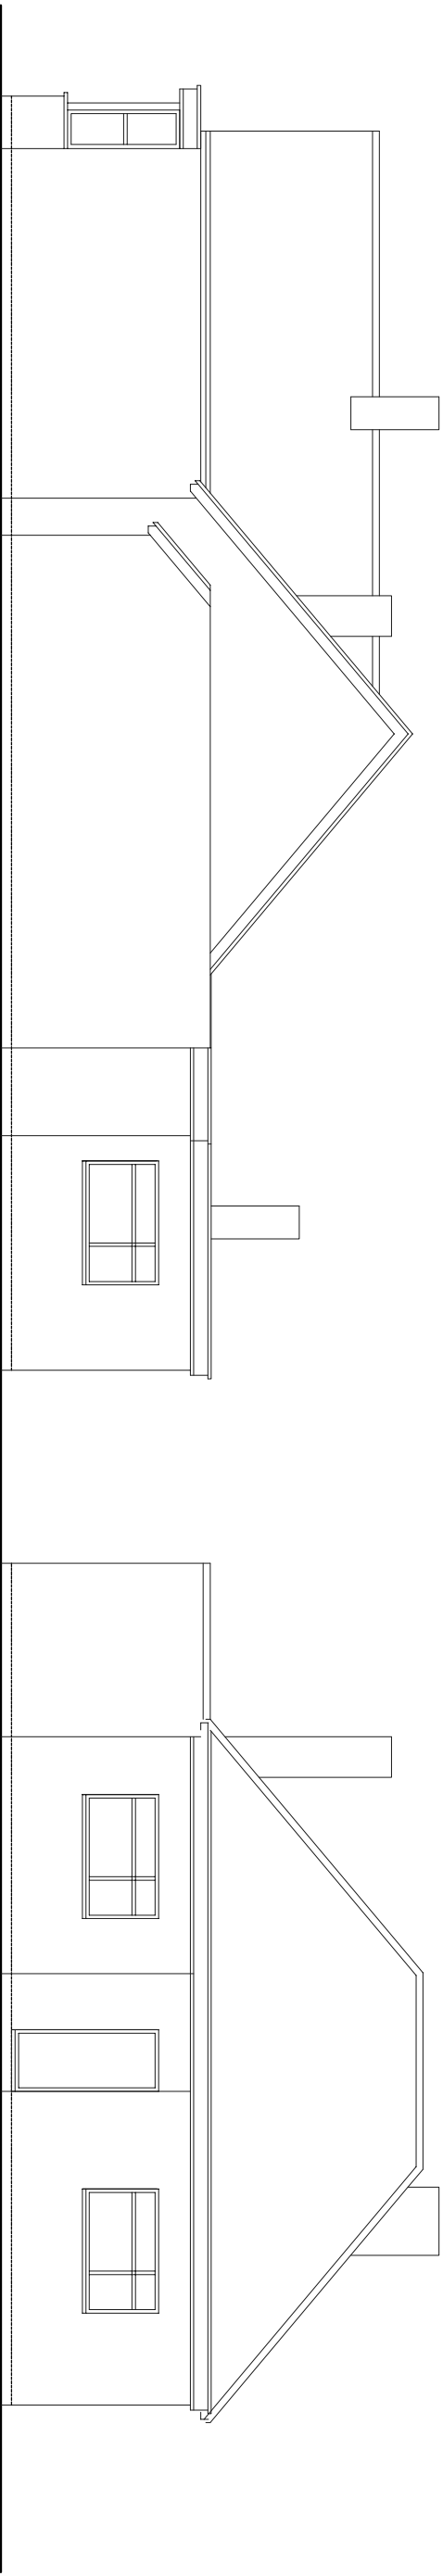

Rear

PROJECT

*Proposed Alterations to
Gladys Avenue, Cowplain*

CLIENT

Mr & Mrs Harris

DWG TITLE

*Elevations
Existing*

PROJECT NO.

21007


DRAWING NO.

503

SCALE

1:100@A3

REV

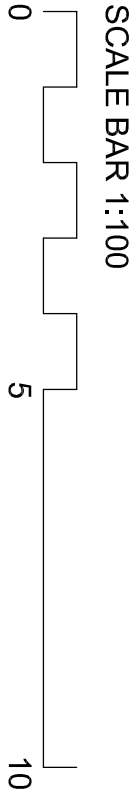

Rev	DESCRIPTION	Dwn / Date	Chk / Date
-	-	-	-
This drawing is copyright and must not be disclosed to third parties without permission Scaled dimensions are not to be used for construction			

Wychwood
Thompsons Lane
Denmead
Hampshire
PO7 6NB

Tel: 01329 288911
Fax: 01329 221913
E-mail: admin@m2architecture.com