
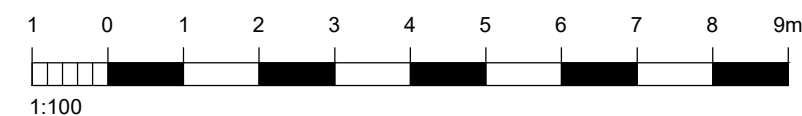
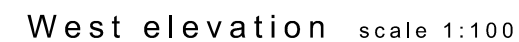
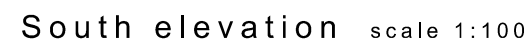


Dimensions to be checked on site before commencing work. Any discrepancies shall be reported to the architect immediately.

Do not scale from these drawings except for planning purposes. Use figured dimensions only.

Where applicable this drawing is to be read in conjunction with other consultants' drawings.

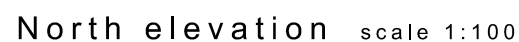

For MR & MRS SEVERS	Title PROPOSED ELEVATION				Office Tel: 01243 933732	
Project PROPOSED EXTENSION AT 22 PEMBURY ROAD, HAVANT, HAMPSHIRE, PO9 2TS	Date FEB 2021	Drawn SR	Scale as noted @ A3	Checked -	Email: admin@jb-architecturedesign.com	
	Job Number PL 423.21	Drawing Number -05	Revision D		Web: www.jb-architecturedesign.com	

Existing walls  Proposed walls  Proposed structure 



JB ARCHITECTURE