




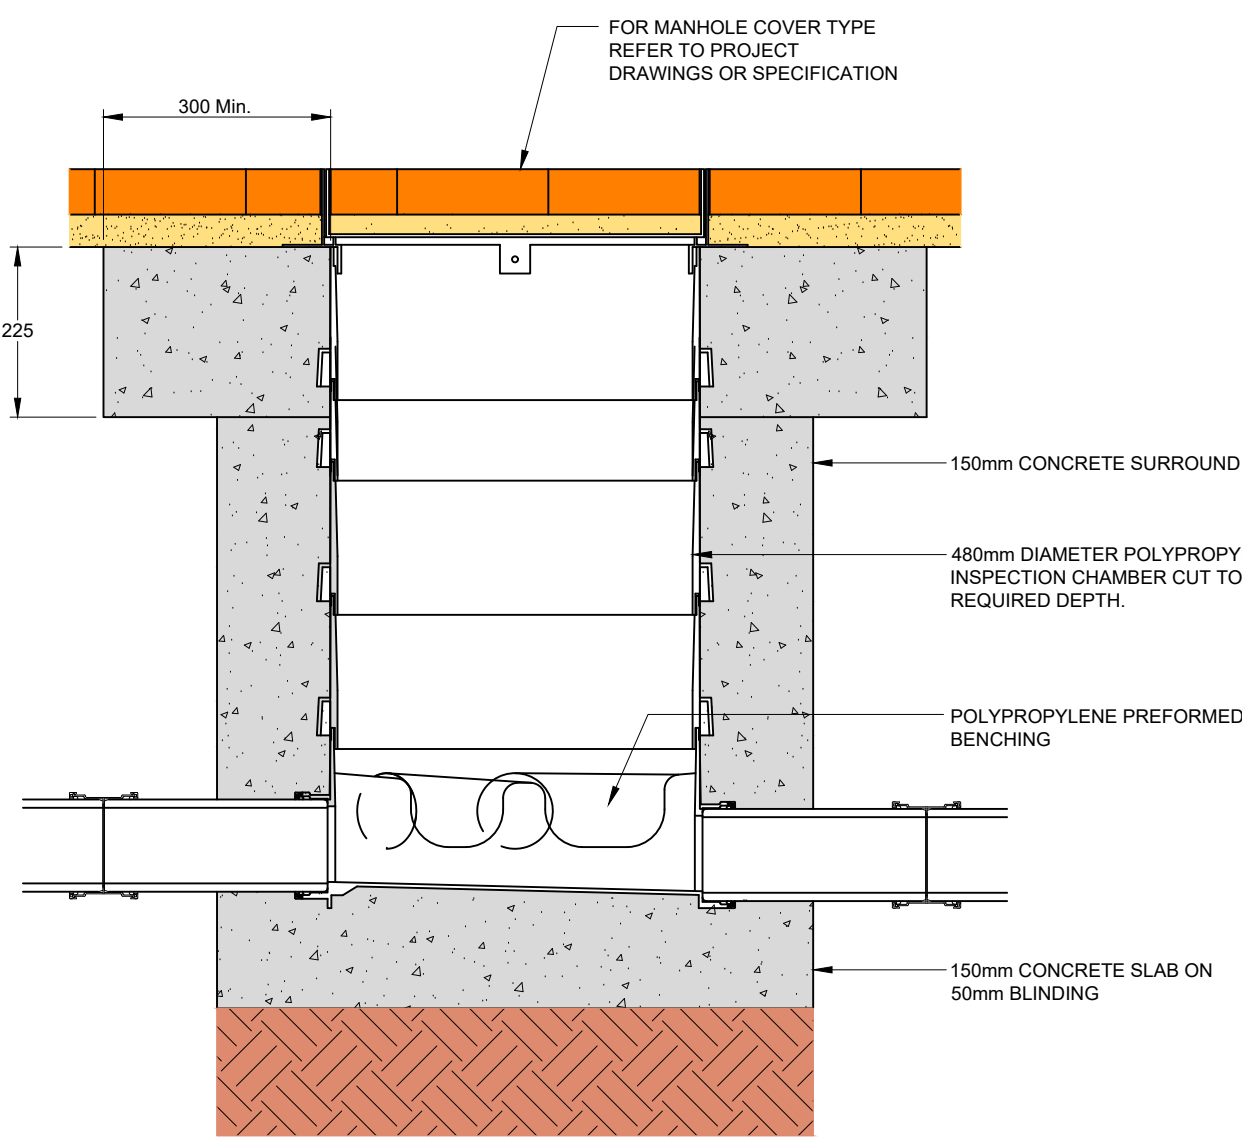


TYPICAL POLYPROPYLENE
INSPECTION CHAMBER
DETAIL No. PH-001

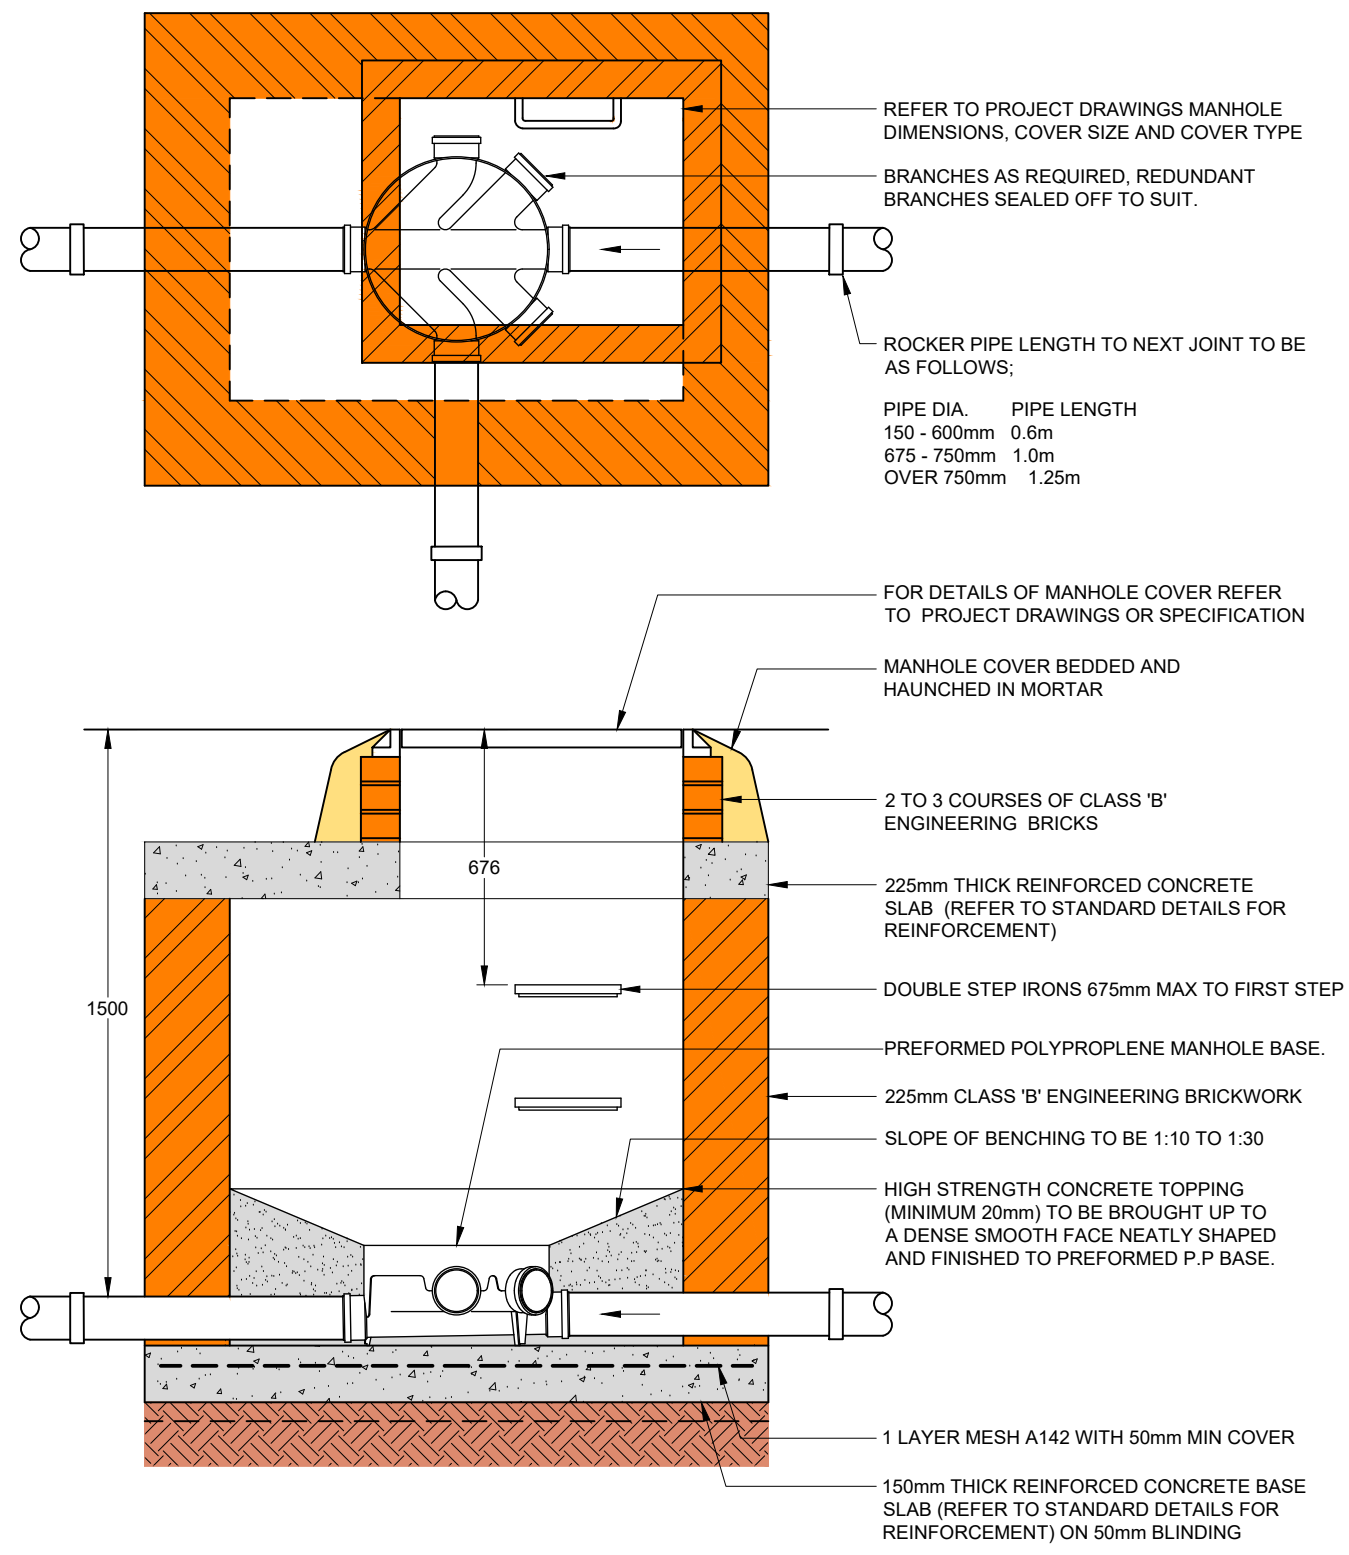


TYPICAL BRICKWORK MANHOLE DETAIL UP TO
1.5m DEEP FROM COVER LEVEL TO PIPE SOFFIT
WITH PREFORMED POLYPROPYLENE BASE
DETAIL No. PH-003

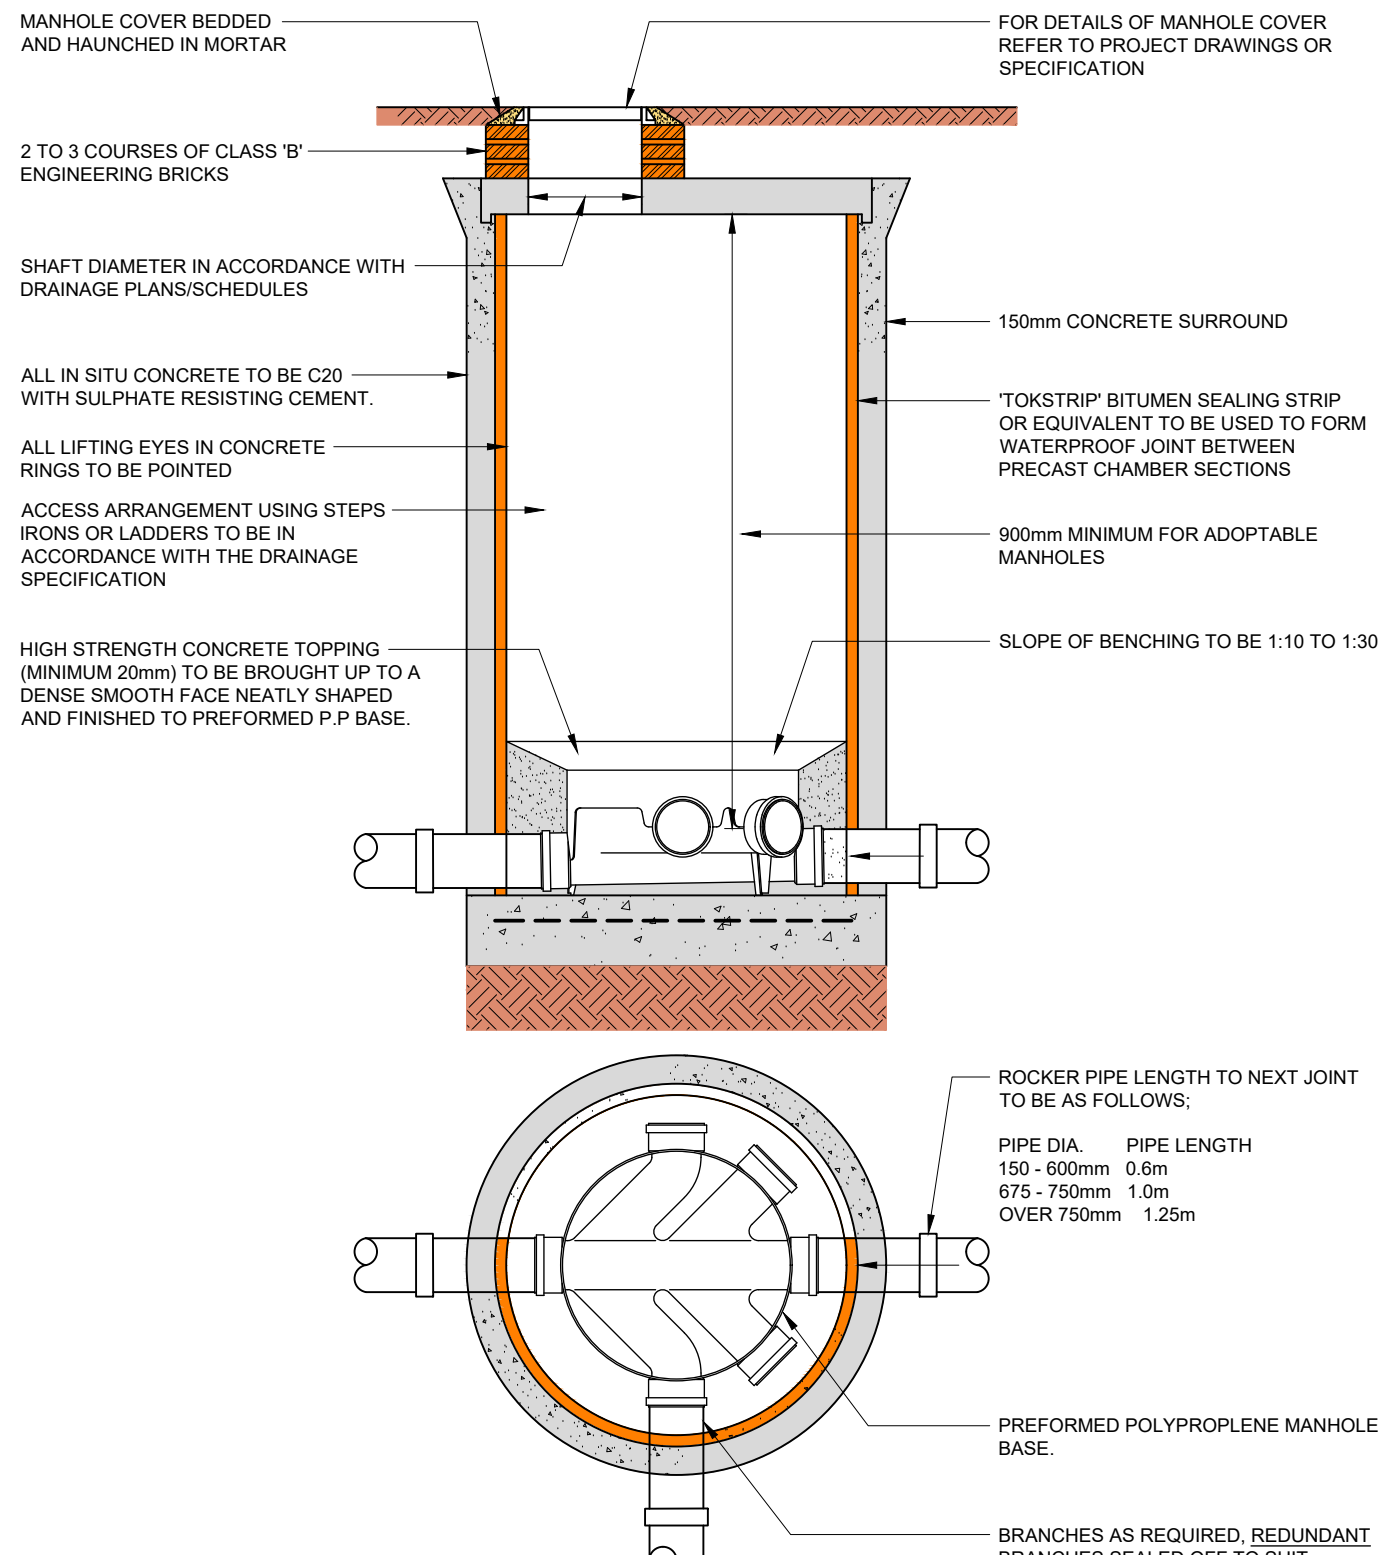


TYPICAL CONCRETE MANHOLE DETAIL UP TO 3m DEEP
FROM COVER LEVEL TO PIPE SOFFIT WITH
PREFORMED POLYPROPYLENE BASE
DETAIL No. PH-005

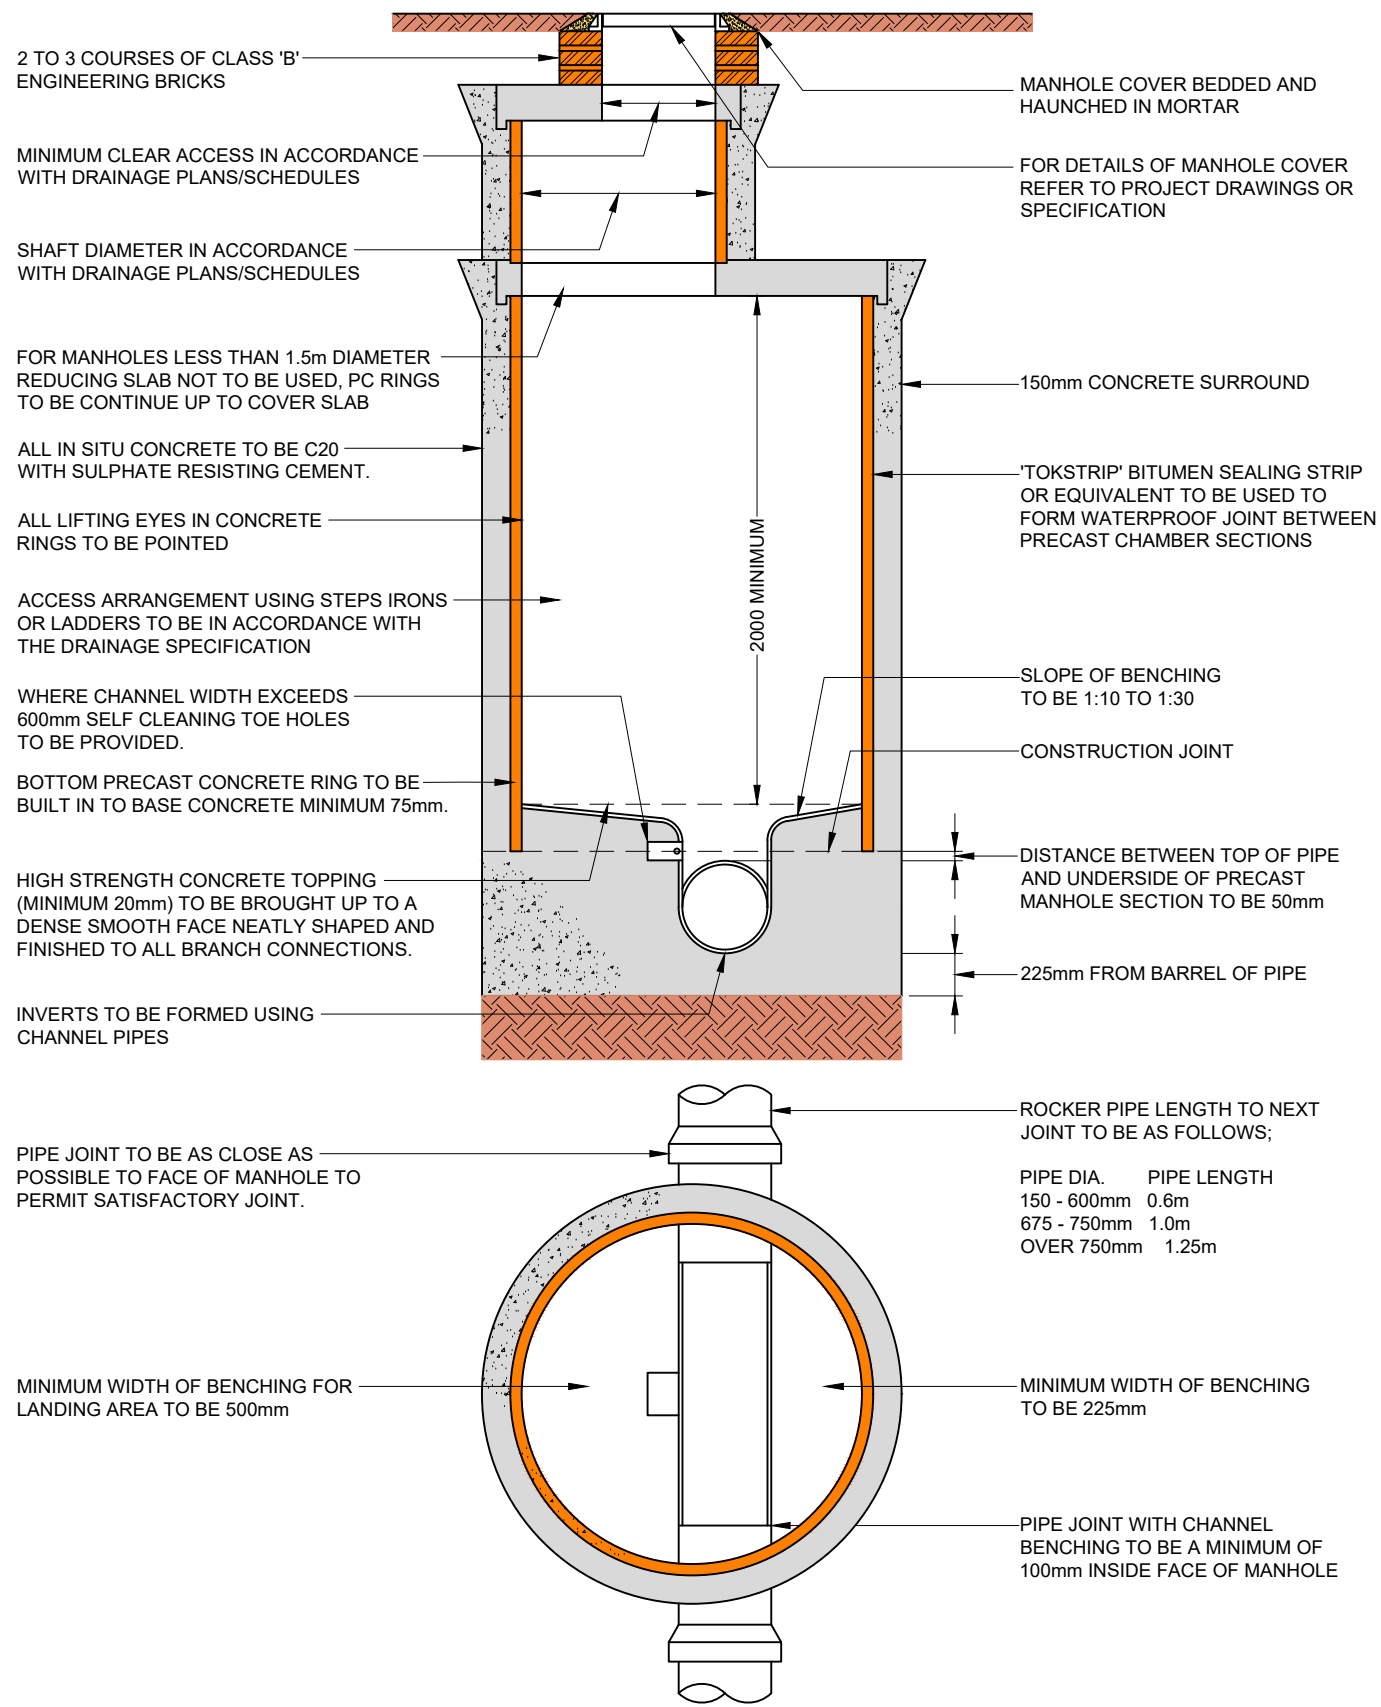


TYPICAL CONCRETE MANHOLE DETAIL 3m TO 6m DEEP
FROM COVER LEVEL TO PIPE SOFFIT
DETAIL No. PH-006

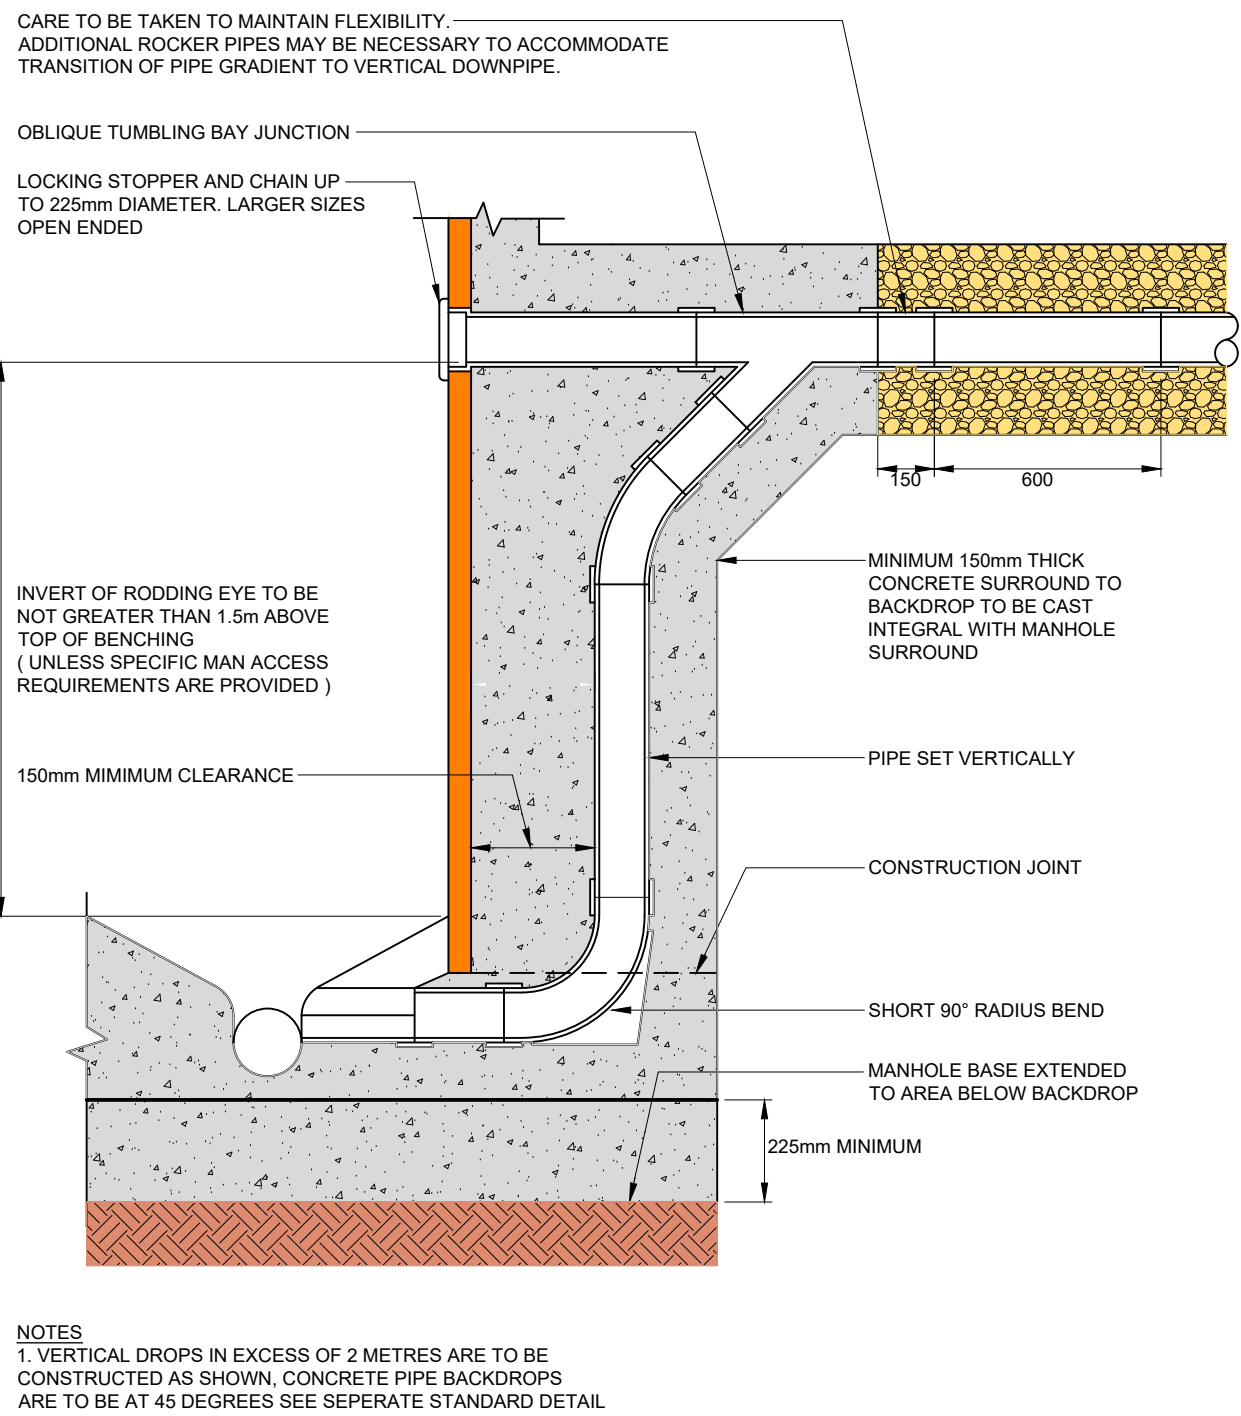


TYPICAL VERTICAL BACK DROP
DETAIL No. PH-014

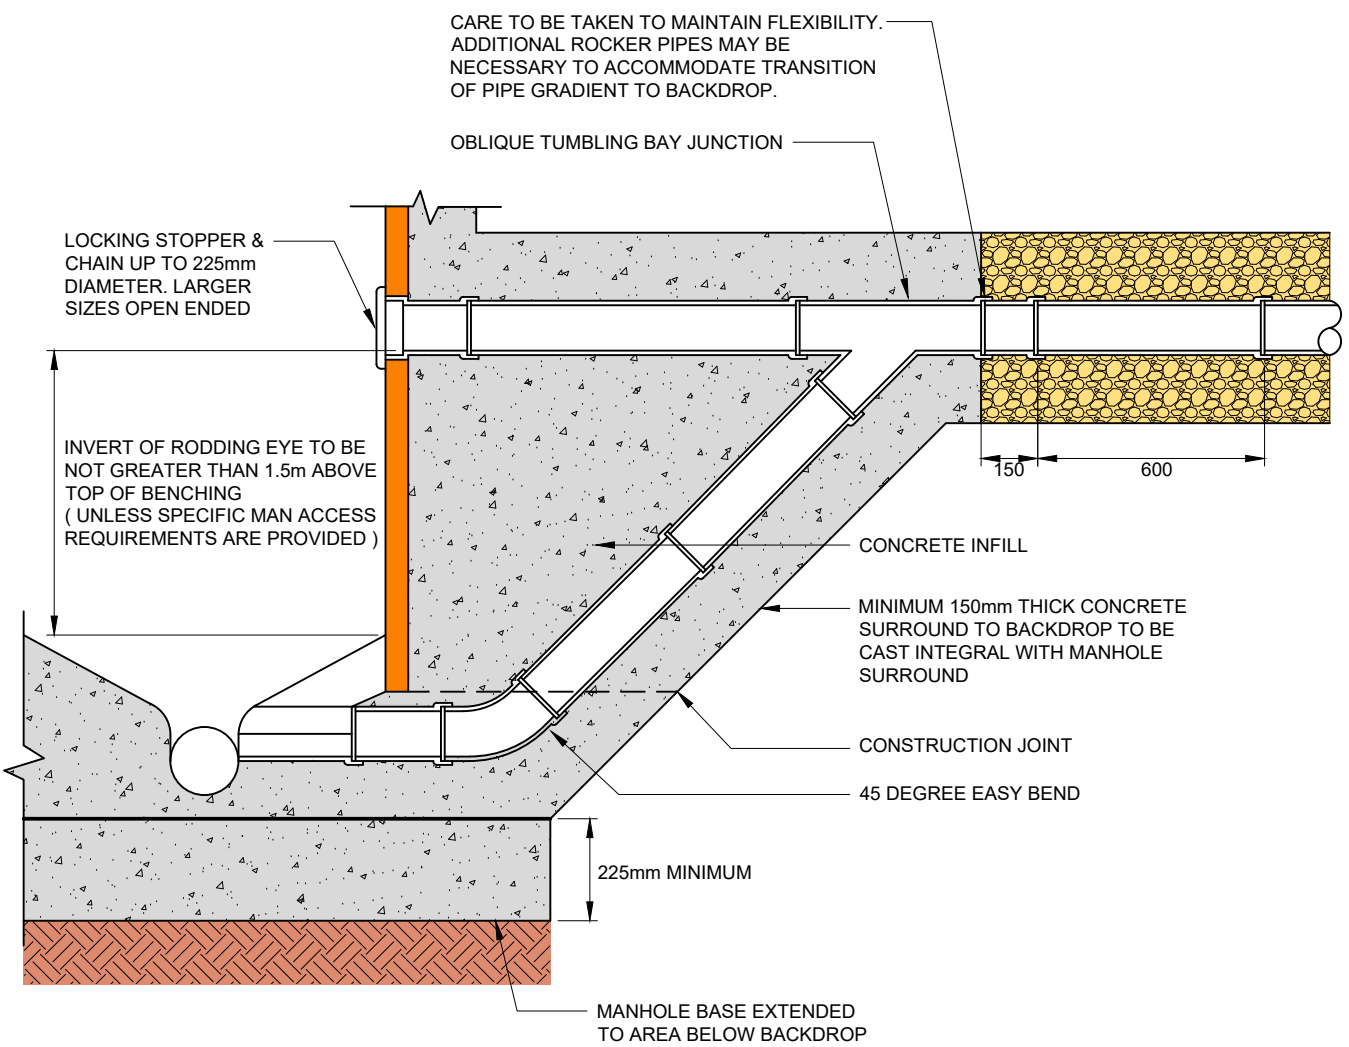

TYPICAL 45 DEGREE BACK DROP
DETAIL No. PH-015

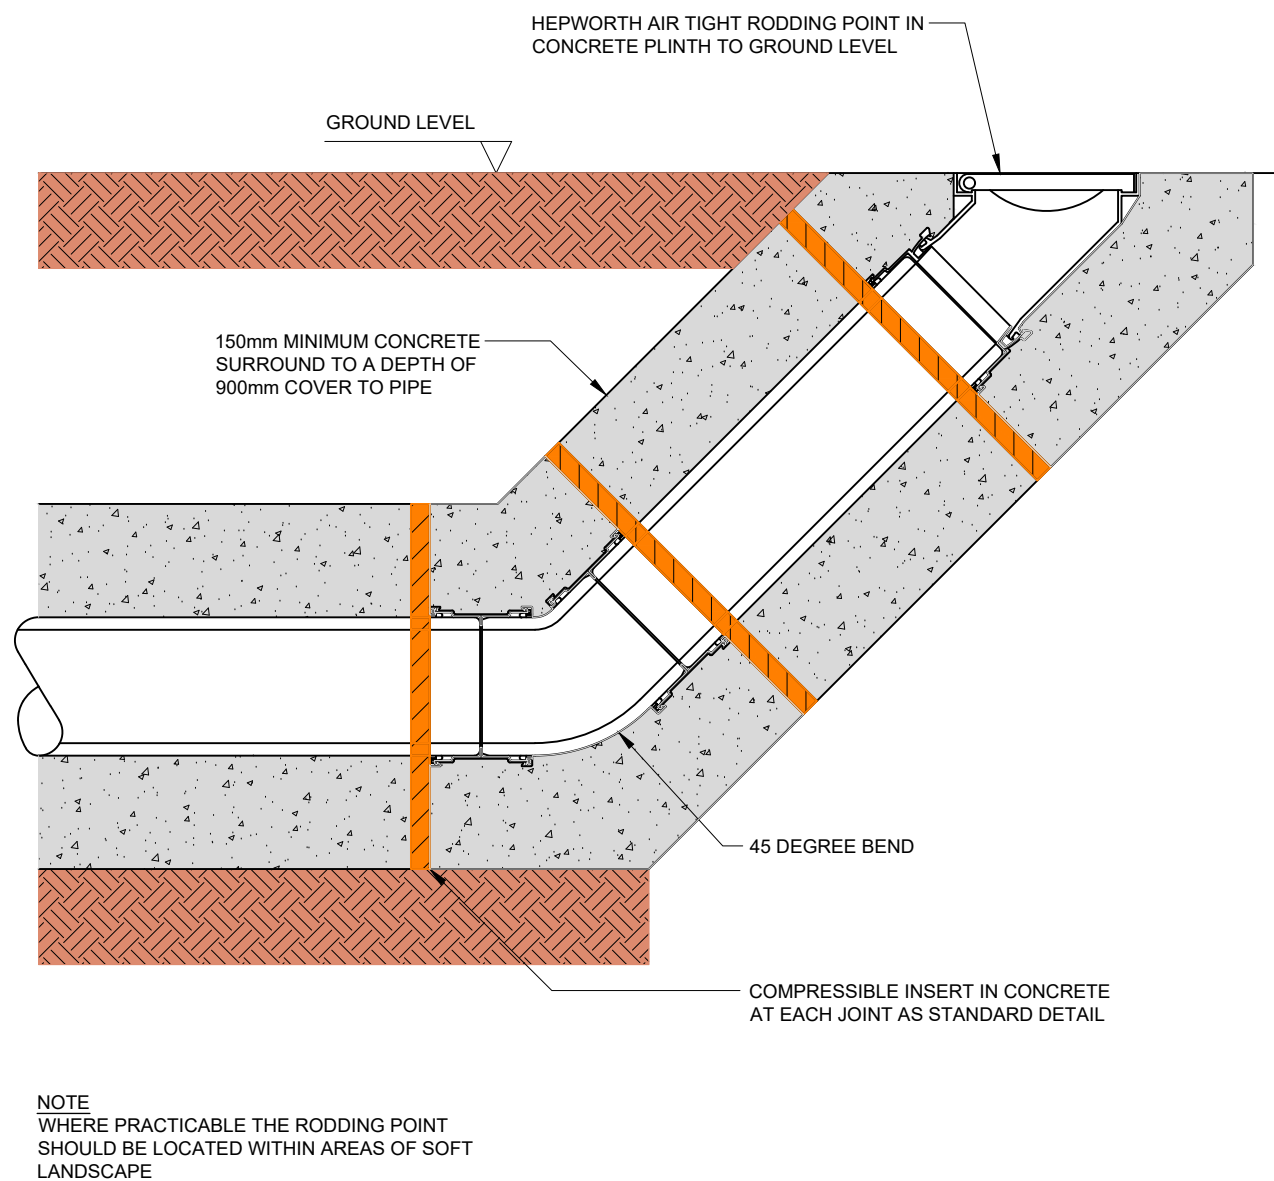

TYPICAL EXTERNAL
RODDING POINT
DETAIL No. PH-016

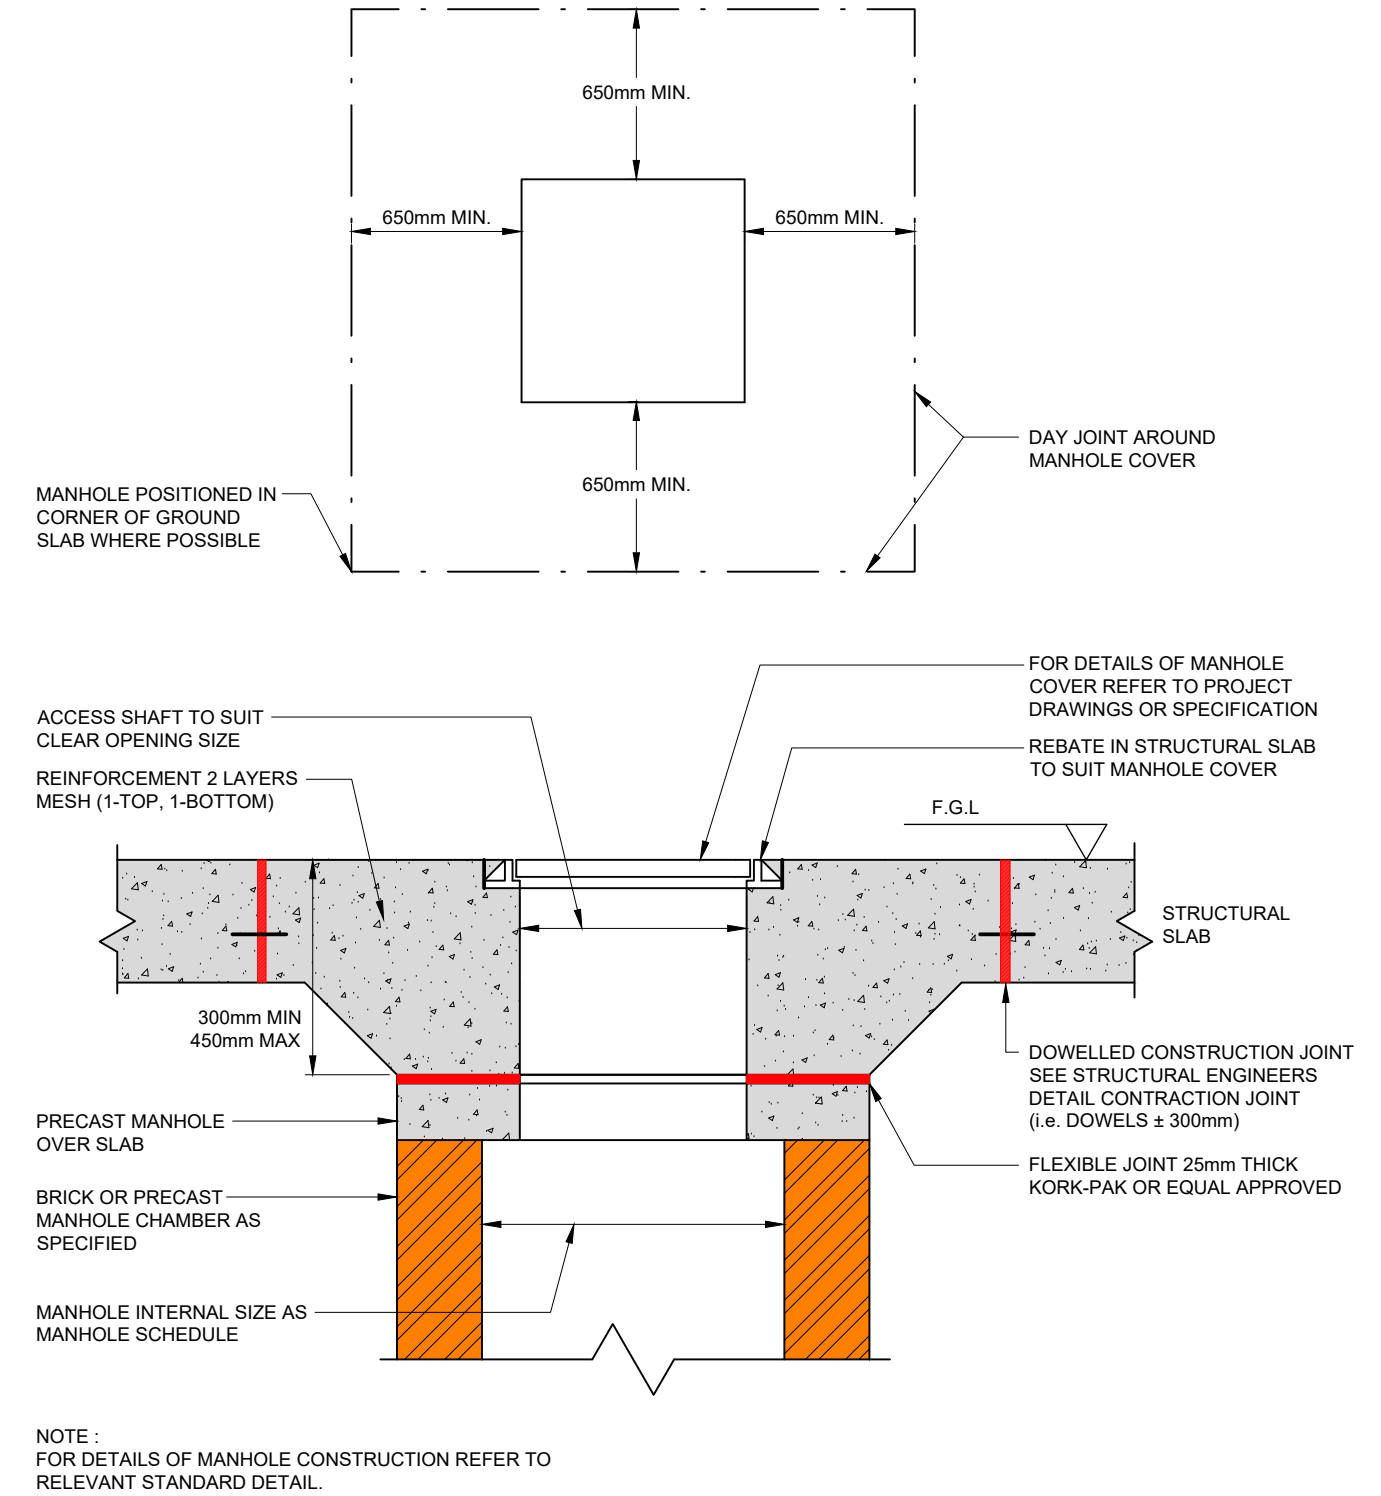

TYPICAL DETAIL FOR COVER SLAB
TO MANHOLES IN HARDSTANDING AREAS
DETAIL No. PH-018

Suitability Code (as defined in BS1192)

Work In Progress (WIP)

S0 - Initial Status or WIP

Shared (Non-Contractual)

S1 - Suitable for Co-ordination
S2 - Suitable for Information
S3 - Suitable for Review & comment
S4 - Suitable for Stage Approval
S5 - Not Used
S6 - Suitable for PIM Authorisation
S7 - Suitable for AIM Authorisation

WIP to Published (Non-Contractual)

D1 - Suitable for Costing
D2 - Suitable for Tender
D3 - Suitable for Contractor Design
D4 - Suitable for manufacture/procurement

Published Documentation (Contractual)

A1, A2, A3, Etc - Approved and accepted as stage complete
B1, B2, B3, Etc, - Partially signed off with minor comments from the Client

Published for AIM Acceptance

CR - As Construction Record Documentation

DO NOT SCALE FROM THIS DRAWING.

ALL DIMENSIONS TO BE CHECKED ON SITE.

FOR REFERENCED VIEWS REFER TO
SERIES OF DRAWINGS

P01 | LSE | 22/10/20 | ISSUED FOR PRICING

rev by date description



BAM Design
An operating company of
BAM Construct UK Ltd
Architecture
Interior Design
3D Visualisation
Feasibility Studies
Structural Engineering
Environmental Services
Building Information Modelling

Centrum Business Park
Griffiths Way, St Albans
Hertfordshire, AL1 2PD
01727 894200
design@bam.co.uk
www.bam.co.uk

project Dunsbury Hill Farm
Plot 4A

title Below Ground Drainage Strategy
Sheet 1

scale 1:200 @ A1

date October 2020

project code originator volume level type role number rev

dfg / doc ref. DHF-BMD-Z4A-ZZ-DR-P-58001-P01

purpose of issue
Issued for Pricing

BAM job no. 4330 Z4A D1

checked

drawn LSE

22/10/20