



ENCLOSURE D
DRAWINGS

Site Location Plan

D1


Exploratory Hole Location Plan

D2

Site Location Plan



Soil Mechanics

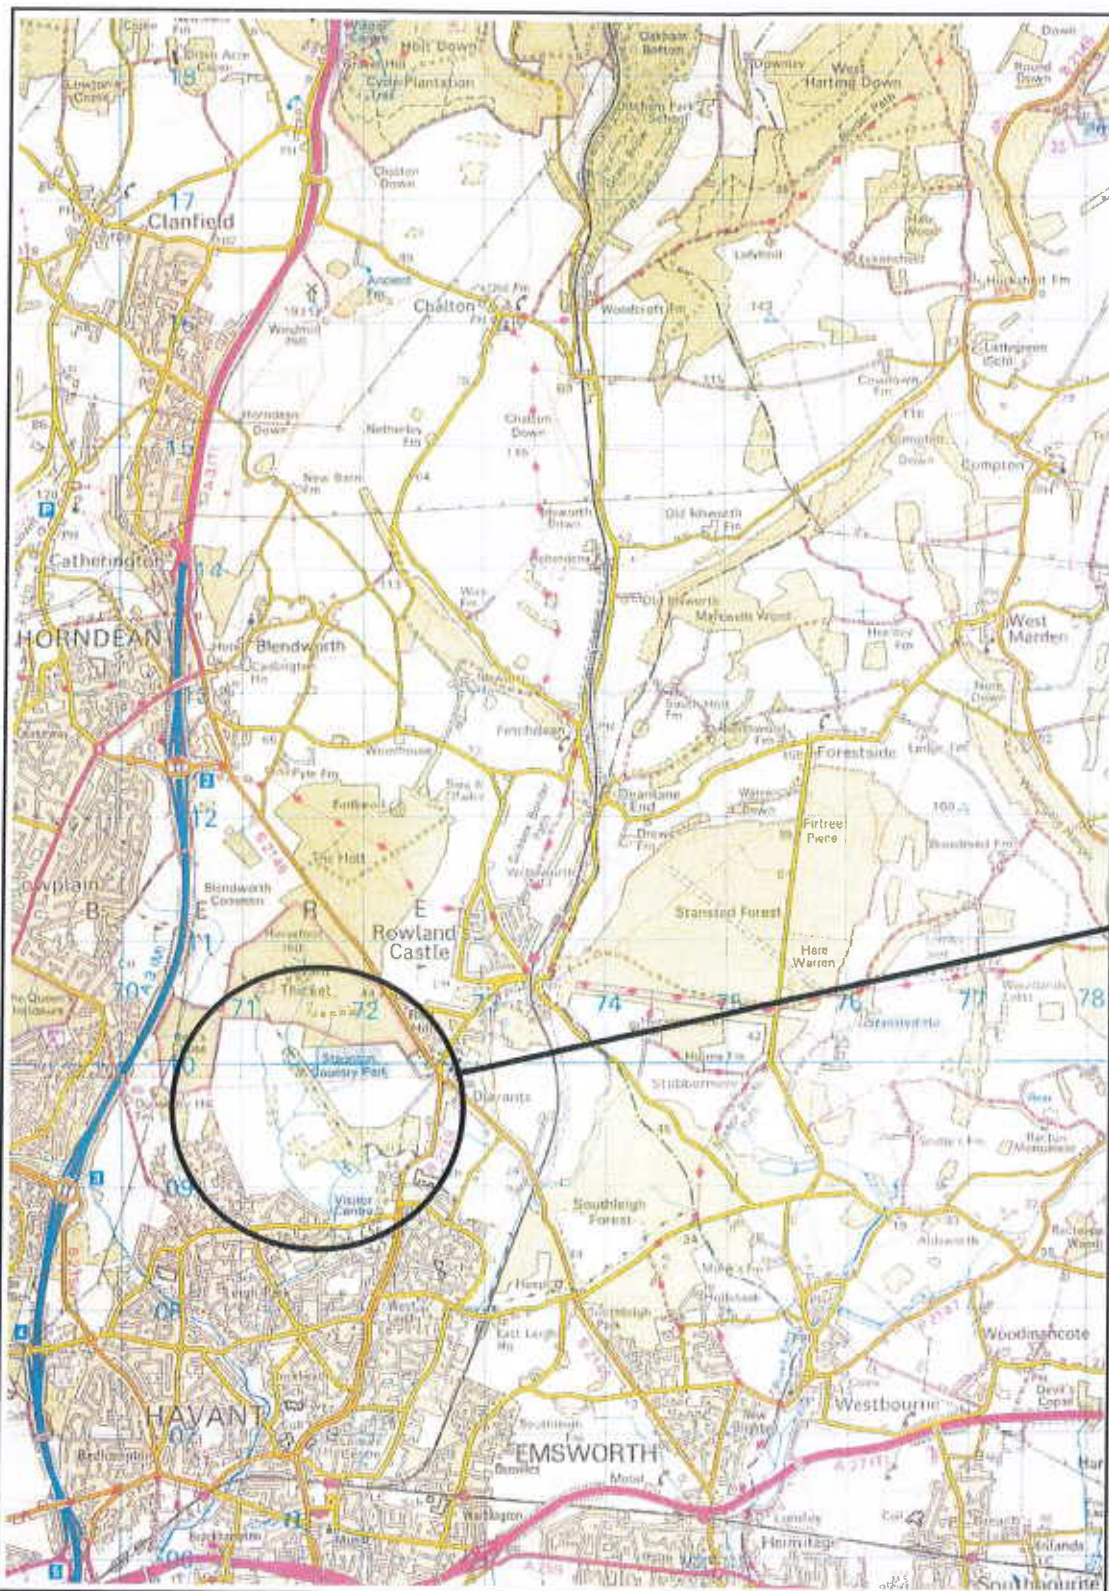

THE SITE

Reproduced from the 1998 Ordnance Survey 1:50 000 scale Landranger map No 197 by permission of Ordnance Survey on behalf of The Controller of Her Majesty's Stationery Office, © Crown copyright, Environmental Services Group Limited. All rights reserved. Licence Number 100006060

Notes:
Scale 1:50 000

Project Havant Thicket
Project No. D6072
Carried out for Portsmouth Water Ltd

Figure

D1