


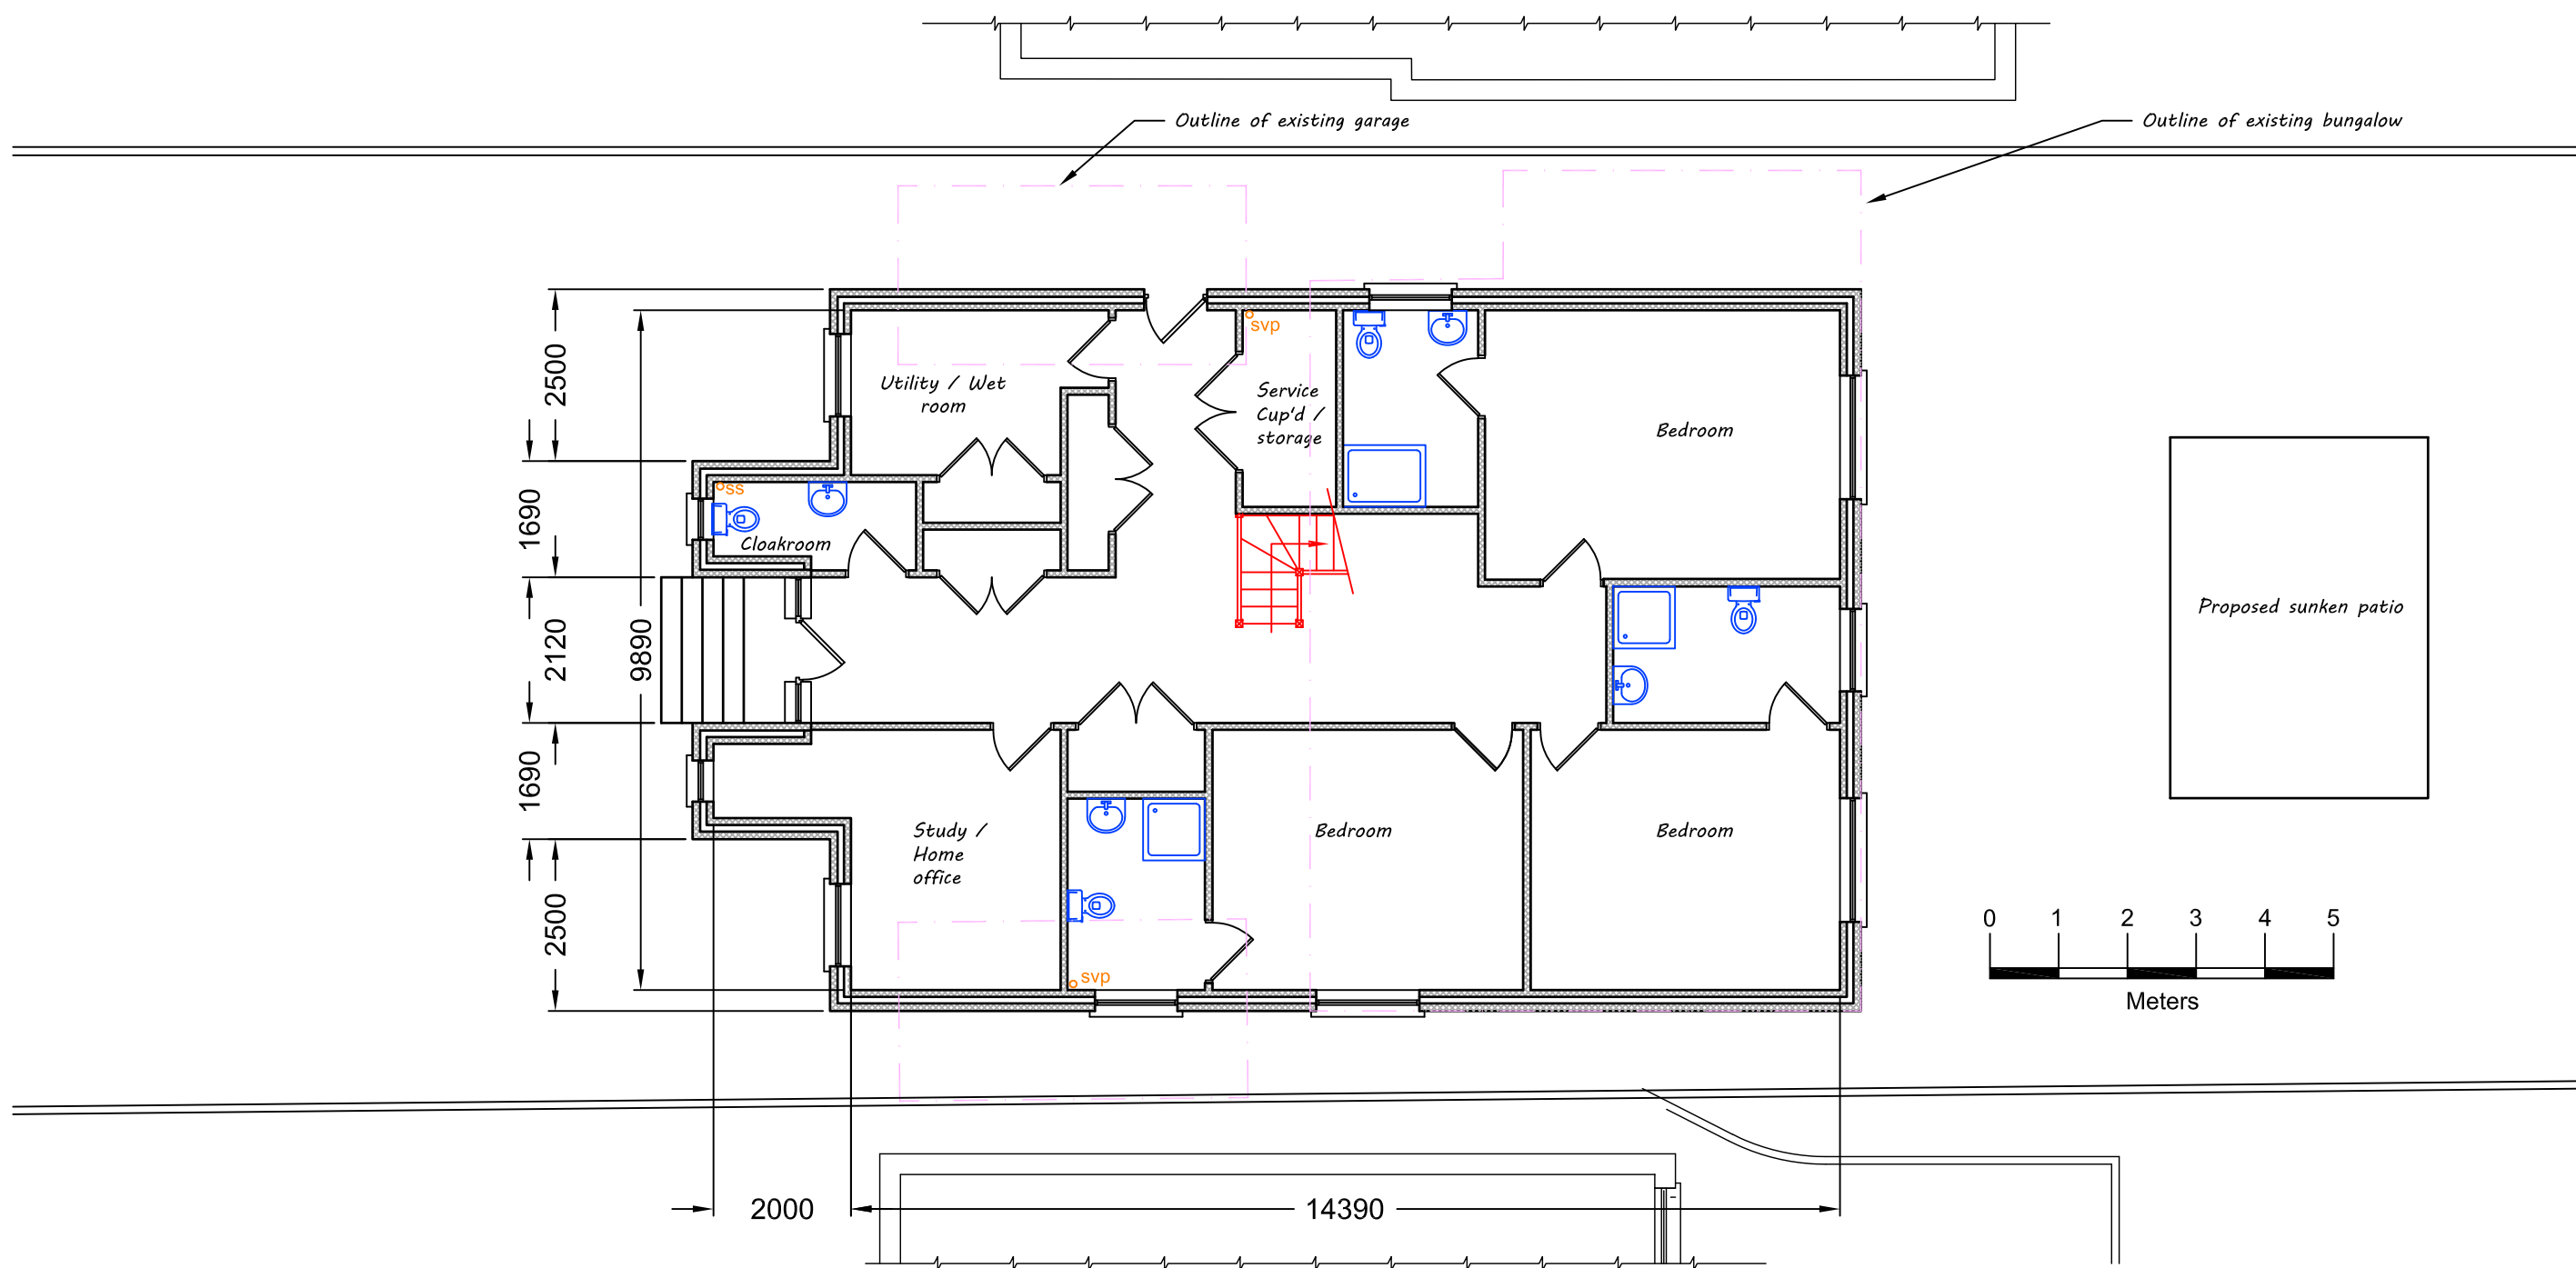

Ground Floor 143m2



Architectural & Civil Engineering Design
143 Station Road, Liss, Hants. GU33 7AJ
Tel 01730 894988
e-mail:enquiries@acedesigns-ltd.co.uk
www.ace-designs.co.uk

Job Title
Proposed replacement dwelling at
4 Bembridge Drive, Hayling island

Drawing Title
Plan as approved

Client
Mr & Mrs Adams-Madgwick

Scale 1:100 @ A3	Date May 21	Designed GG
Drawn EV	Checked GG	Approved
Job No 190103	Drawing No 190103/503	Rev