


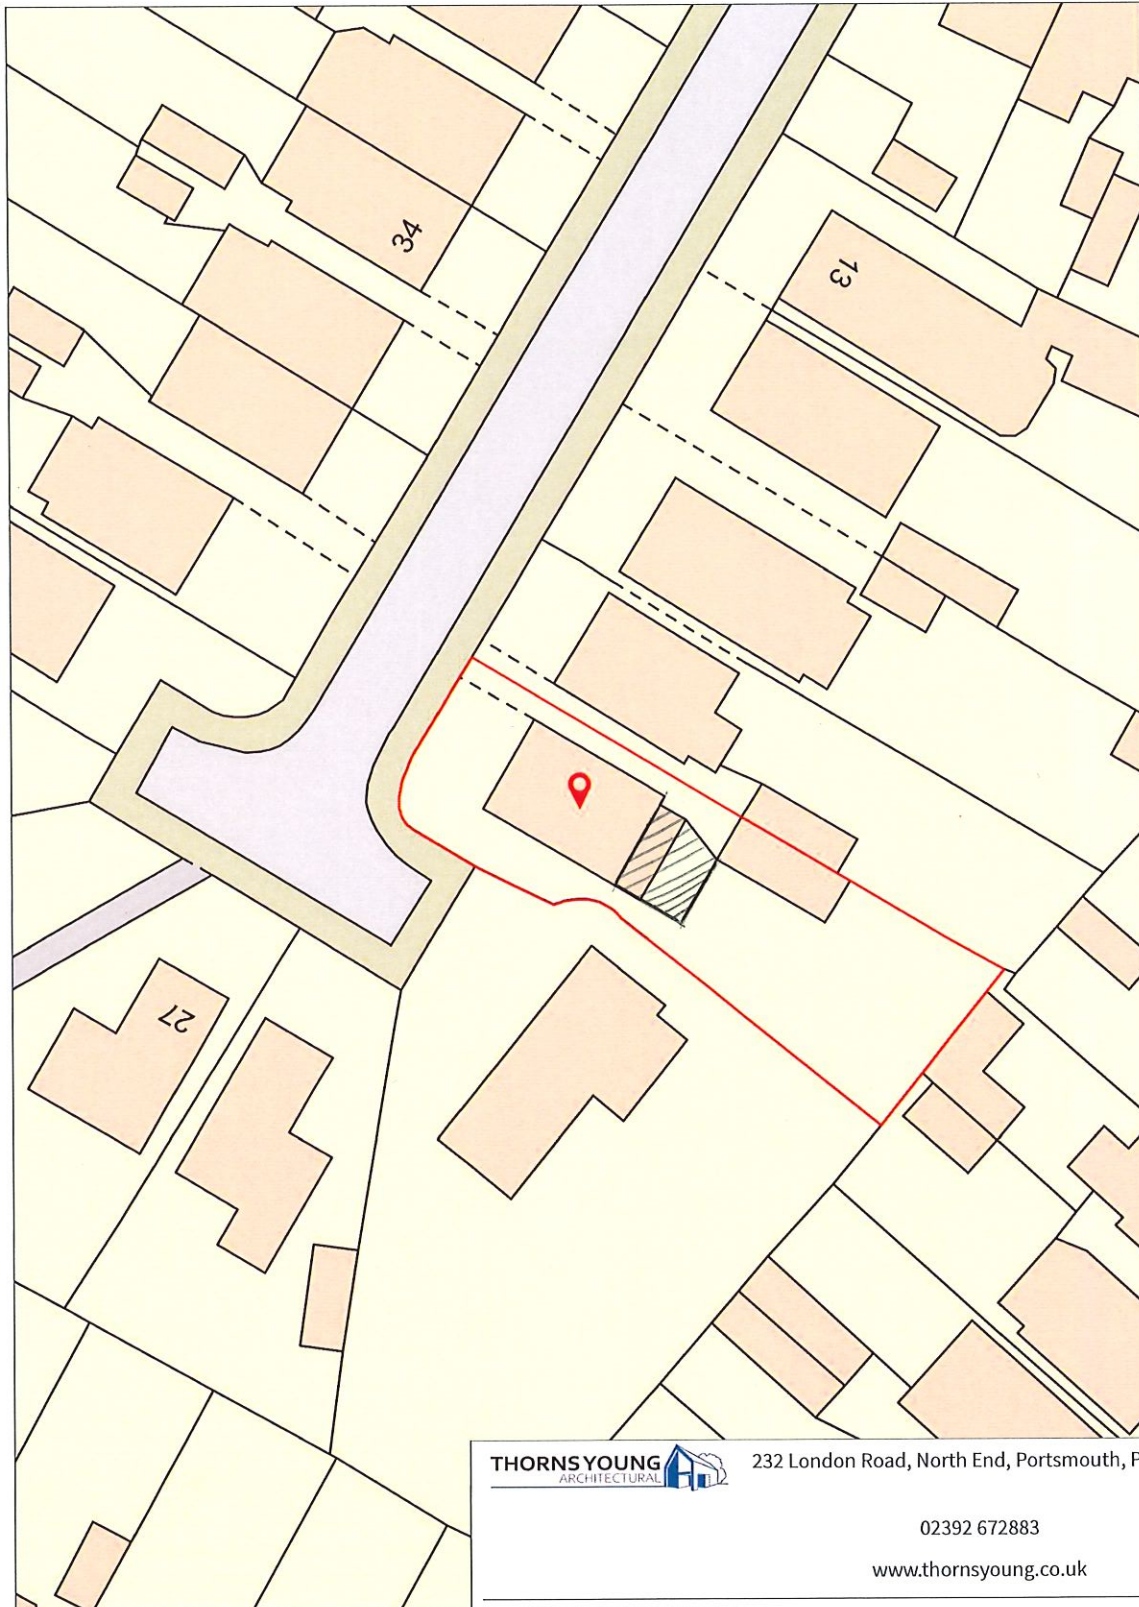

THORNS YOUNG
ARCHITECTURAL



232 London Road, North End, Portsmouth, PO2 9JQ

02392 672883

www.thornsyounge.co.uk

Client: **Mr W Eastman**

Project: **Single Storey Extension**

Title: **21 Rowan Avenue, Cowplain**

Scale: 1:500 @A4

Drawn By: RN

Date: 22 Mar 2021

Drawing No: 5048.21.CC