



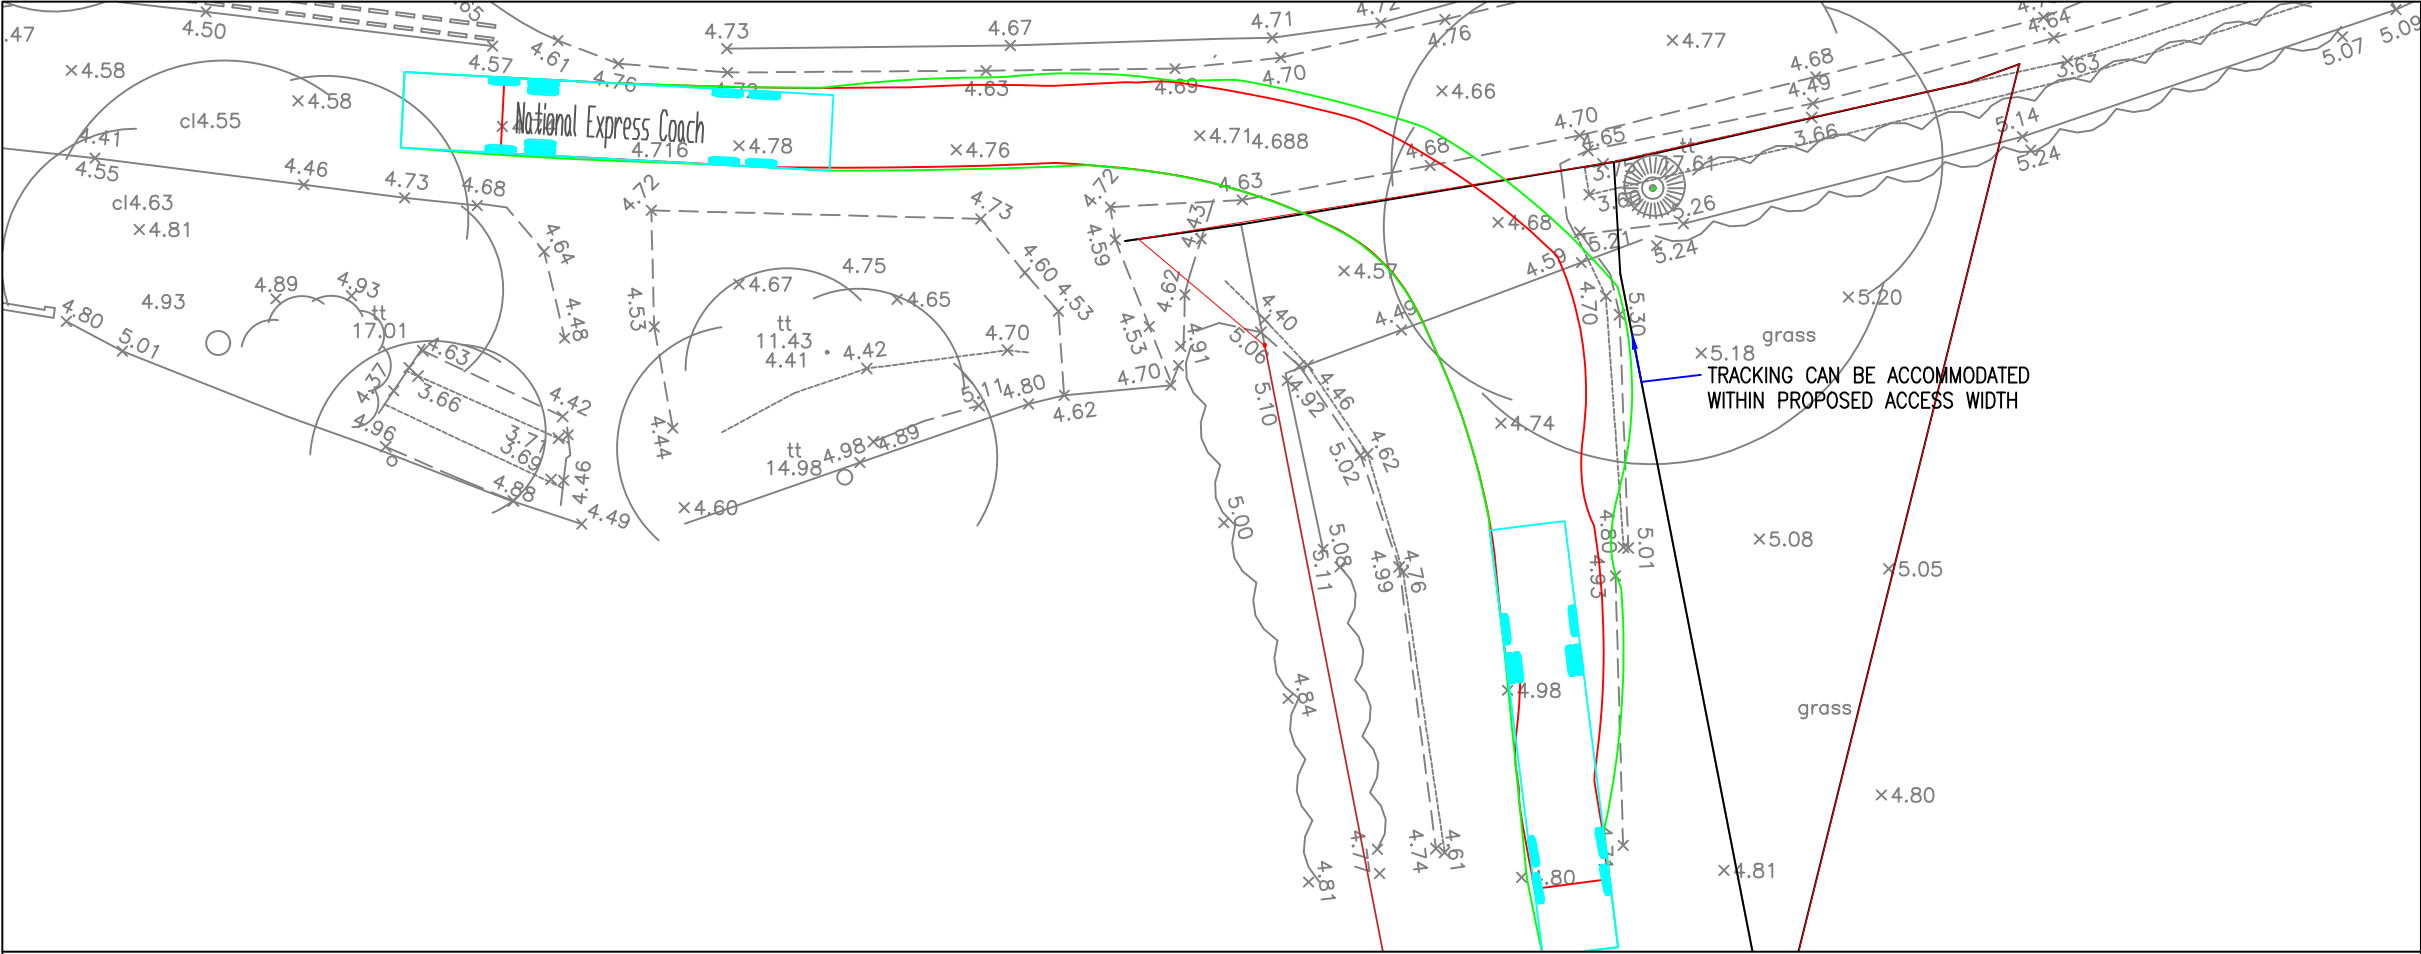

COACH ACCESSING THE SITE

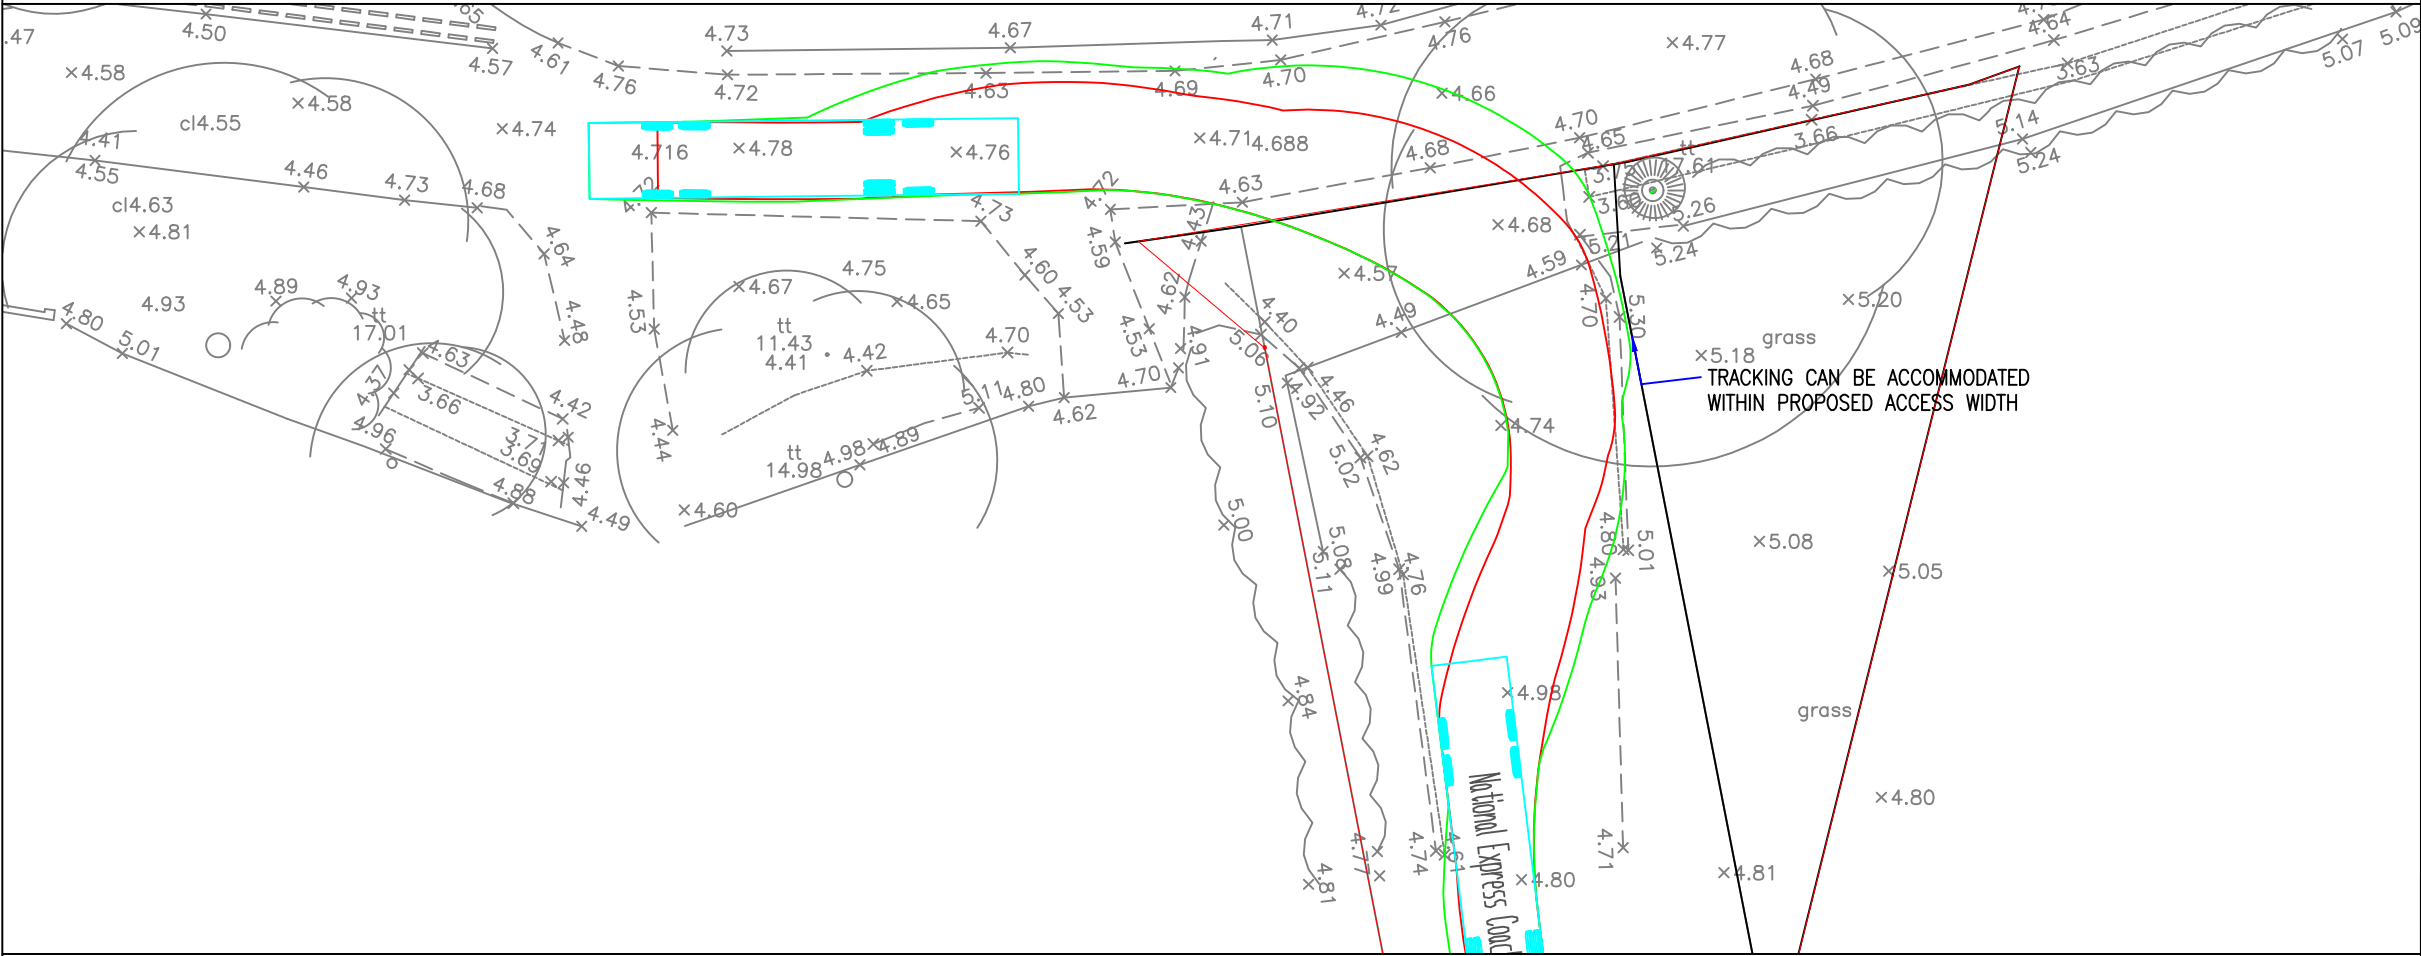


COACH EGRESSING THE SITE

GENERAL NOTES

- THIS DRAWING IS INTENDED TO BE VIEWED IN COMBINATION WITH ALL RELEVANT ARCHITECTS, ENGINEERS, SERVICES AND SPECIALIST DRAWINGS AND SPECIFICATION.
- ANY VARIATIONS OR DISCREPANCIES BETWEEN THESE DRAWINGS IN TERMS OF DIMENSIONS OR DETAILS SHOULD BE DRAWN TO THE ATTENTION OF THE ARCHITECT AND/OR THE ENGINEER FOR CLARIFICATION.
- PAUL BASHAM ASSOCIATES ACCEPTS NO RESPONSIBILITY FOR THE ACCURACY OF BACKGROUND INFORMATION PRODUCED BY THIRD PARTIES – THIS MUST BE TREATED AS INDICATIVE ONLY.
- ALL DIMENSIONS AND LEVELS ARE IN METRES. DO NOT SCALE THIS DRAWING, PRINT, PLOT OR DISK.
- THIS DRAWING SHOULD ONLY BE USED FOR CONSTRUCTION IF THE PROJECT PHASE IN THE TITLE FRAME BELOW IS SHOWN AS "CONSTRUCTION". PAUL BASHAM ASSOCIATES TAKE NO RESPONSIBILITY FOR CONSTRUCTION WORKS UNDERTAKEN TO DRAWINGS WHICH ARE NOT MARKED UNDER THIS PHASE.

COACH VEHICLE PROFILE

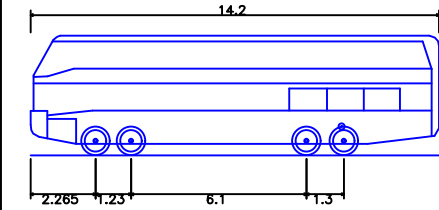

National Express Coach	
Overall Length	14.200m
Overall Width	2.500m
Overall Body Height	4.157m
Min Body Ground Clearance	0.397m
Track Width	2.500m
Lock to lock time	5.00s
Wall to Wall Turning Radius	12.500m



B	REVISED TO REFLECT REMOVAL OF PILLARS	09.02.21	SB	MS
A	REVISED TO REFLECT CLIENT COMMENTS	02.02.21	SB	MS
Rev	Description	Date	By	Chkd

Project Name TOURNERBURY WOODS TOURNERBURY LANE, HAYLING ISLAND		Title COACH VEHICLE TRACKING	 Paul Basham Associates Ltd The Botly, Cams Hall Estate, Fareham, PO16 8UT 01329 711 000 info@paulbashamassociates.com www.paulbashamassociates.com	Client PRIVATE CLIENT	Checked By MS	Checked Date 25.01.21	Scale 1:250 (AT A3 SIZE)		
Project Phase PRELIMINARY					Drawn By SB	Drawn Date 25.01.21	Client Drawing No. -	PBA Drawing No. 097.0006.001	Revision B