



PHYSICAL SCALE IN METERS @ 1:100


NOTES:
This drawing has been produced solely for PLANNING/DESIGN.
Do not Scale from this Drawing except for planning purposes.
Any drainage shown is presumed and to be checked on site
before commencement of works.
This drawing is the copyright of MF Designs Ltd.

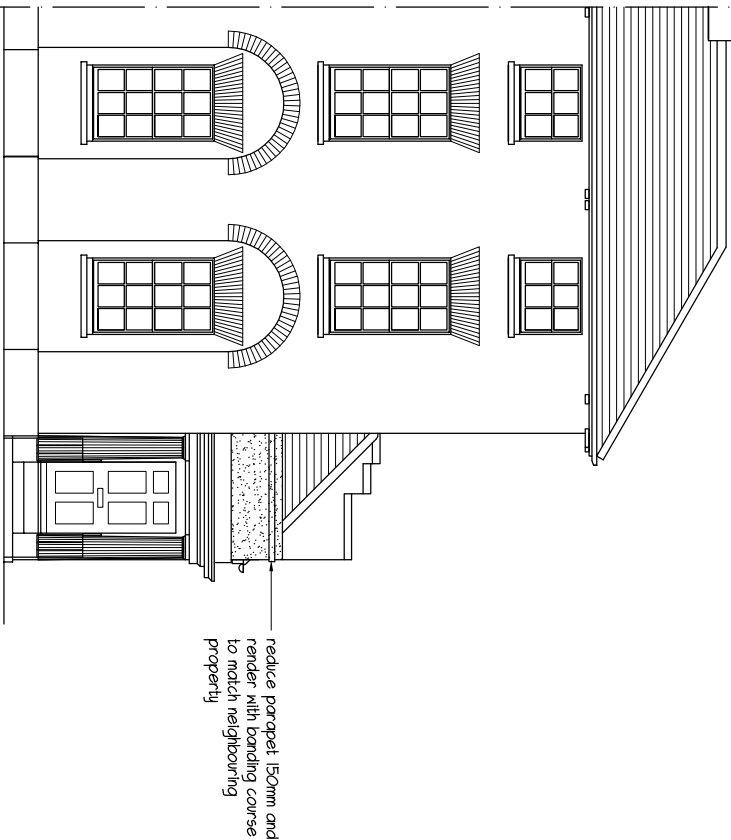



Proposed Northeast

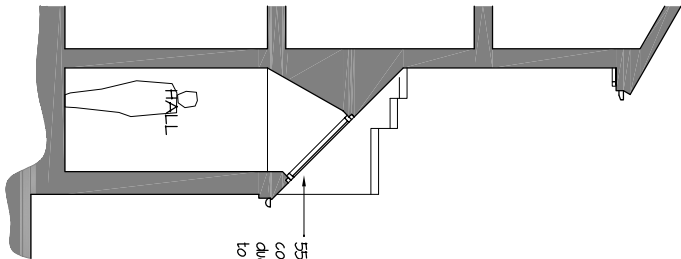


Proposed Hall Section

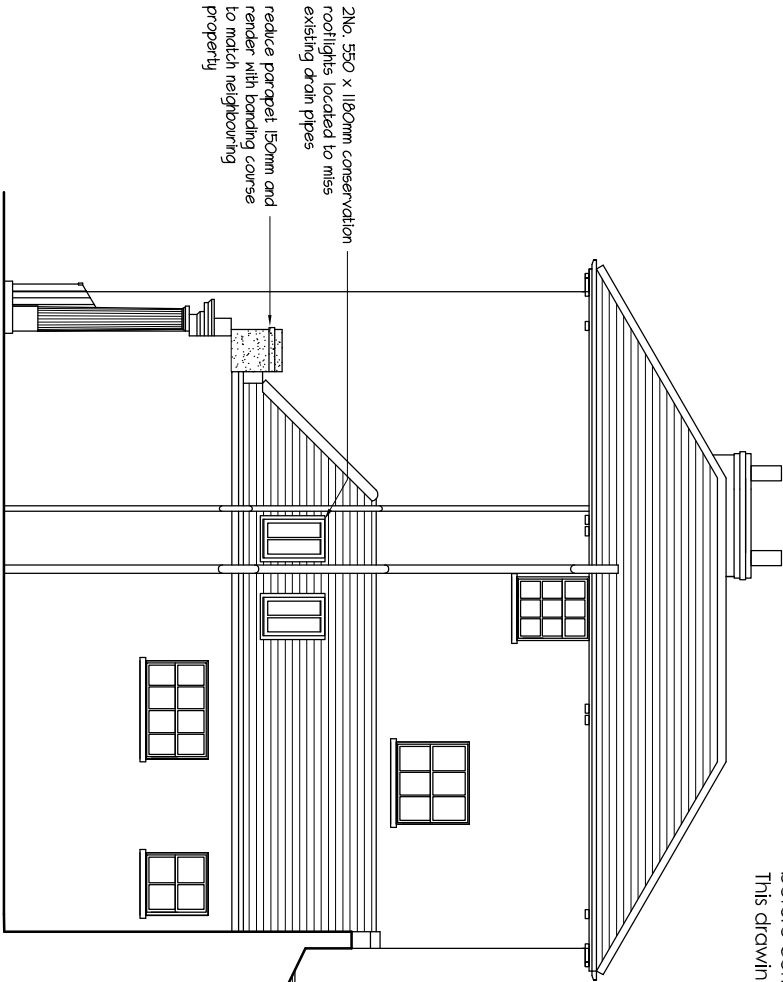


Proposed Northwest

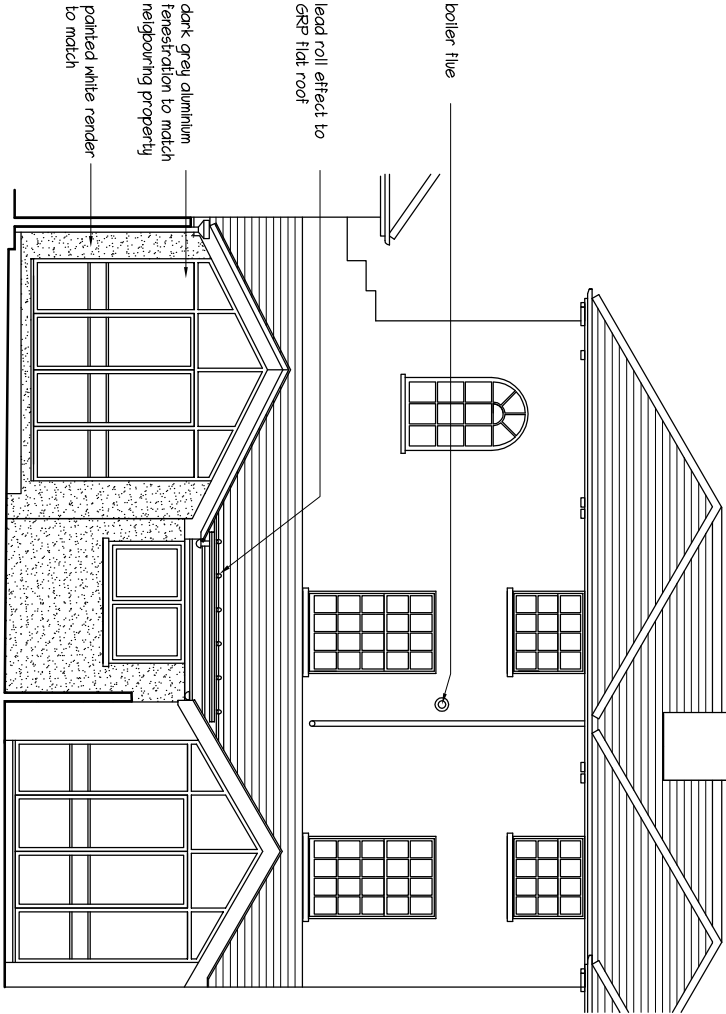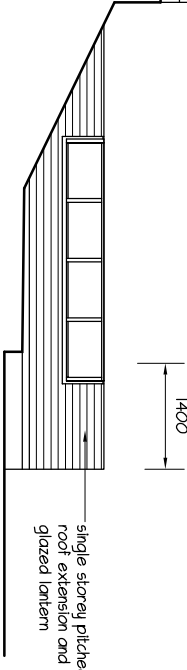

Proposed Southwest

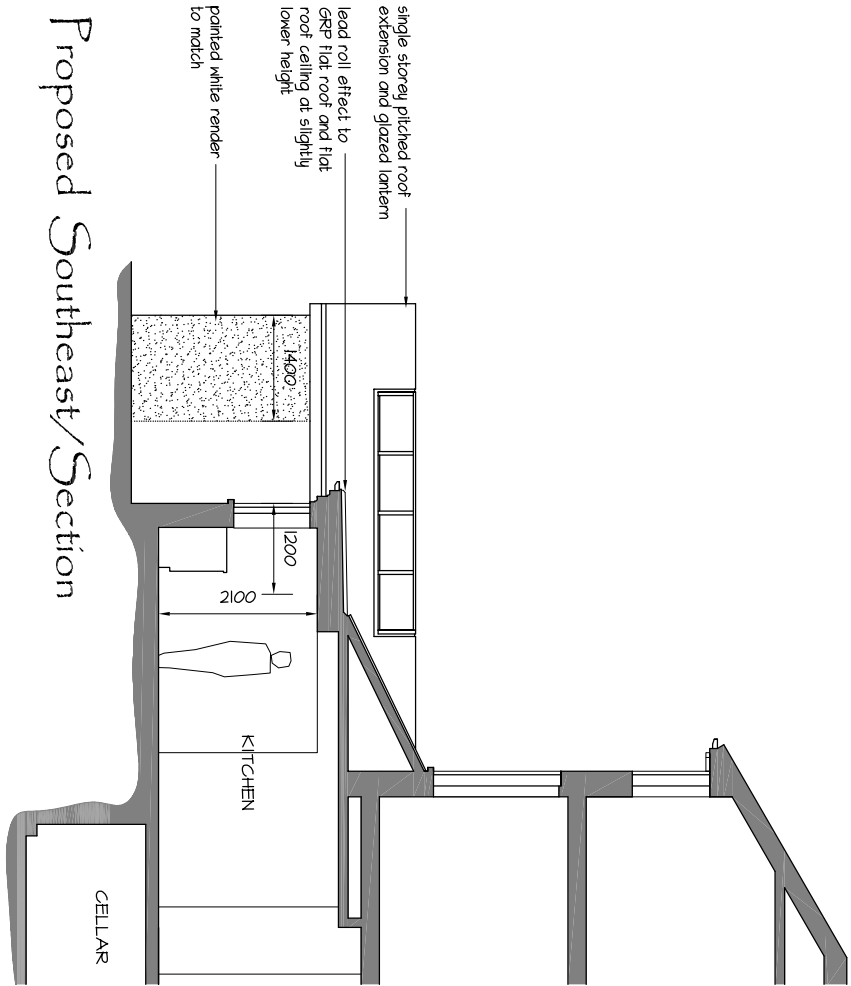

Proposed Southeast/Section

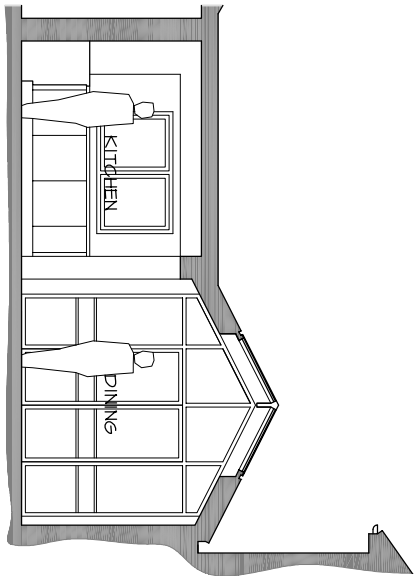

Proposed Kitchen/Dining Section

EXTENSION & ALTERATIONS - 5 King Street, Emsworth. PO10 7AZ

mf designs ltd
Chartered Architects



36 Grove Road • Havant • Hampshire • PO9 1AZ
Director: Martin Farrer RIBA • Co Registration No.4507379
Date: March 2021
Scale: 1:100

Job No: 3273
Dwg No: P_02