

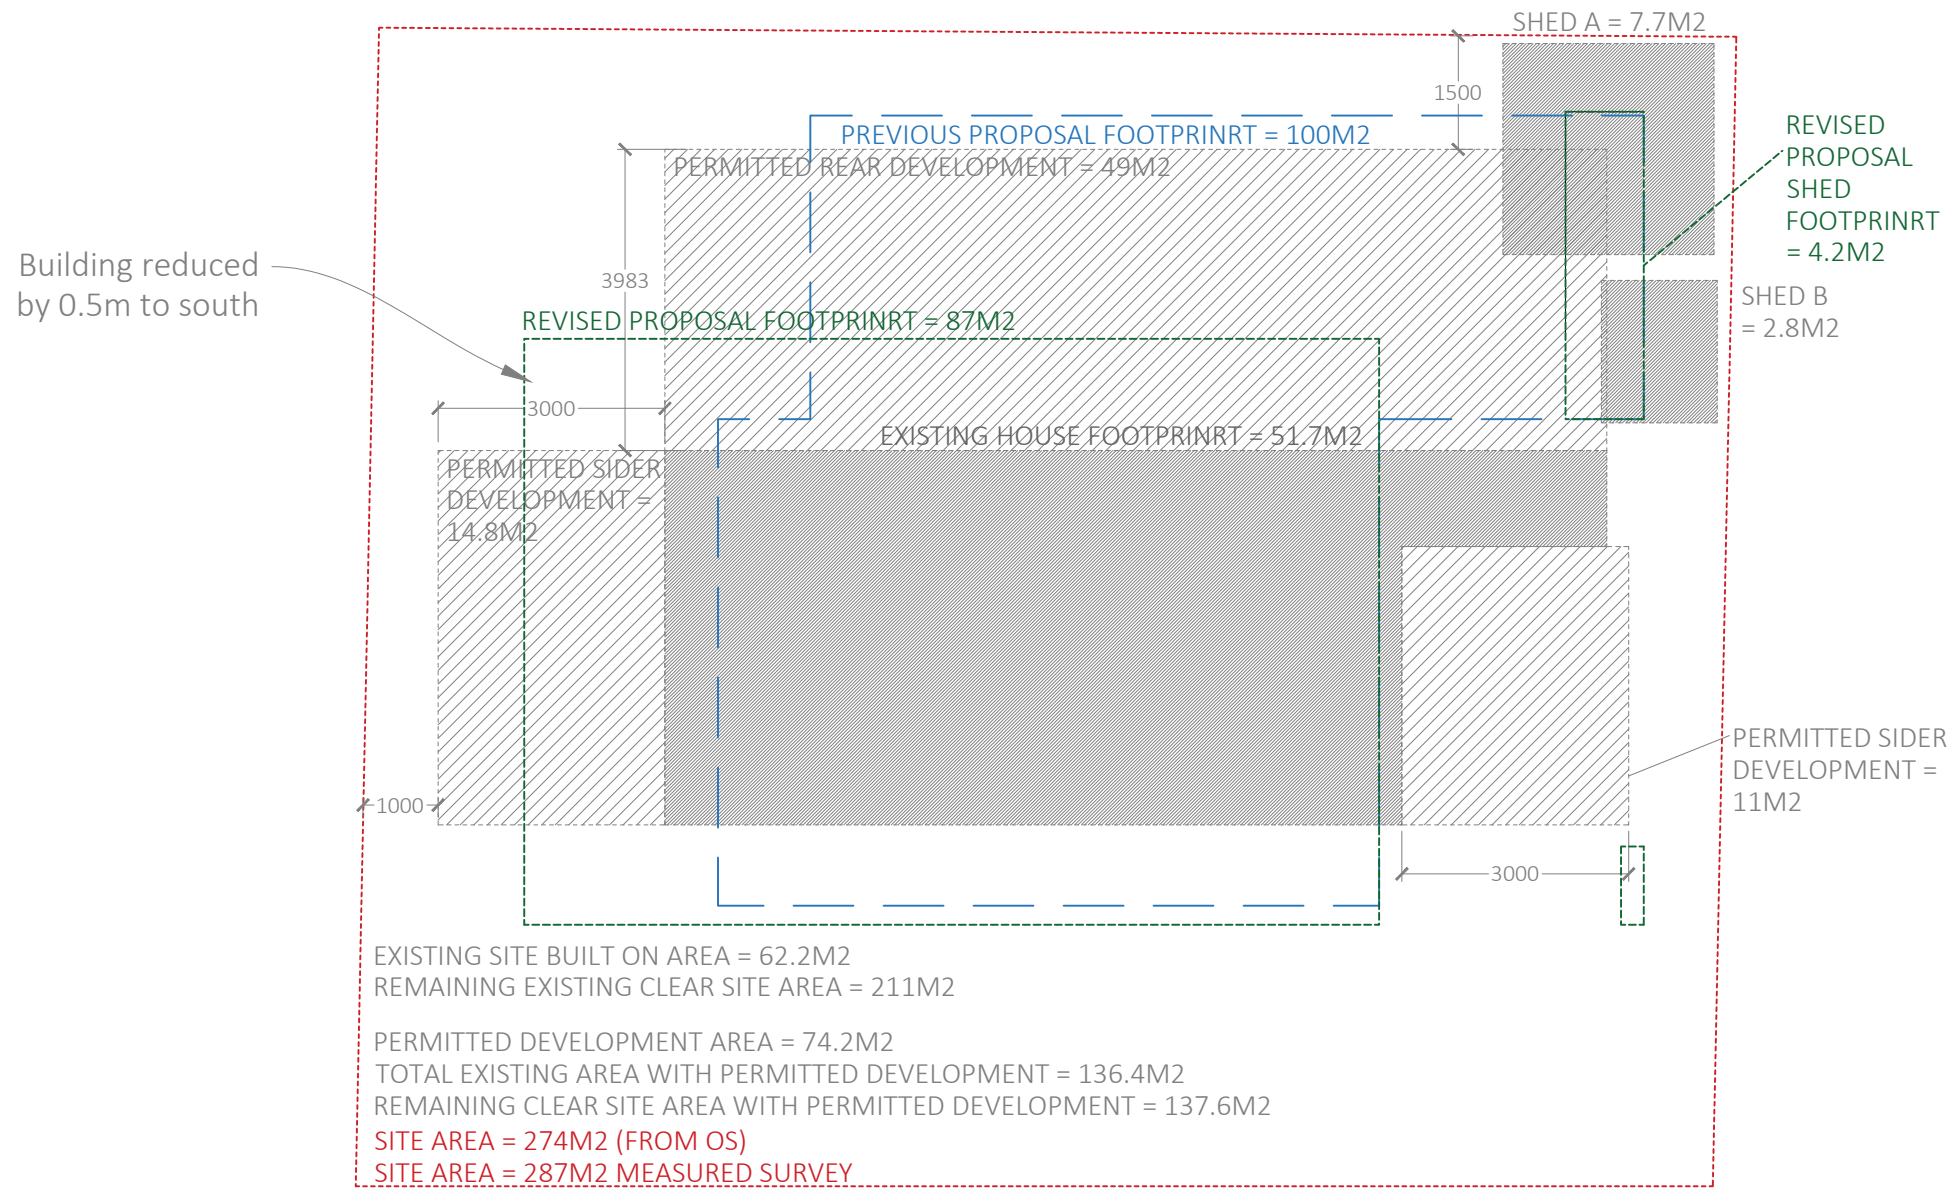
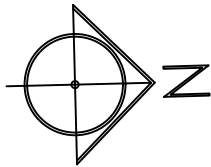
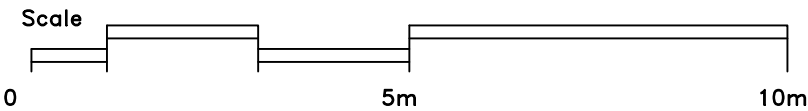


Diagram with Permitted Development

REV:A 25/02/2021 Revised proposal, decreased length of house by 500mm and all high level windows cill up to 1750 AFFL

PLANNING

RS
ARCHITECTURE

CLIENT:

PROJECT:
3 Nutbourne

TITLE:
Diagram with permitted development

DRAWING NUMBER : D1.A

Scale : 1:100 @ A3

DATE: 09/12/2020
DRAWN BY: AS APPROVED BY: RS

194 Southwood Road, Hayling Island,
Hampshire, PO11 9QL
07887933281
rob@rs-architecture.co.uk
www.rs-architecture.co.uk