


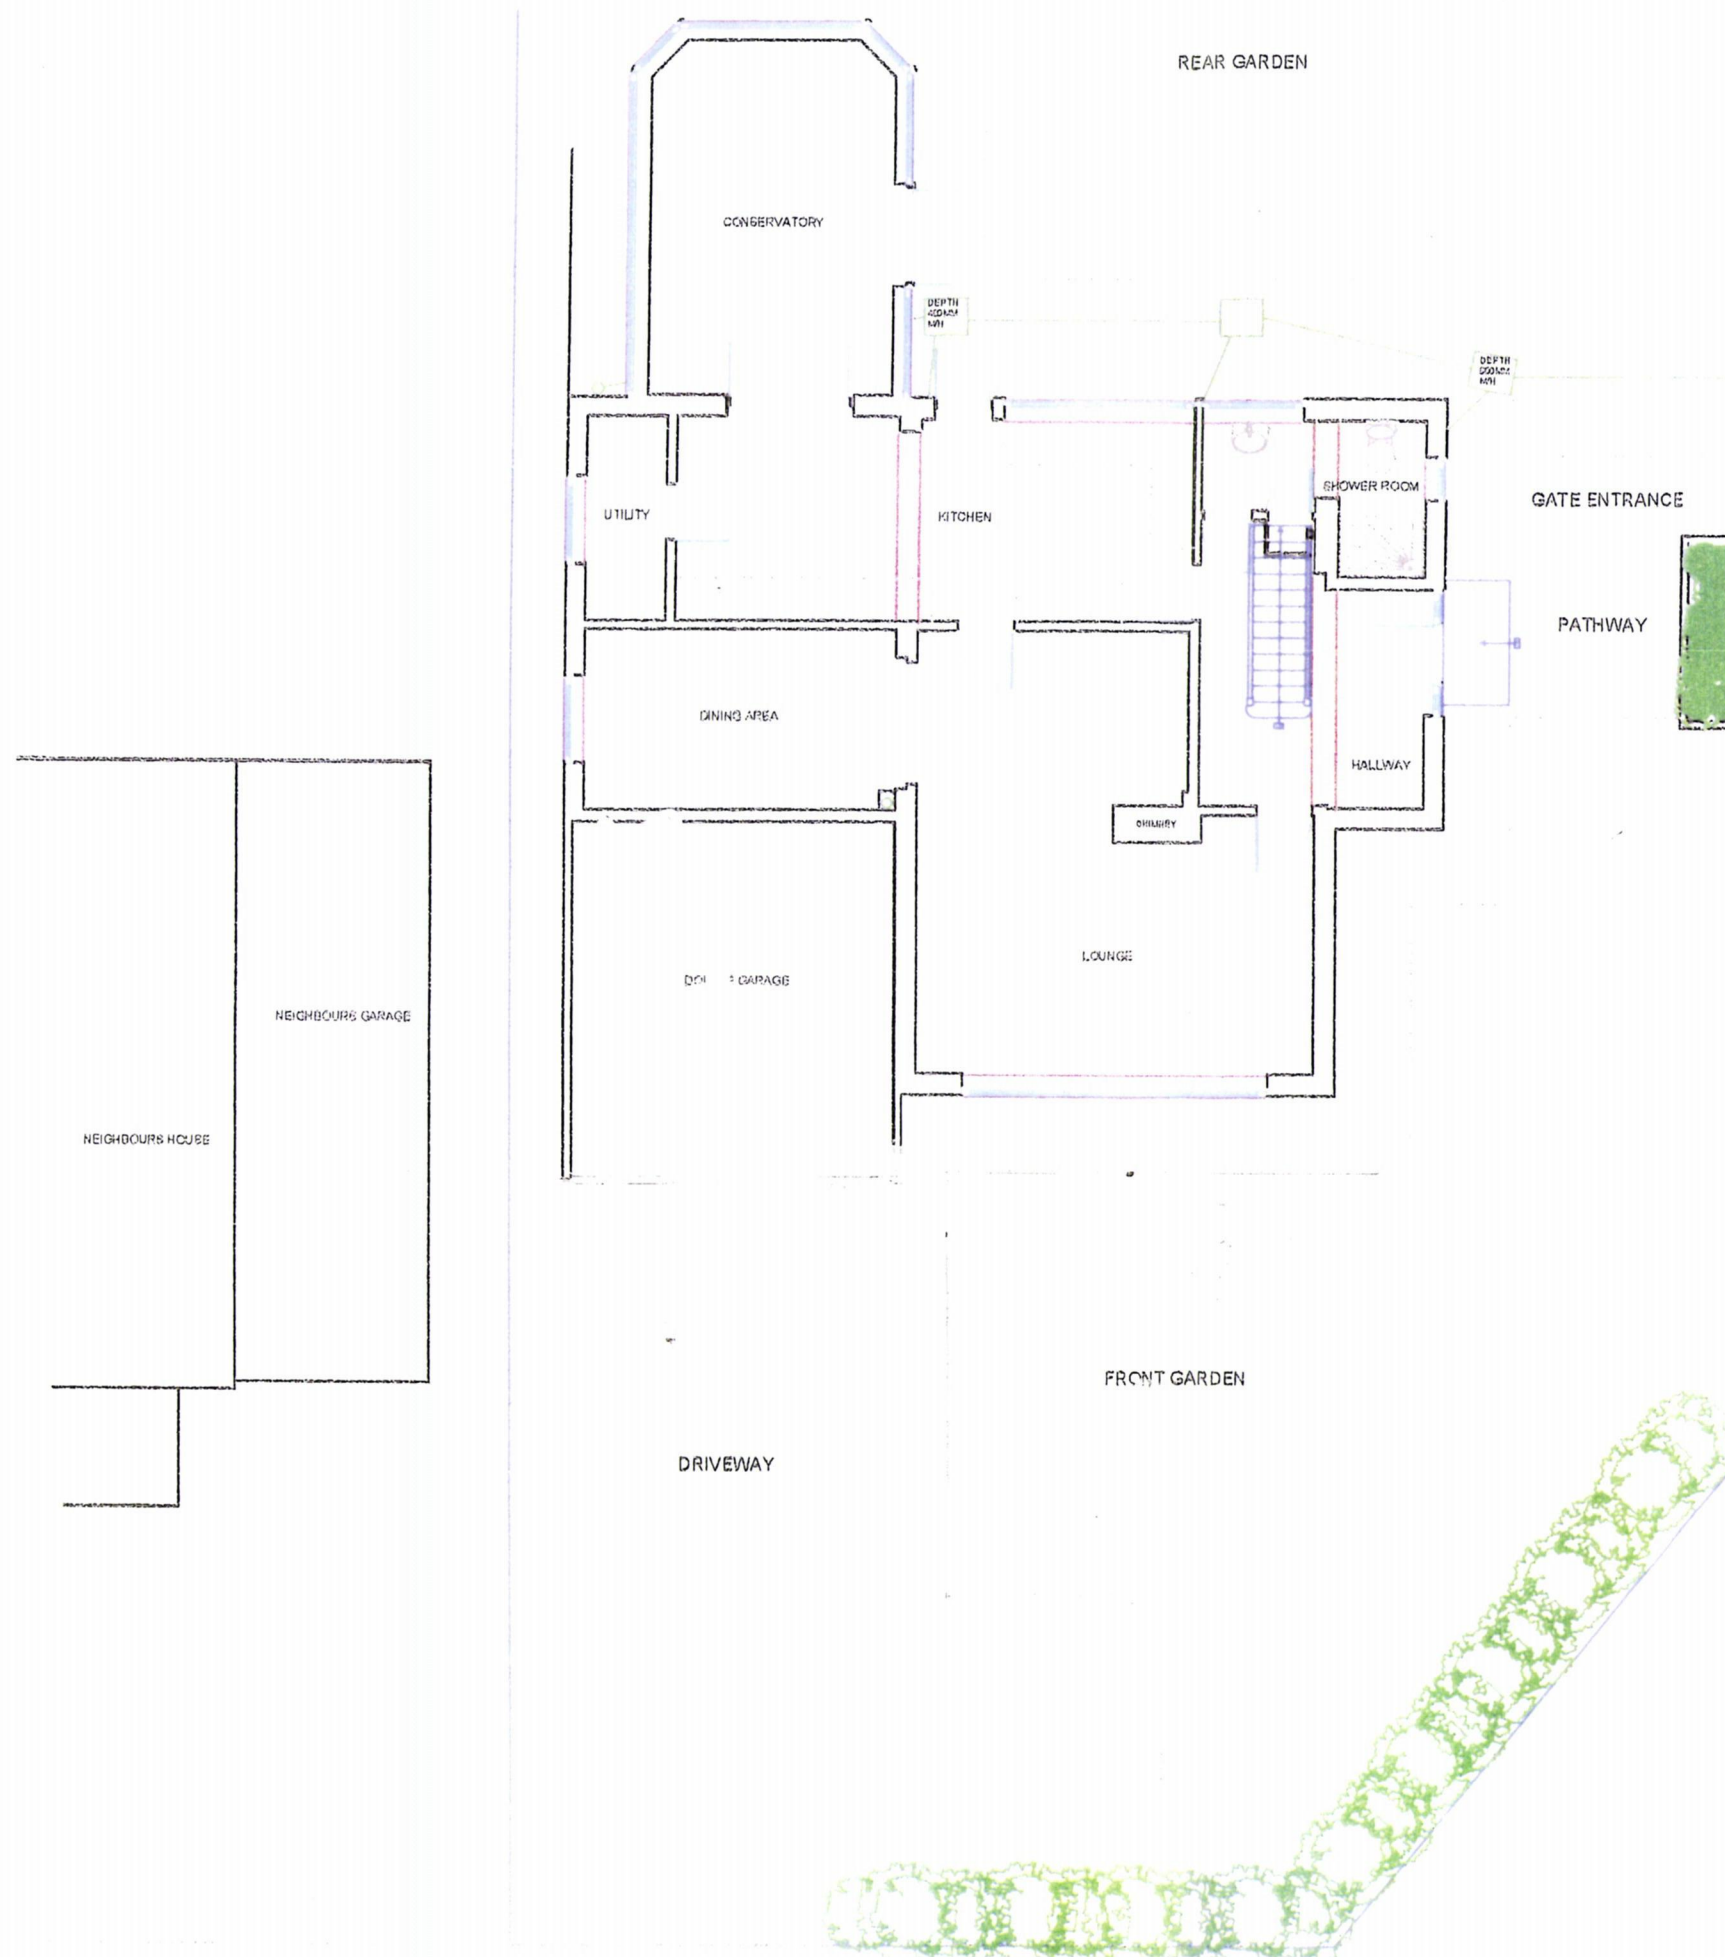

HAVANT BOROUGH COUNCIL
15 MAR 2021
RECEIVED

M 1:100 0 1 2 3 4 5
M 1:50 0 0.5 1.0 1.5 2.0 2.5

Existing GF Plan

Mr Grieveson & Ms Brown
1 Charlesworth Drive,
Waterlooville,
Hampshire,
PO7 6AS

CLIENT NO: DRAWN:

JOB NO: DATE:

SCALE @ A3: 1:100