
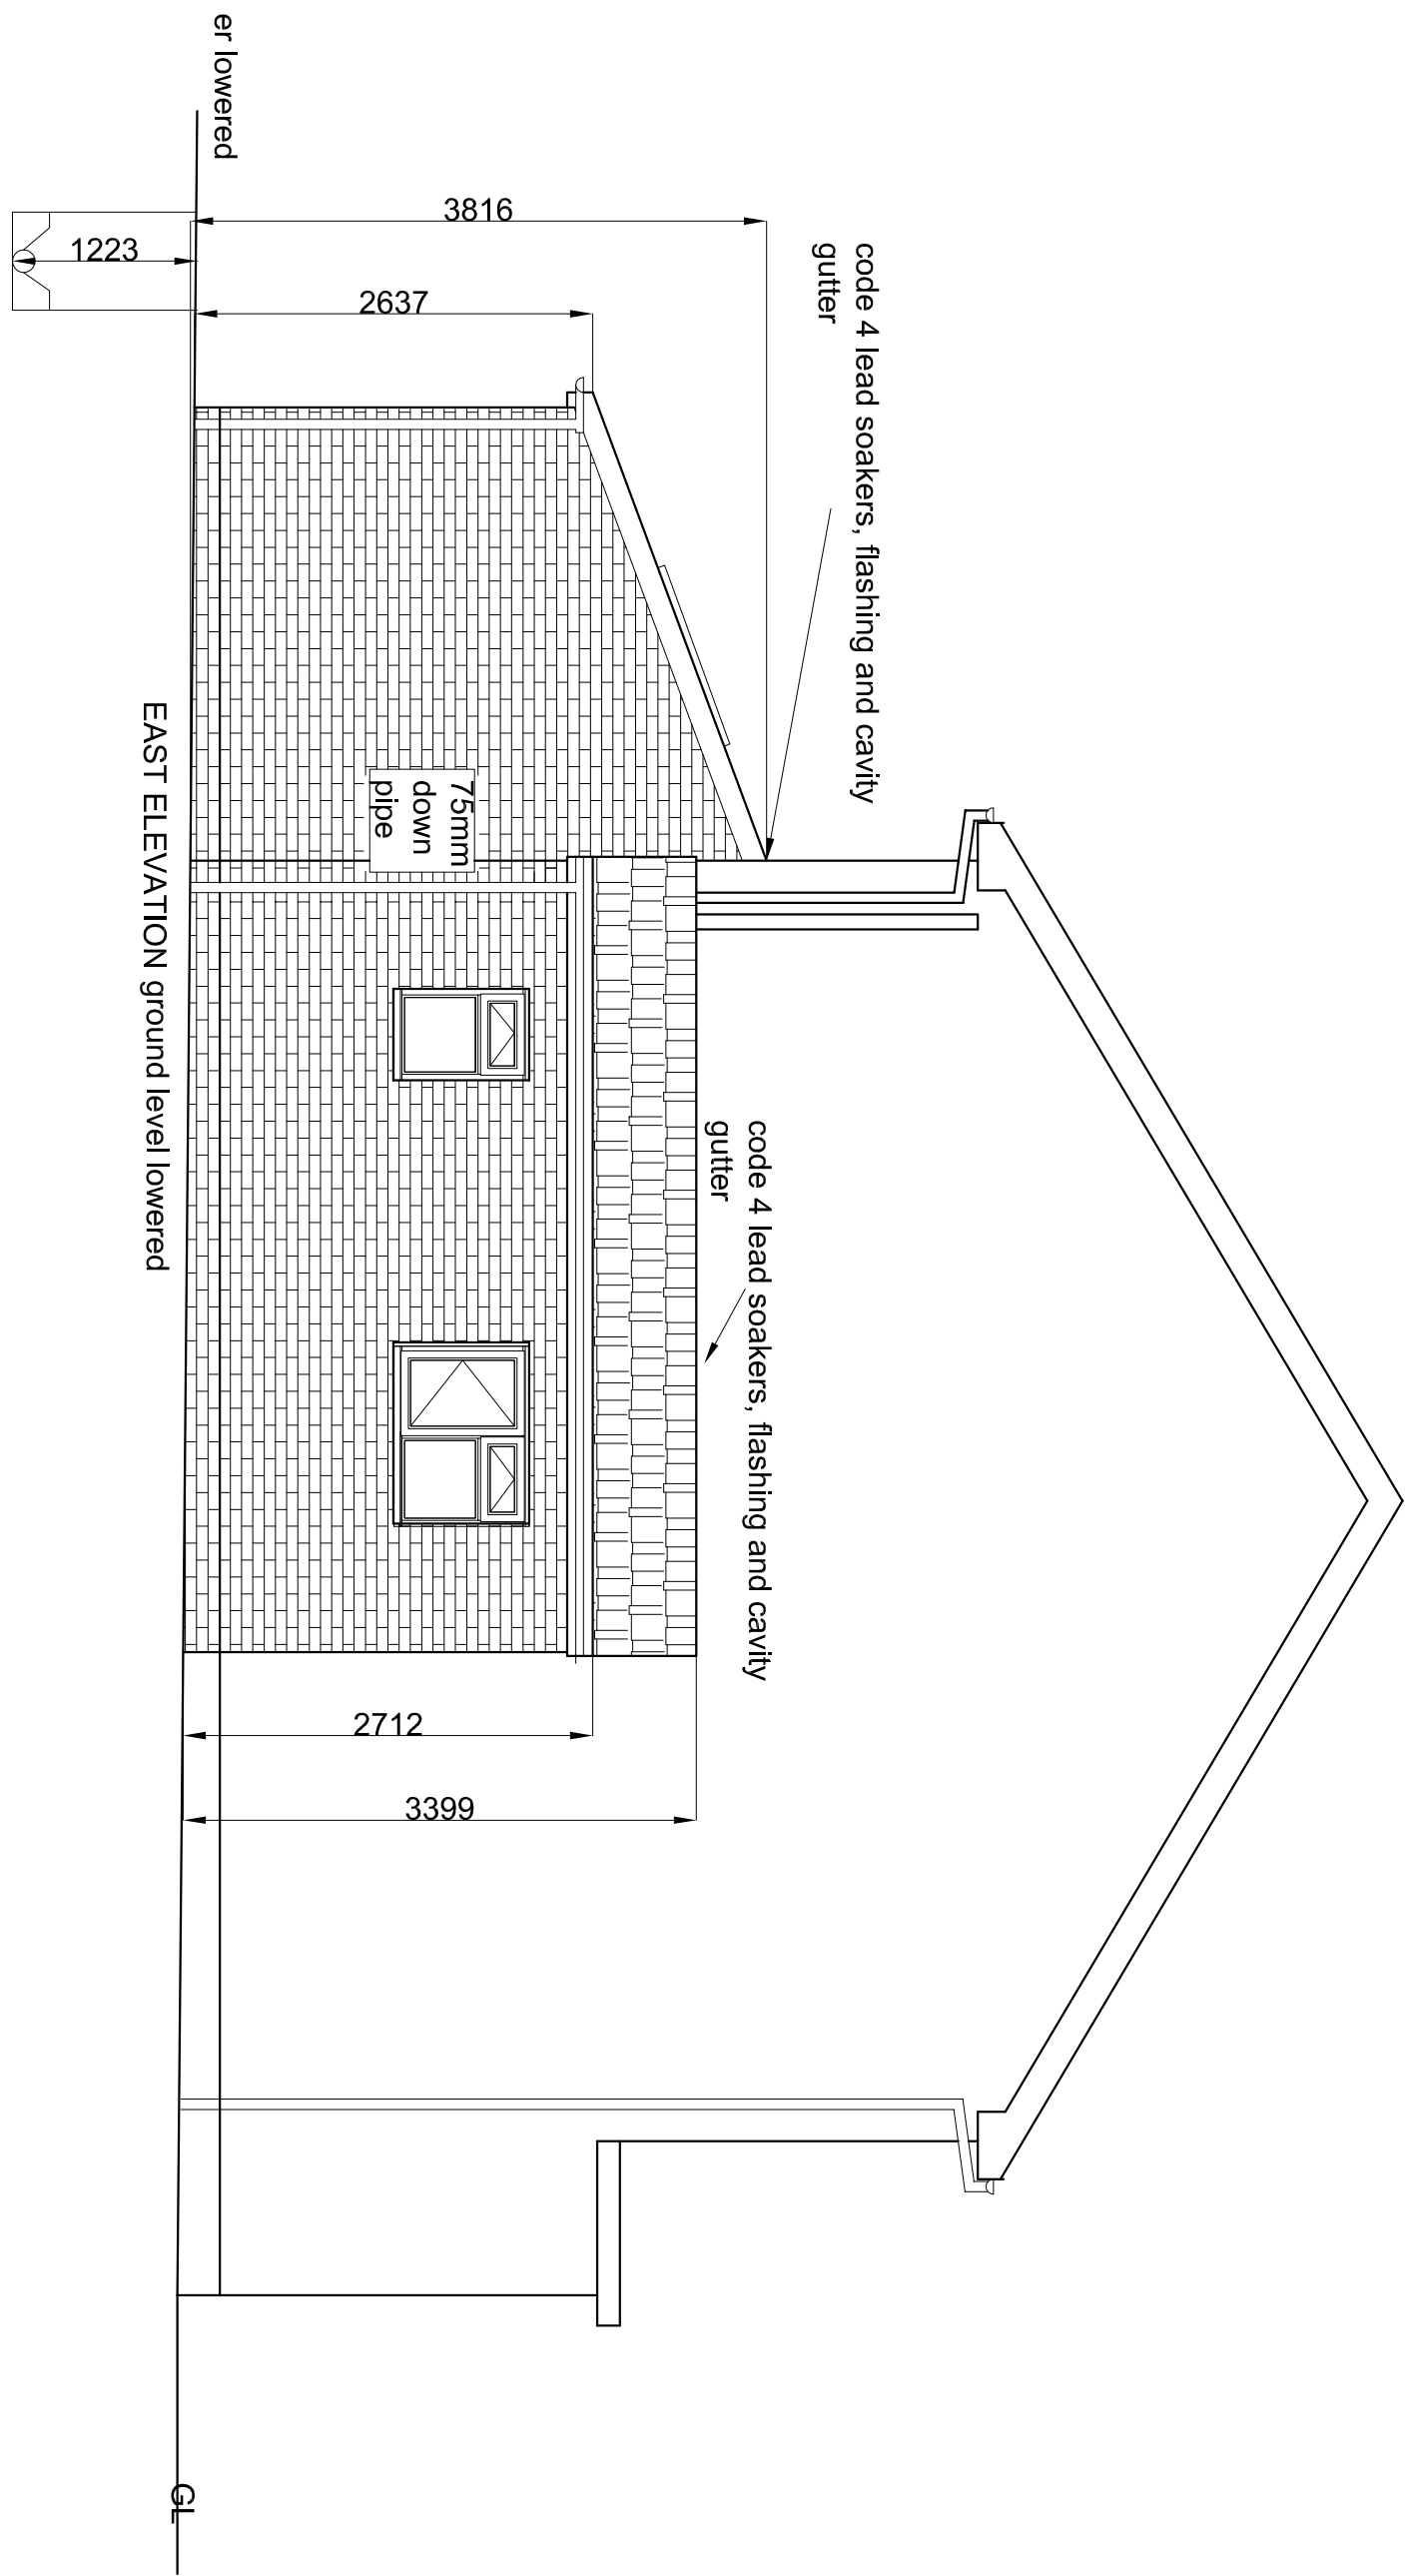


FOR PERMITTED DEVELOPMENT PURPOSES

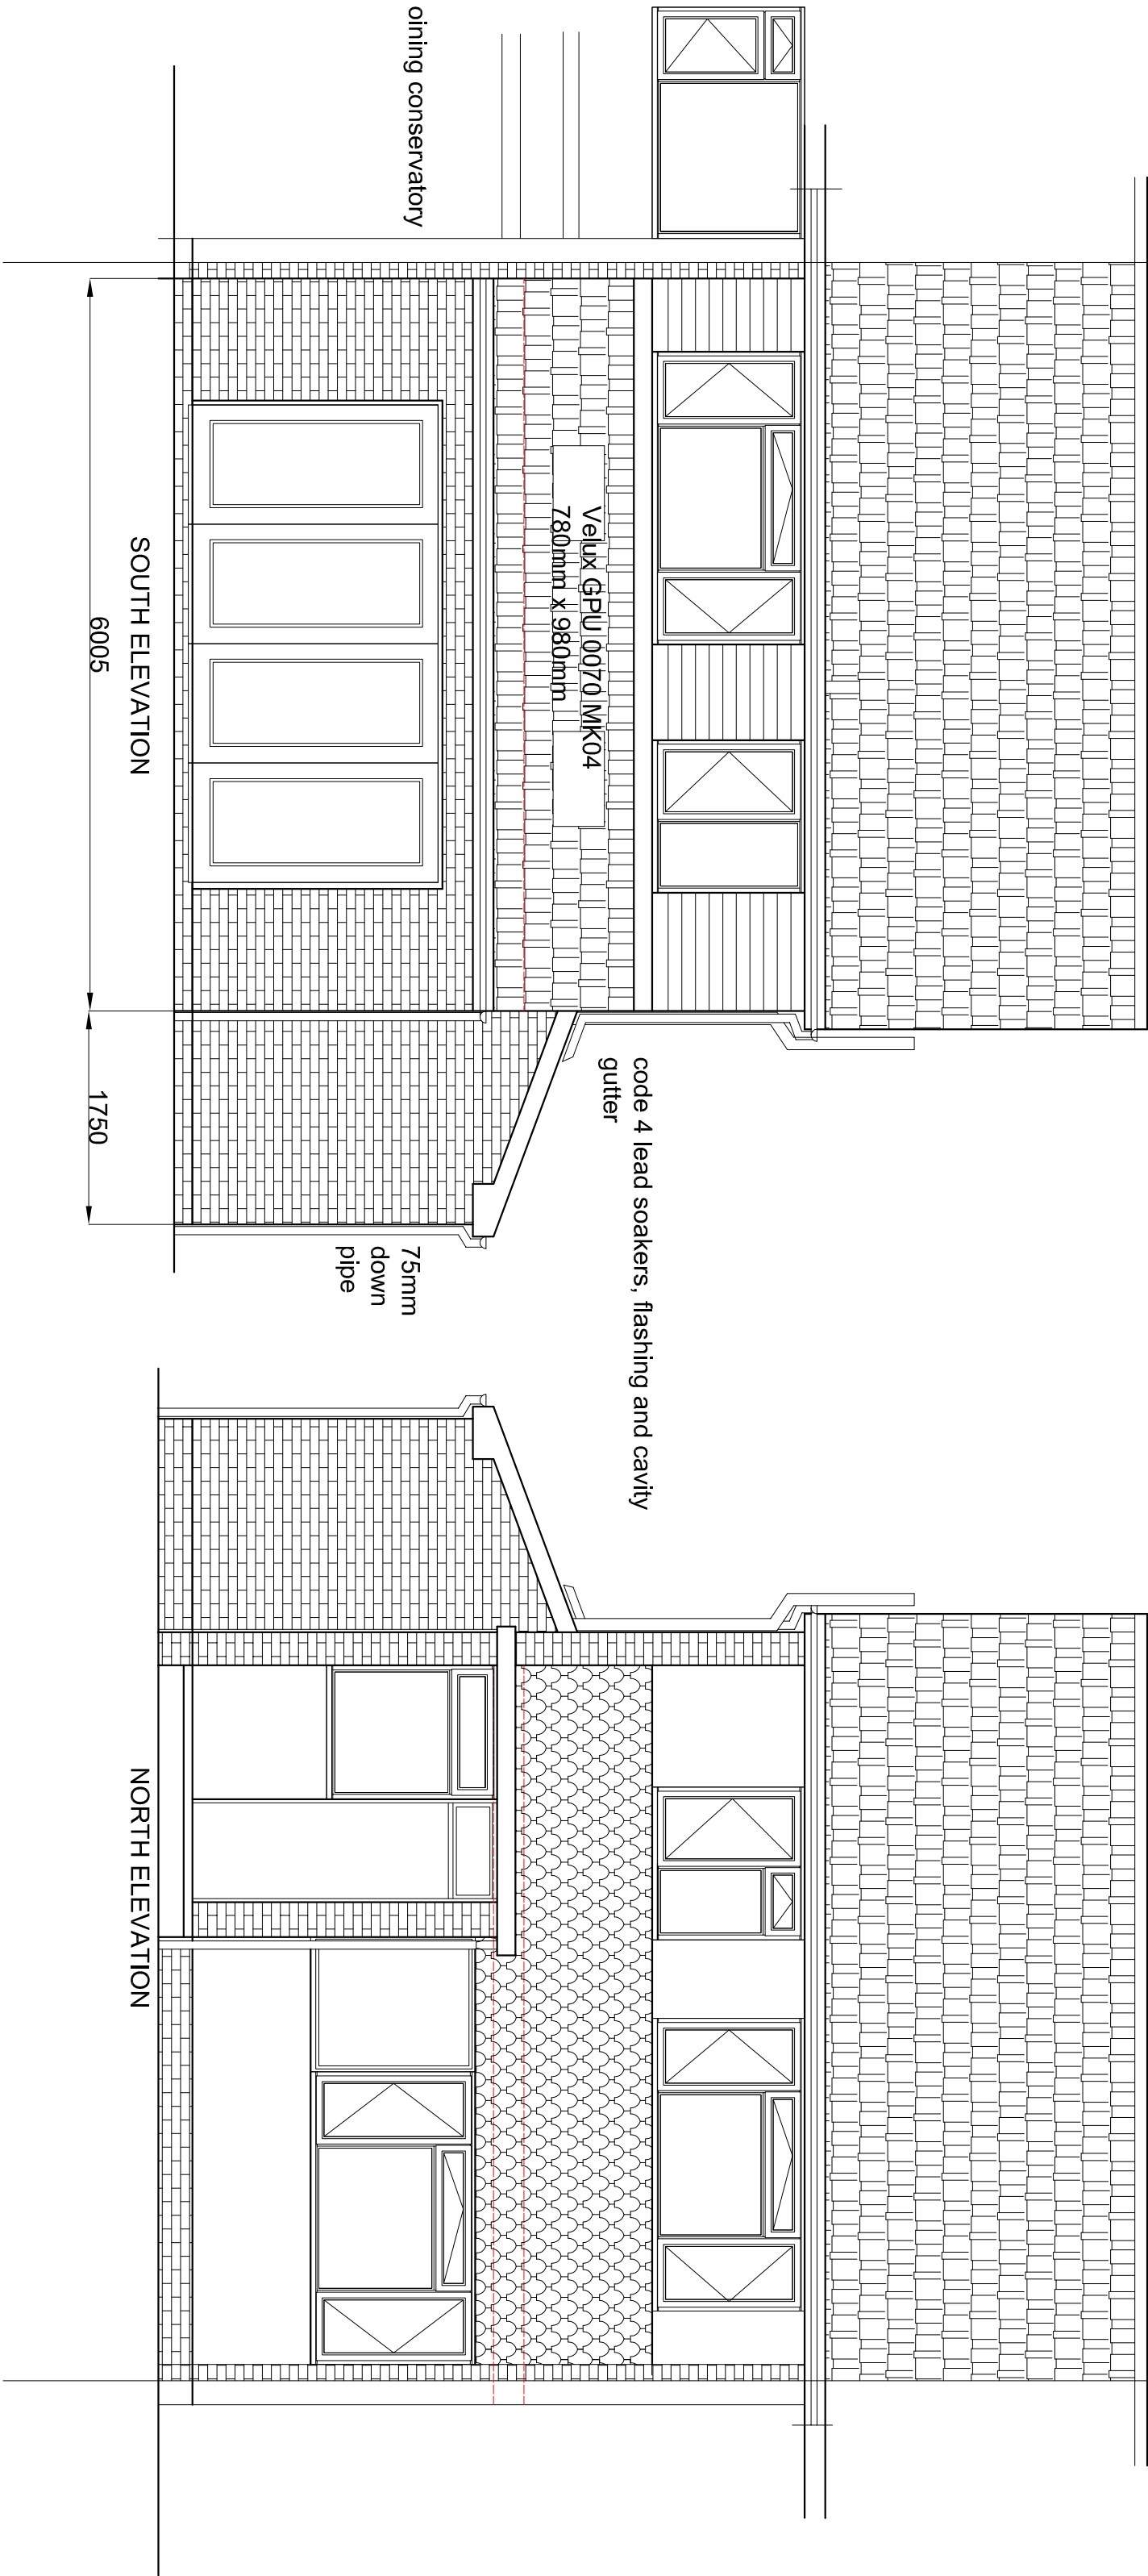

NOTES.

- (i) This drawing is not to be scaled by contractors, work to figured dimensions only, confirmed on site.
- (ii) This drawing is to be read in conjunction with all relevant architectural drawings, detailed specifications where applicable and all associated drawings in this series.
- (iii) Any discrepancy on this drawing is to be reported immediately to the owner for clarification.
- (iv) The contractor is responsible for all temporary works and for the stability of the works in progress.
- (v) Copyright for all drawings/designs part or full shall remain with KEL in accordance with the Copyright Act 1988

Revision		Date
Client	Mr and Mrs K.Boyce	
Project	16, Winters Lepe Waterlooville PO7 5QS	
Title	Single storey rear and side extension Proposed elevations	
		
Building Advisor Ltd		
		
11, Dable View East Sussex BN3 9LA		
TEL/FAX 01273 774867 Mobile 07767 481463 E-mail: kel@building.co.uk		
Scales	Date	Drawn
1:50	Feb 2021	KEL
Project No	Page Size	Draw No
0438	A2	004
		