FRONT

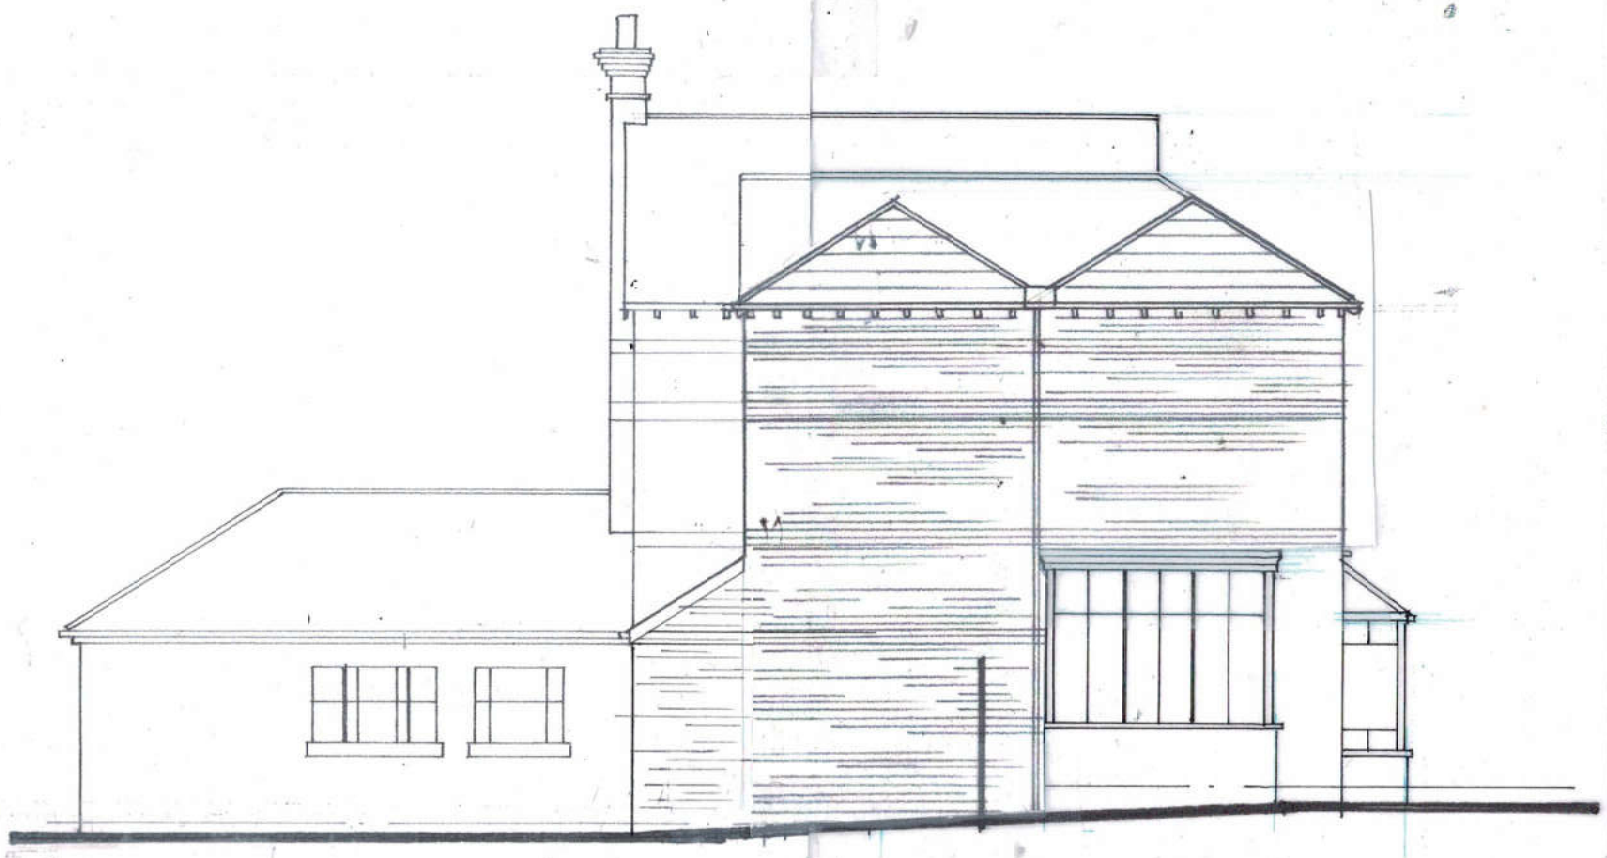

SIDE

REAR

DEREK TREAGUS ASSOCIATES
ARCHITECTURAL SERVICES
Tel: 07956 624094
Email: derek.treagus@gmail.com

Project	SIDE EXTENSION AT 61 SOUTHLEIGH ROAD, HAVANT, HAMPSHIRE.	
Client	Mr D Cunningham	
Subject	Planning Drawing Proposed Elevations	
Date: Jan 21		Scale: 1: 100@ A3
Rev:		Drg. No. **21/107/07**

- **Copyright reserved.**
- **All dimensions are to be site confirmed and should not be scaled unless for Planning purposes.**
- **Verify all queries with the office.**