




Appendix E

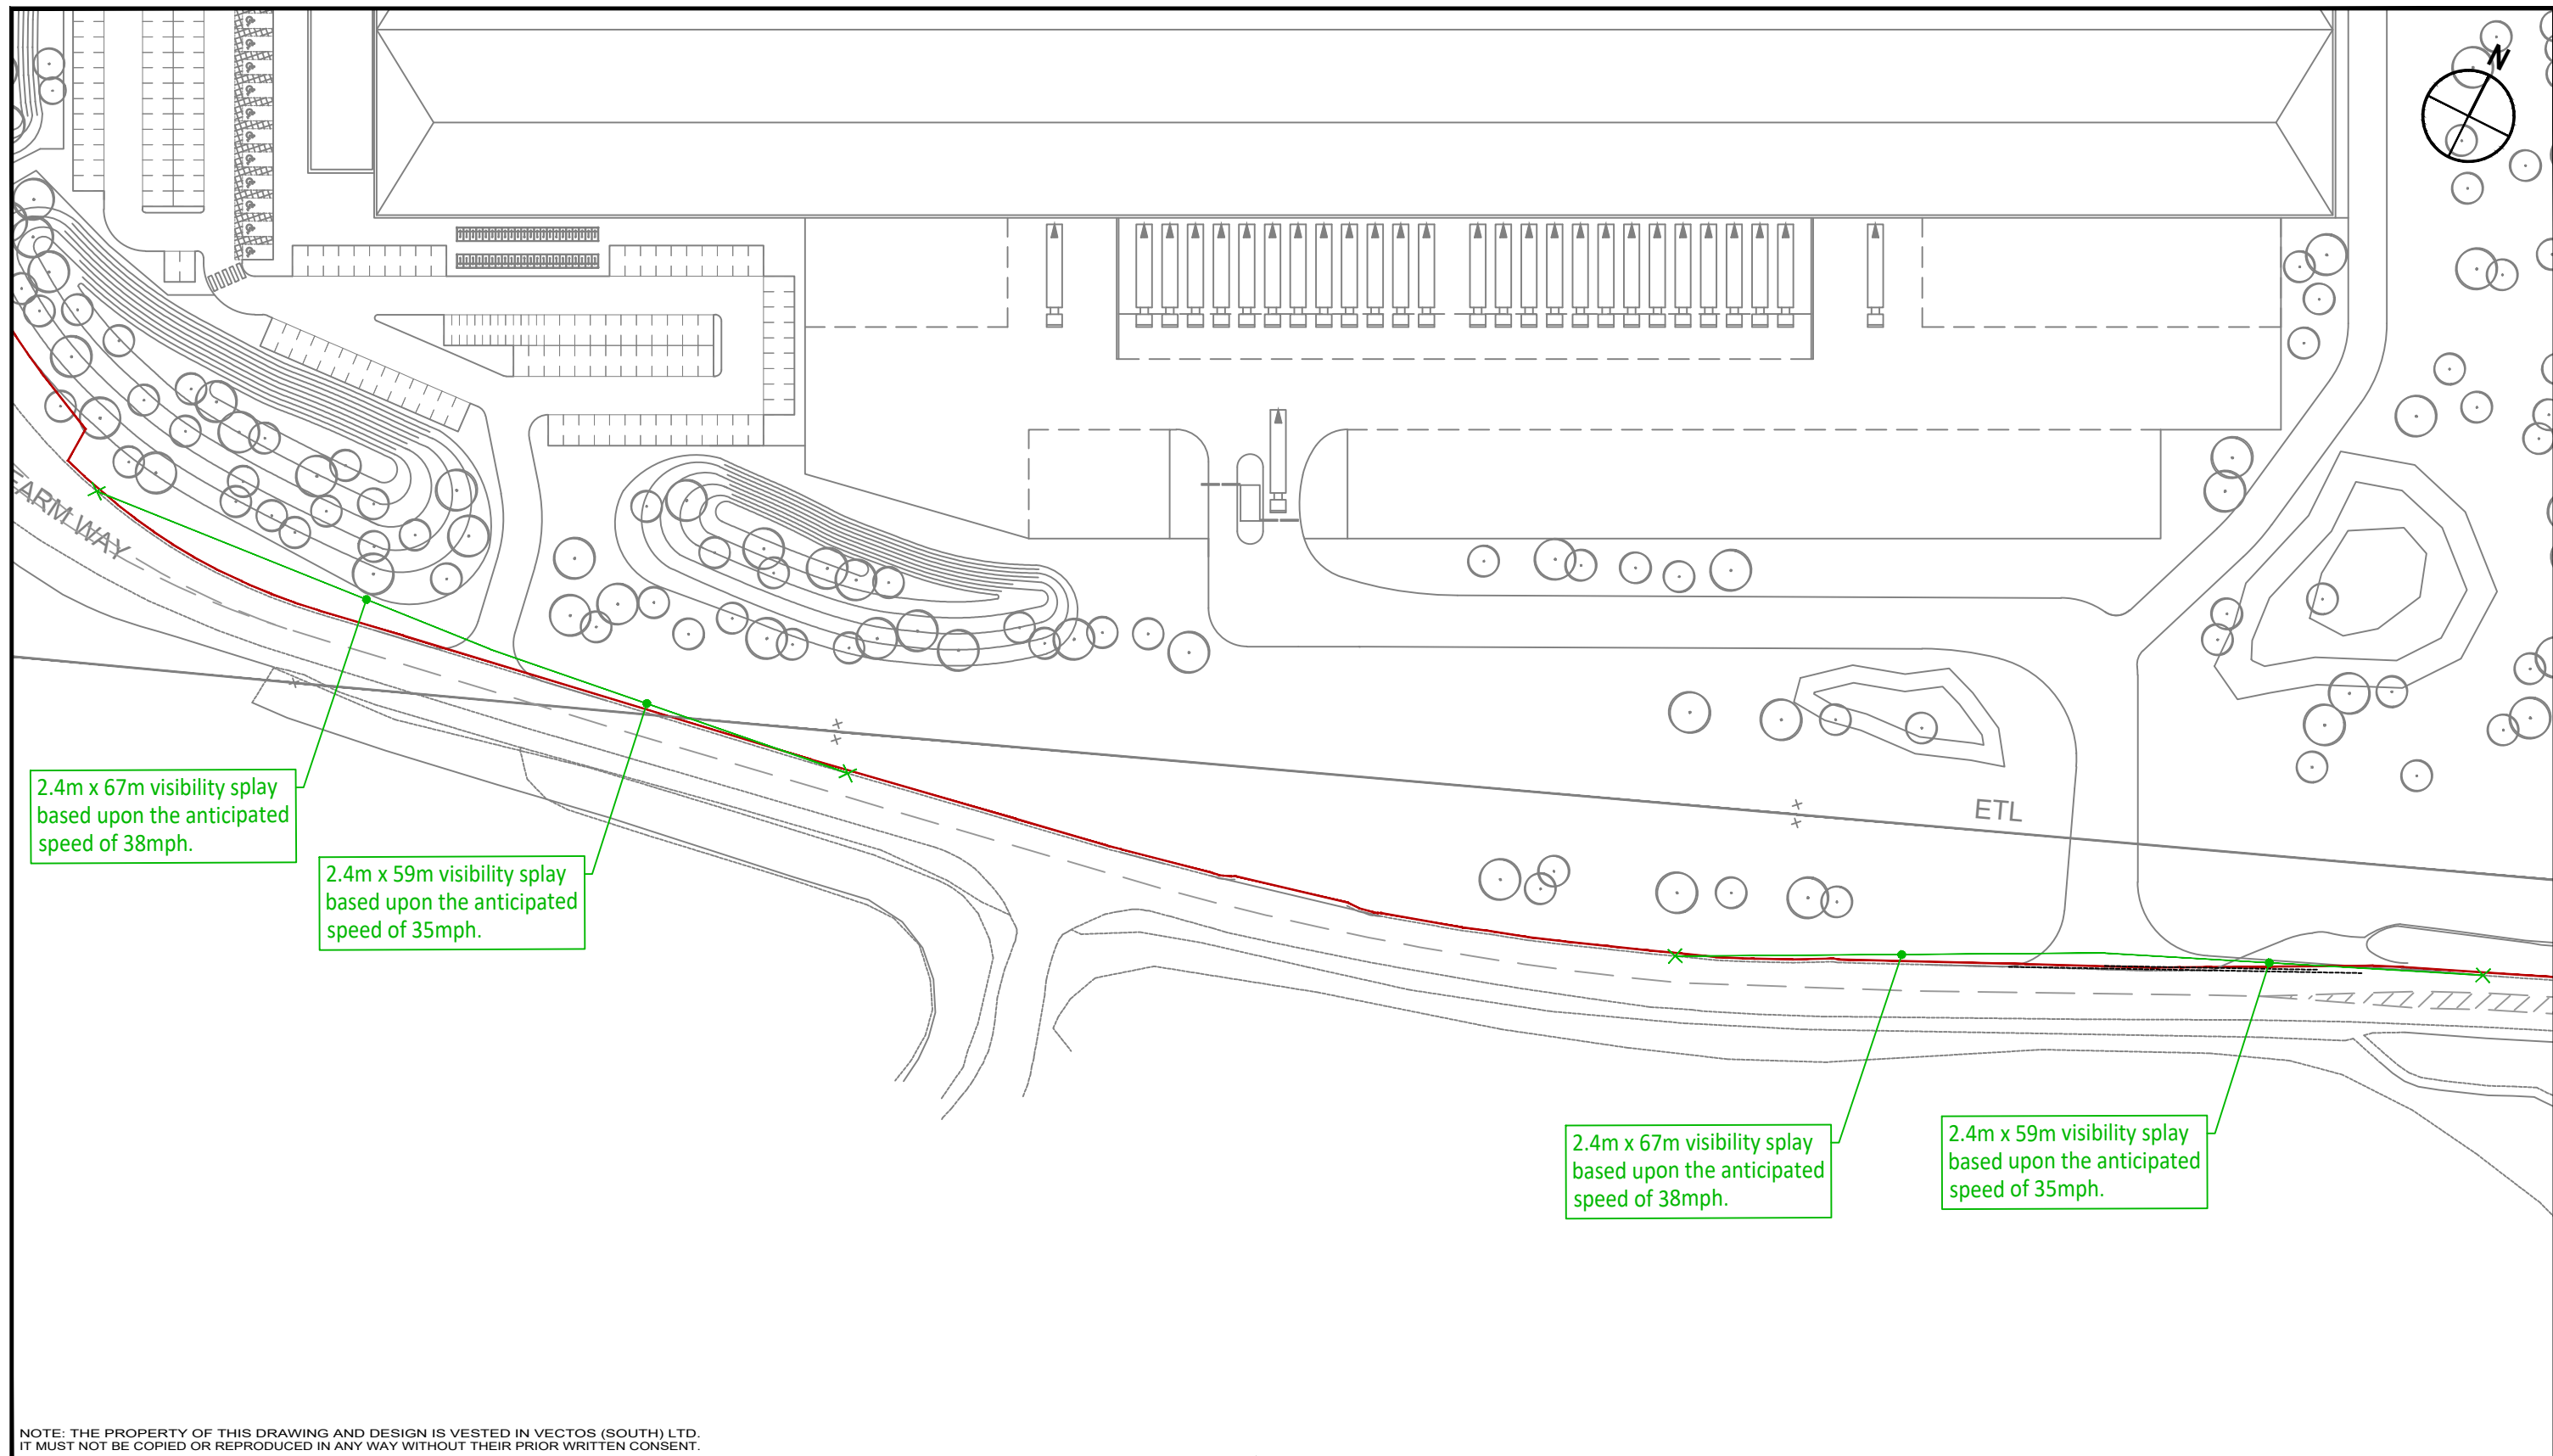


REV.	DETAILS	DRAWN	CHECKED	DATE	Notes: 1. This is not a construction drawing and is intended for illustrative purposes only. 2. White lining is indicative only. 3. Layout is based on MSA drawing: 31383-PL-202 Site Layout Option 1
A	Architect layout updated.	JB	AW	01.09.2020	
B	Architect layout updated.	JB	AW	15.02.2021	

Brockhampton West, Harts Farm Way, Havant				Clowes Developments (UK) Ltd	
Proposed Site Access Review				vectos. Network Building, 97 Tottenham Court Road, London W1T 4TP t: 020 7580 7373 e: enquiries@vectos.co.uk	
DRAWN:	CHECKED:	DATE:	SCALES:	DRAWING NUMBER:	REVISION:
JB	AW	29.06.2020	1:1000 at A3	205465/PD01	B

Appendix F

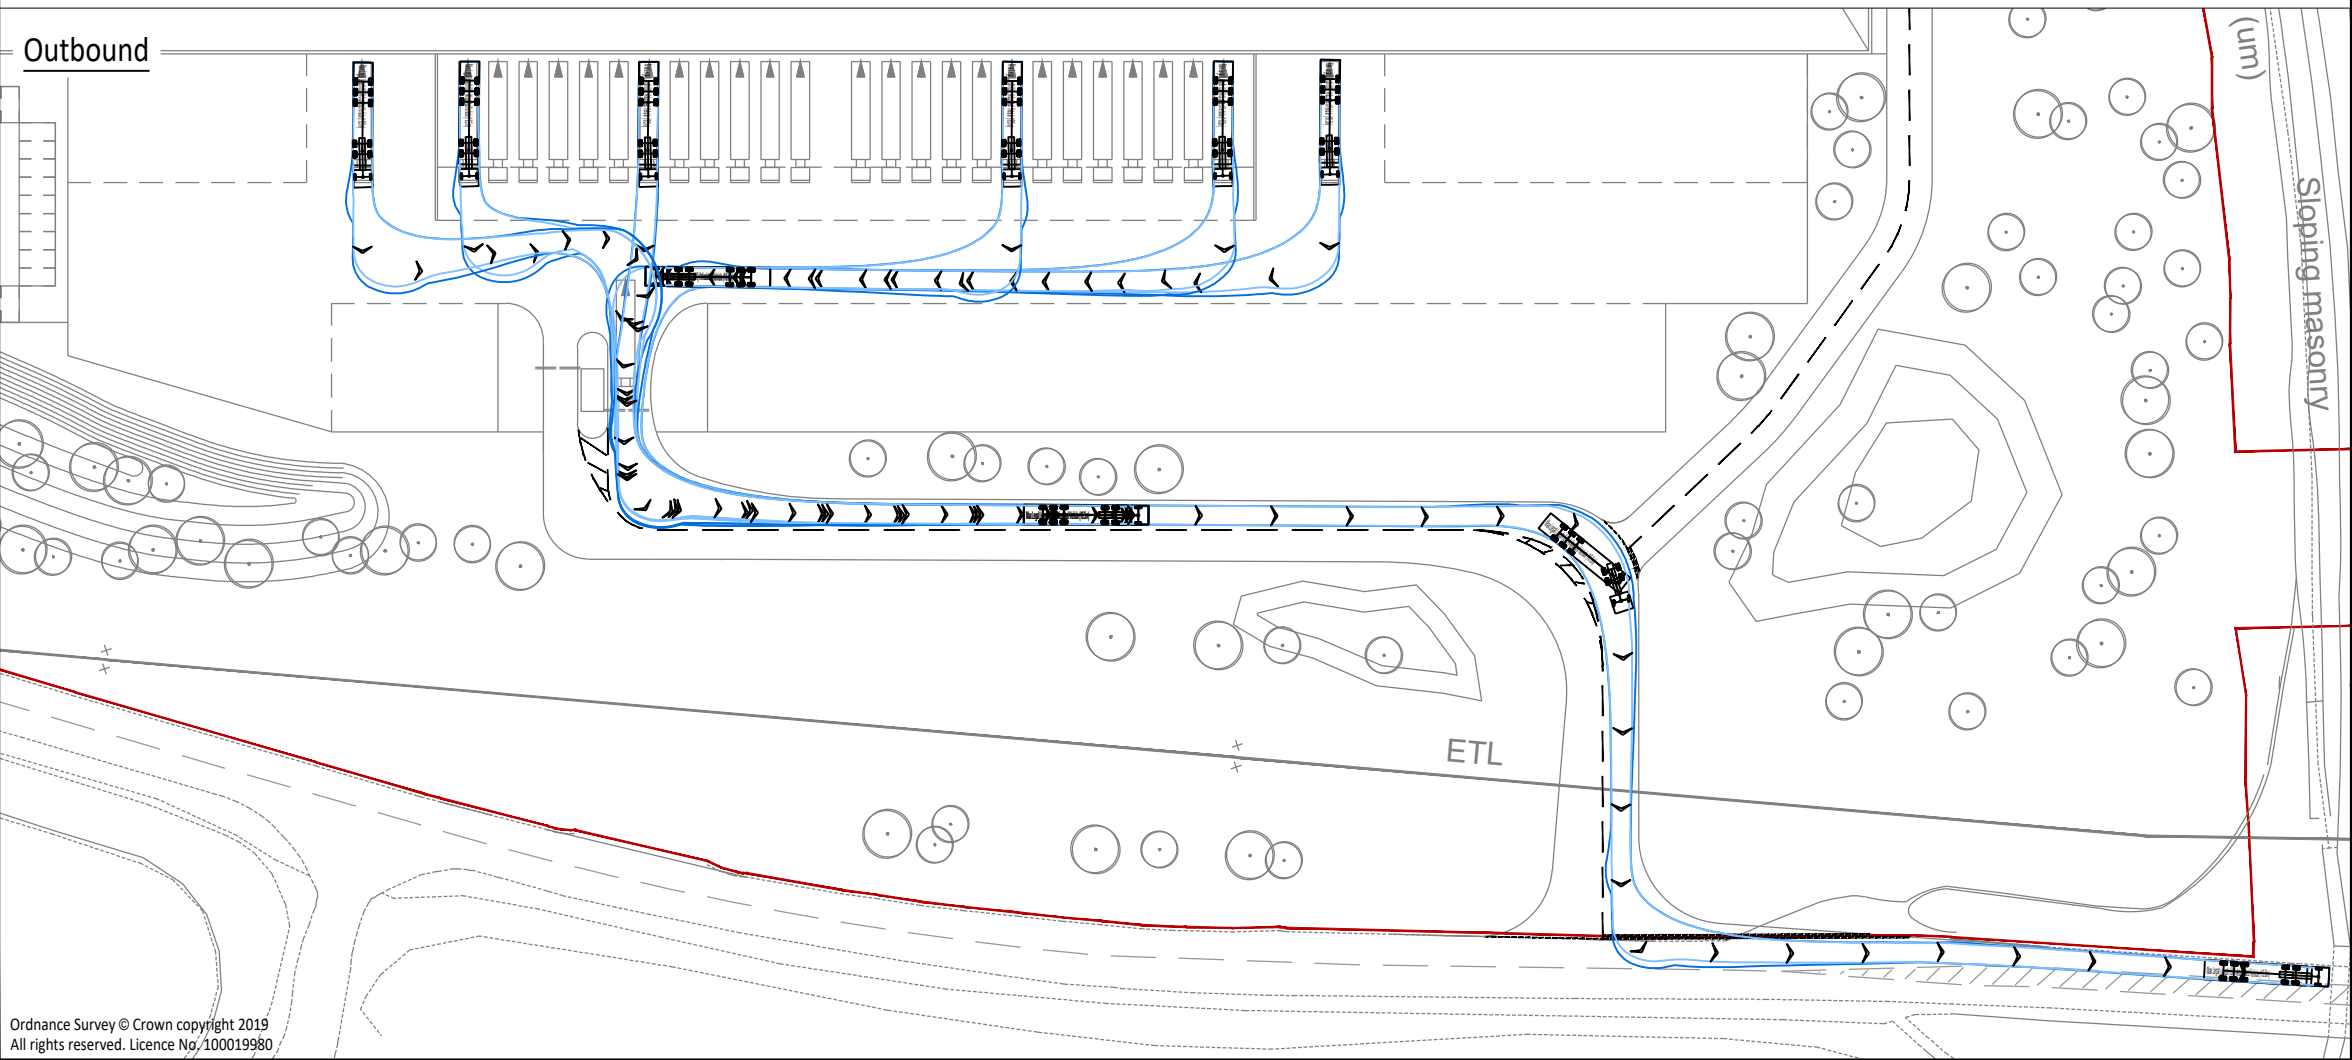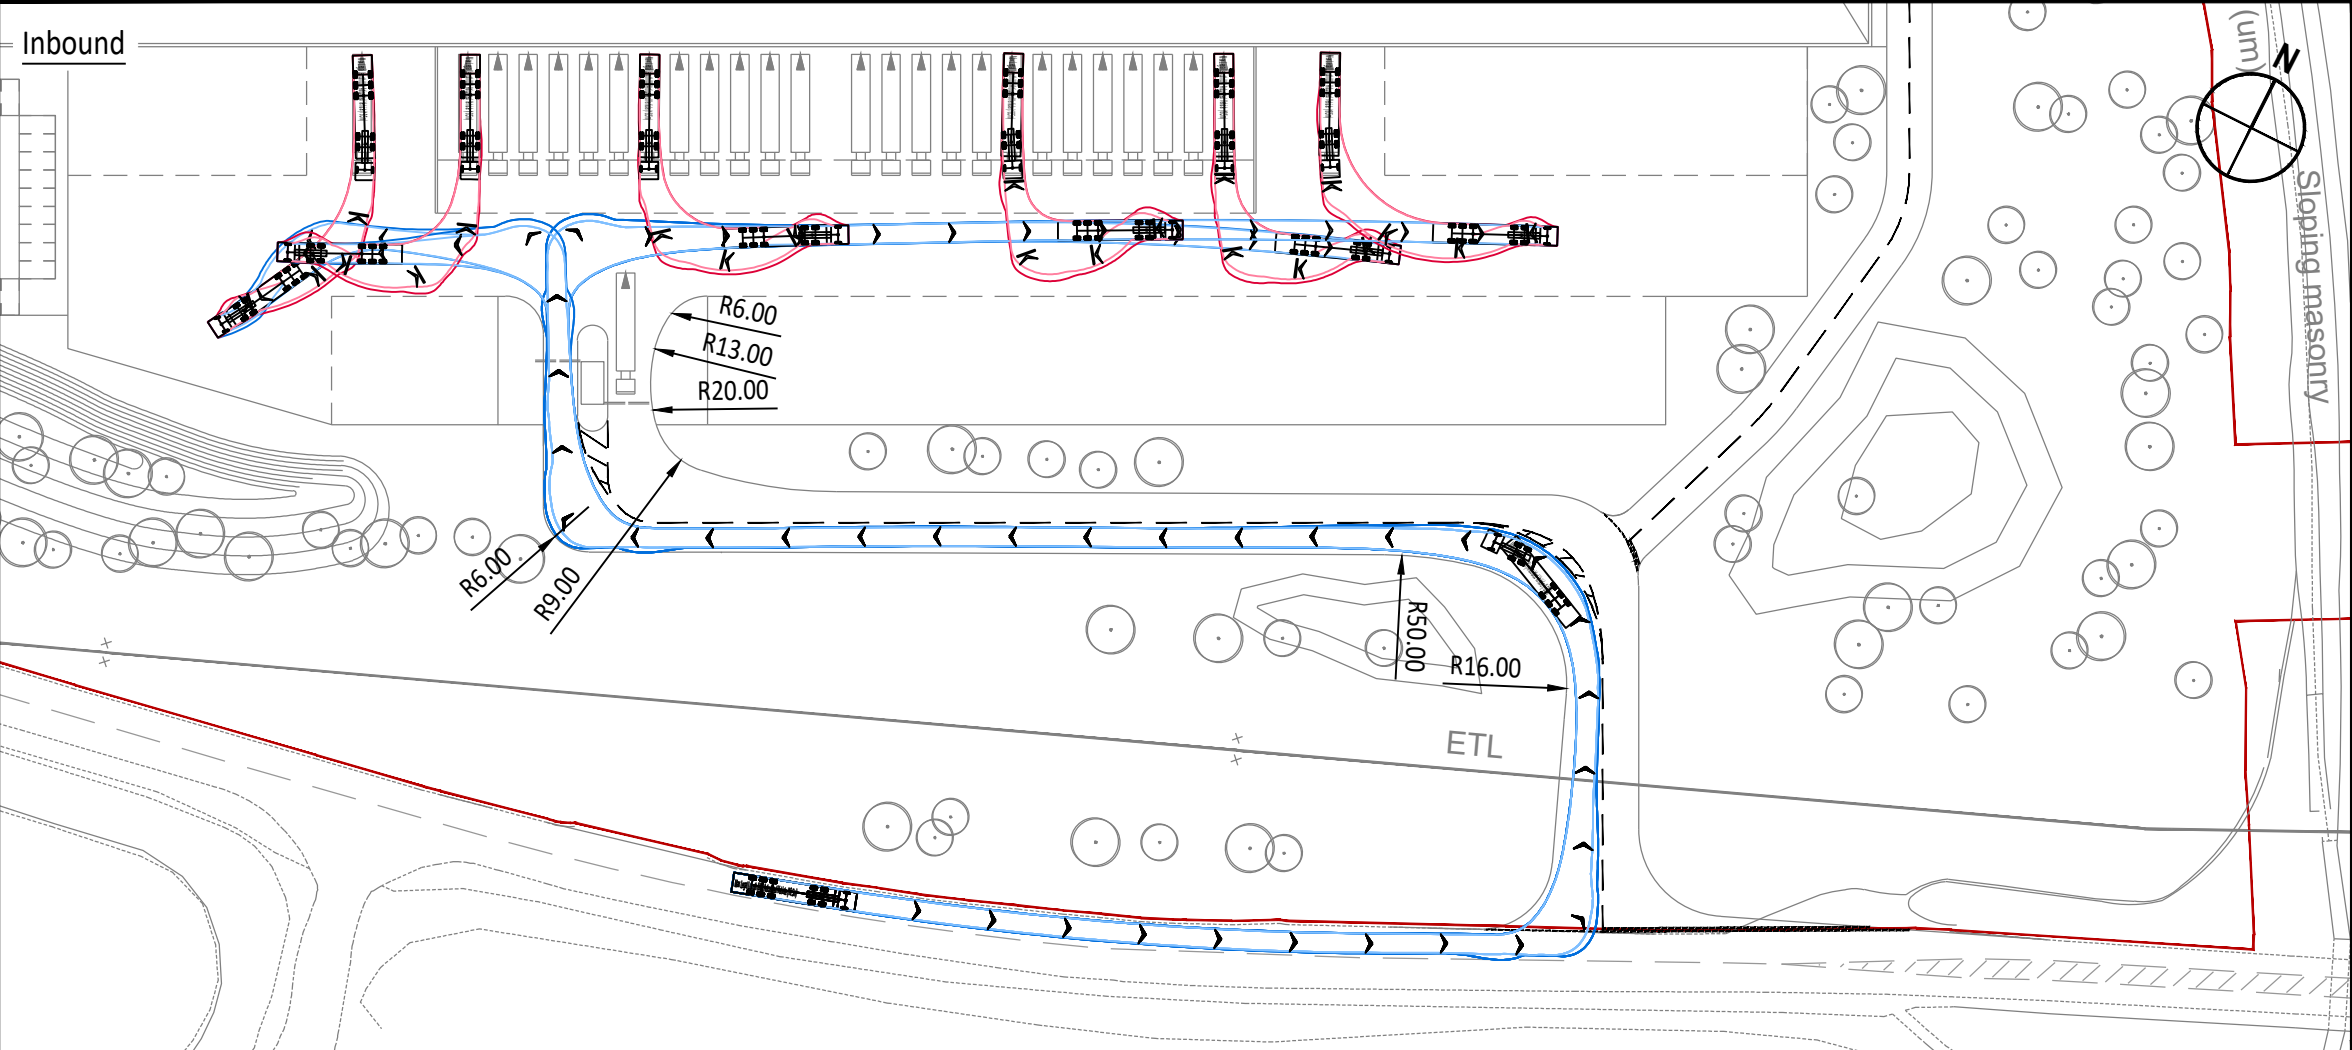

- Notes:
- 1. This is not a construction drawing and is intended for illustrative purposes only.
 - 2. White lining is indicative only.
 - 3. Layout is based on MSA drawing: 31383-PL-202 Site Layout Option 1

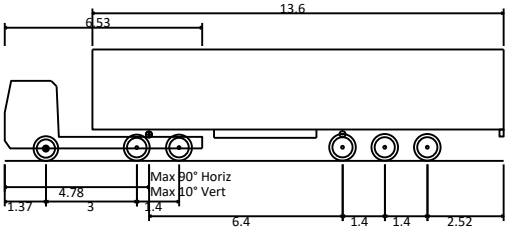

Max Legal Length (UK) Articulated Vehicle (16.5m)
Overall Length 16.500m
Overall Width 2.550m
Overall Body Height 3.681m
Min Body Ground Clearance 0.411m
Max Track Width 2.500m
Lock to lock time 6.00s
Kerb to Kerb Turning Radius 6.530m

REV.	C	Architect layout updated	JB	HA	15.02.21
	B	Architect layout updated	JB	HA	10.02.21
	A	Architect layout updated	JB	HA	02.02.21
		DETAILS	DRAWN	CHECKED	DATE

CLIENT:
Clowes Developments (UK) Ltd

PROJECT:
Brockhampton West, Harts Farm Way, Havant


DRAWING TITLE:
**Swept Path Analysis
Service Yard Layout Option 1
16.5m Articulated Vehicle**

SCALES:
1:1000 at A3


DRAWN: JB CHECKED: HA DATE: 08.10.2020

vectos.
Network Building, 97 Tottenham Court Road, London W1T 4TP
t: 020 7580 7373 e: enquiries@vectos.co.uk

DRAWING NUMBER: **205465/AT/A01** REVISION: **C**

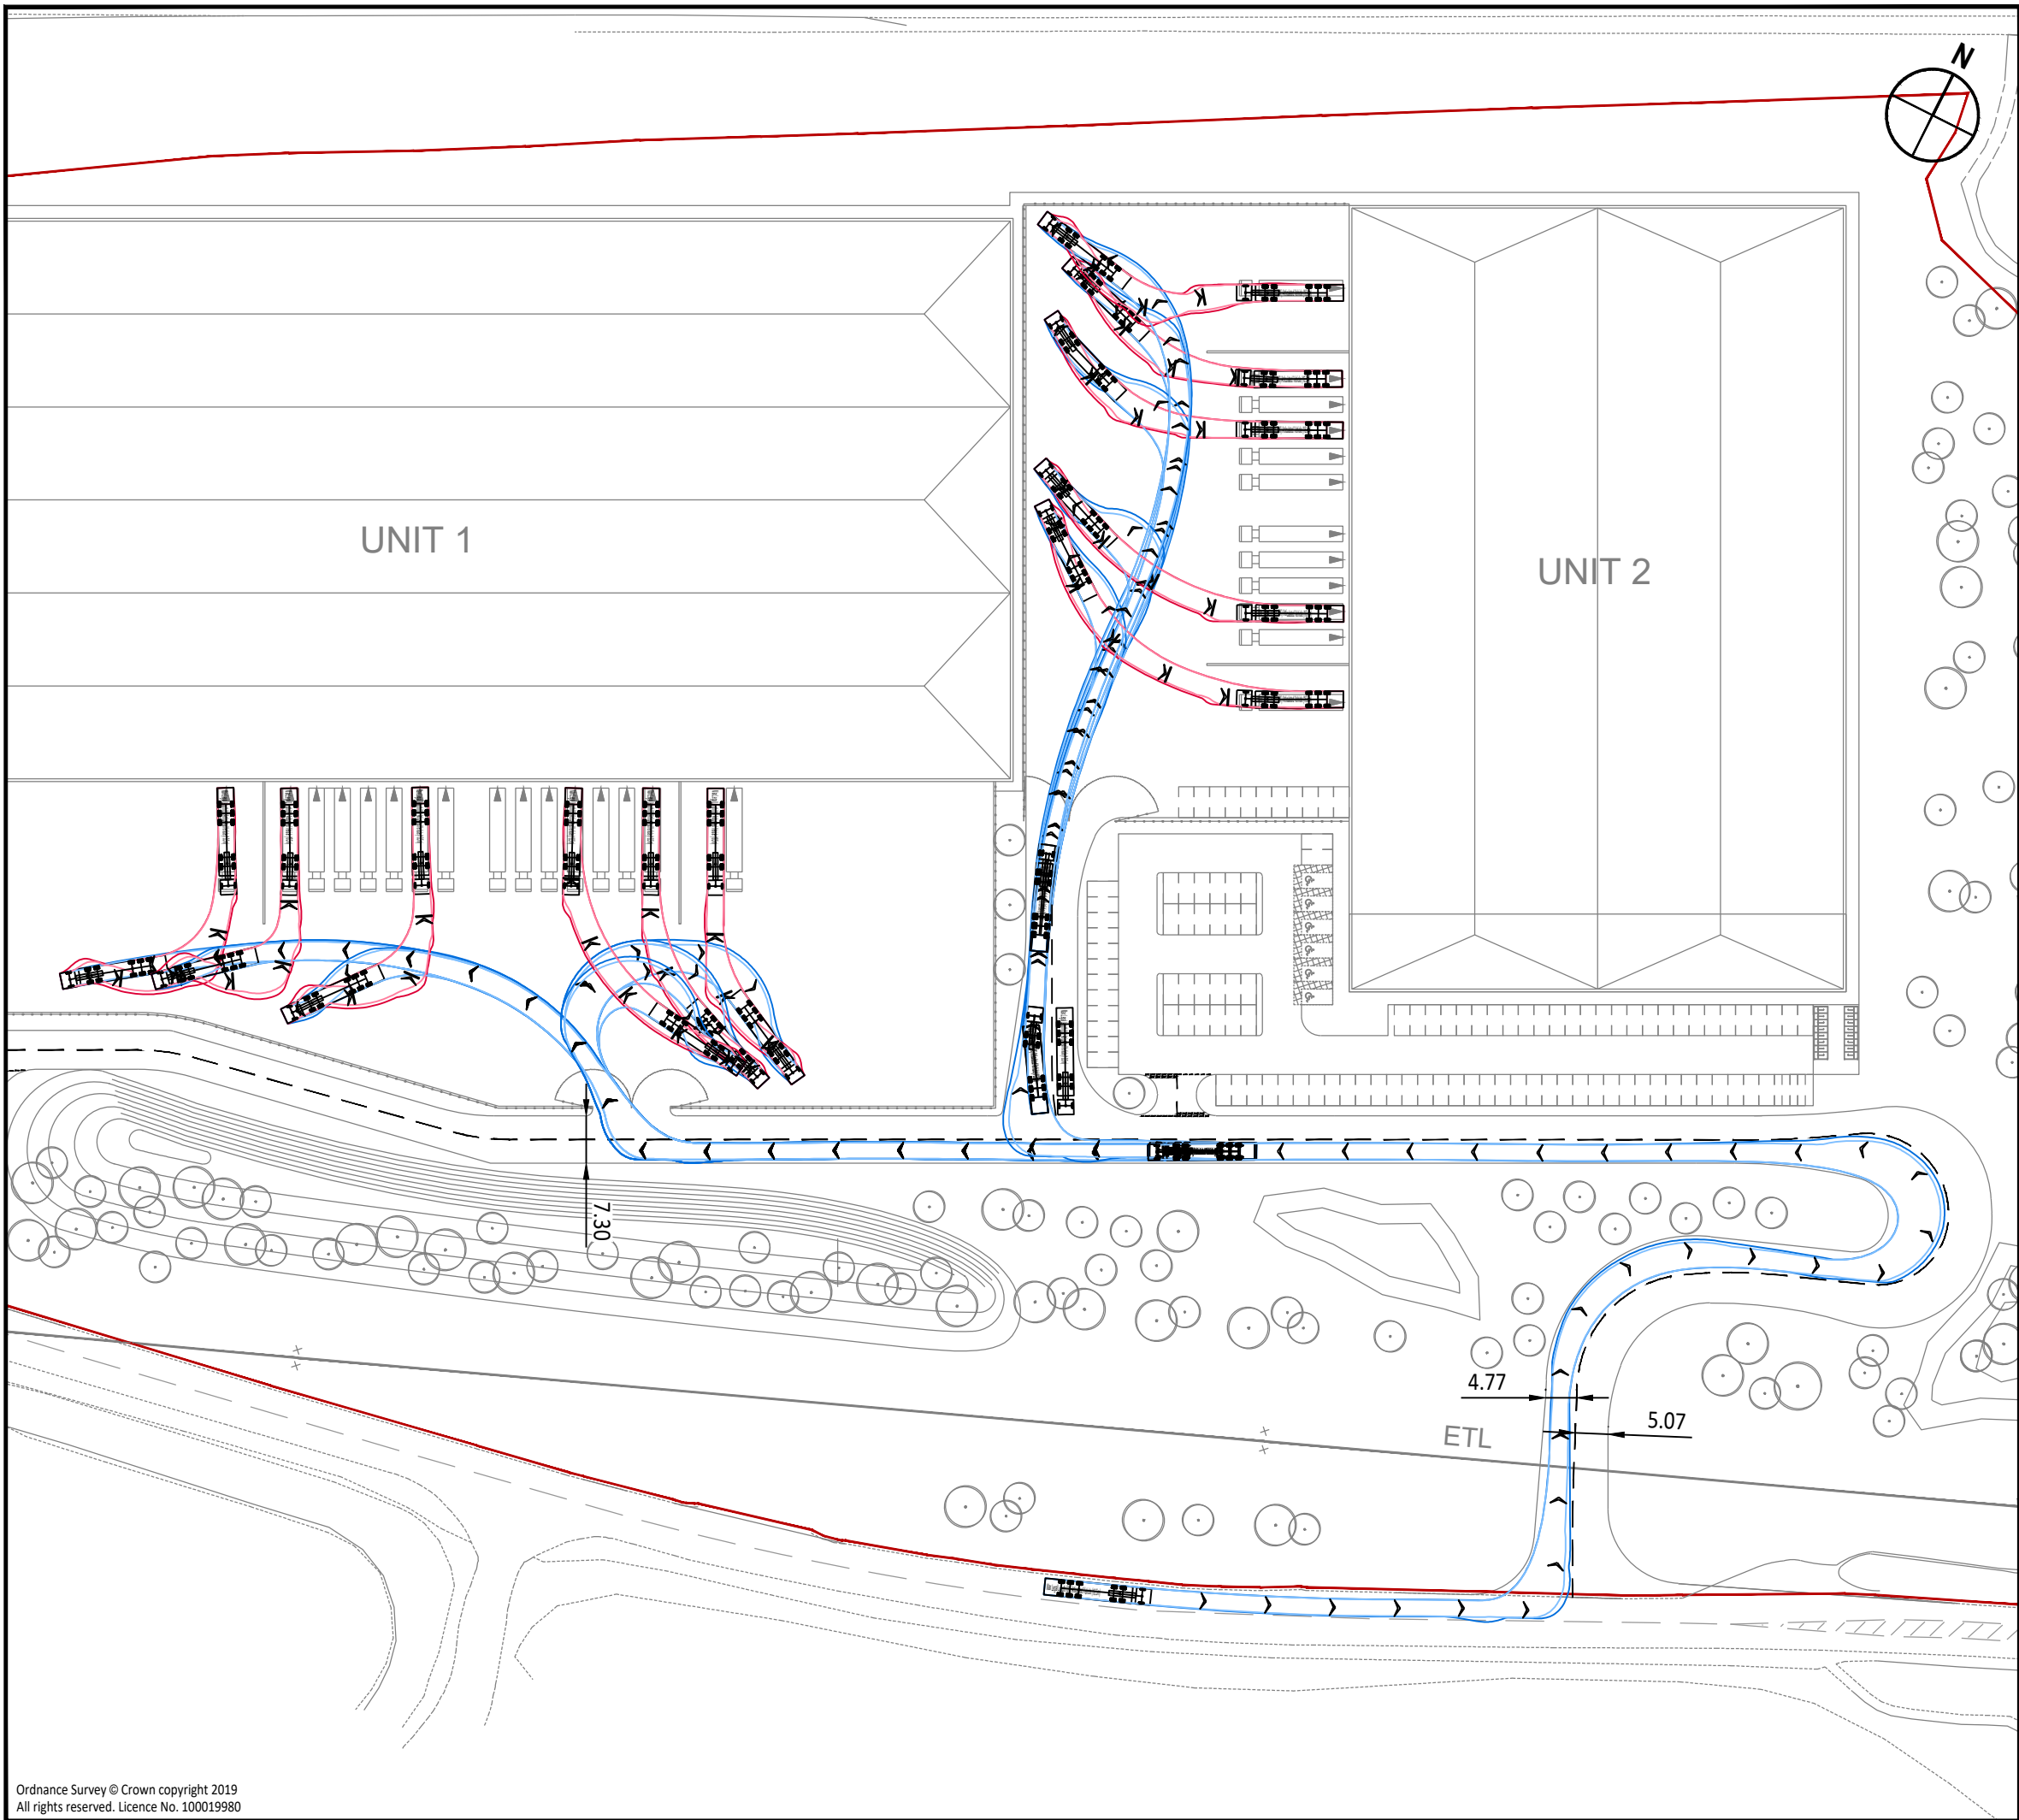

- Notes:
1. This is not a construction drawing and is intended for illustrative purposes only.
 2. White lining is indicative only.
 3. Layout is based on MSA drawing: 31383-PL-203 Site Layout Option 2

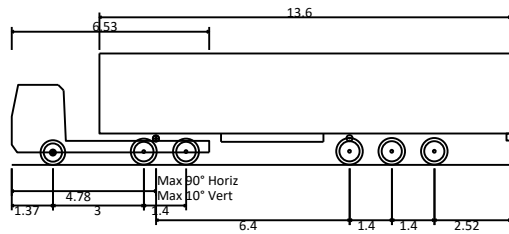

Max Legal Length (UK) Articulated Vehicle (16.5m)
 Overall Length 16.500m
 Overall Width 2.550m
 Overall Body Height 3.681m
 Min Body Ground Clearance 0.411m
 Max Track Width 2.500m
 Lock to lock time 6.00s
 Kerb to Kerb Turning Radius 6.530m

C	Architect layout updated	JB	HA	15.02.21
B	Architect layout updated	JB	HA	10.02.21
A	Architect layout updated	JB	HA	02.02.21

REV.	DETAILS	DRAWN	CHECKED	DATE
------	---------	-------	---------	------

CLIENT:
Clowes Developments (UK) Ltd

PROJECT:
Brockhampton West, Harts Farm Way, Havant

DRAWING TITLE:
**Swept Path Analysis
 Service Yard Layout Option 2
 Inbound 16.5m Articulated Vehicle**


SCALES:
1:1000 at A3

DRAWN:	JB	CHECKED:	HA	DATE:	08.10.2020
--------	----	----------	----	-------	------------


vectos.

Network Building, 97 Tottenham Court Road, London W1T 4TP
 t: 020 7580 7373 e: enquiries@vectos.co.uk

DRAWING NUMBER: **205465/AT/A03** REVISION: **C**

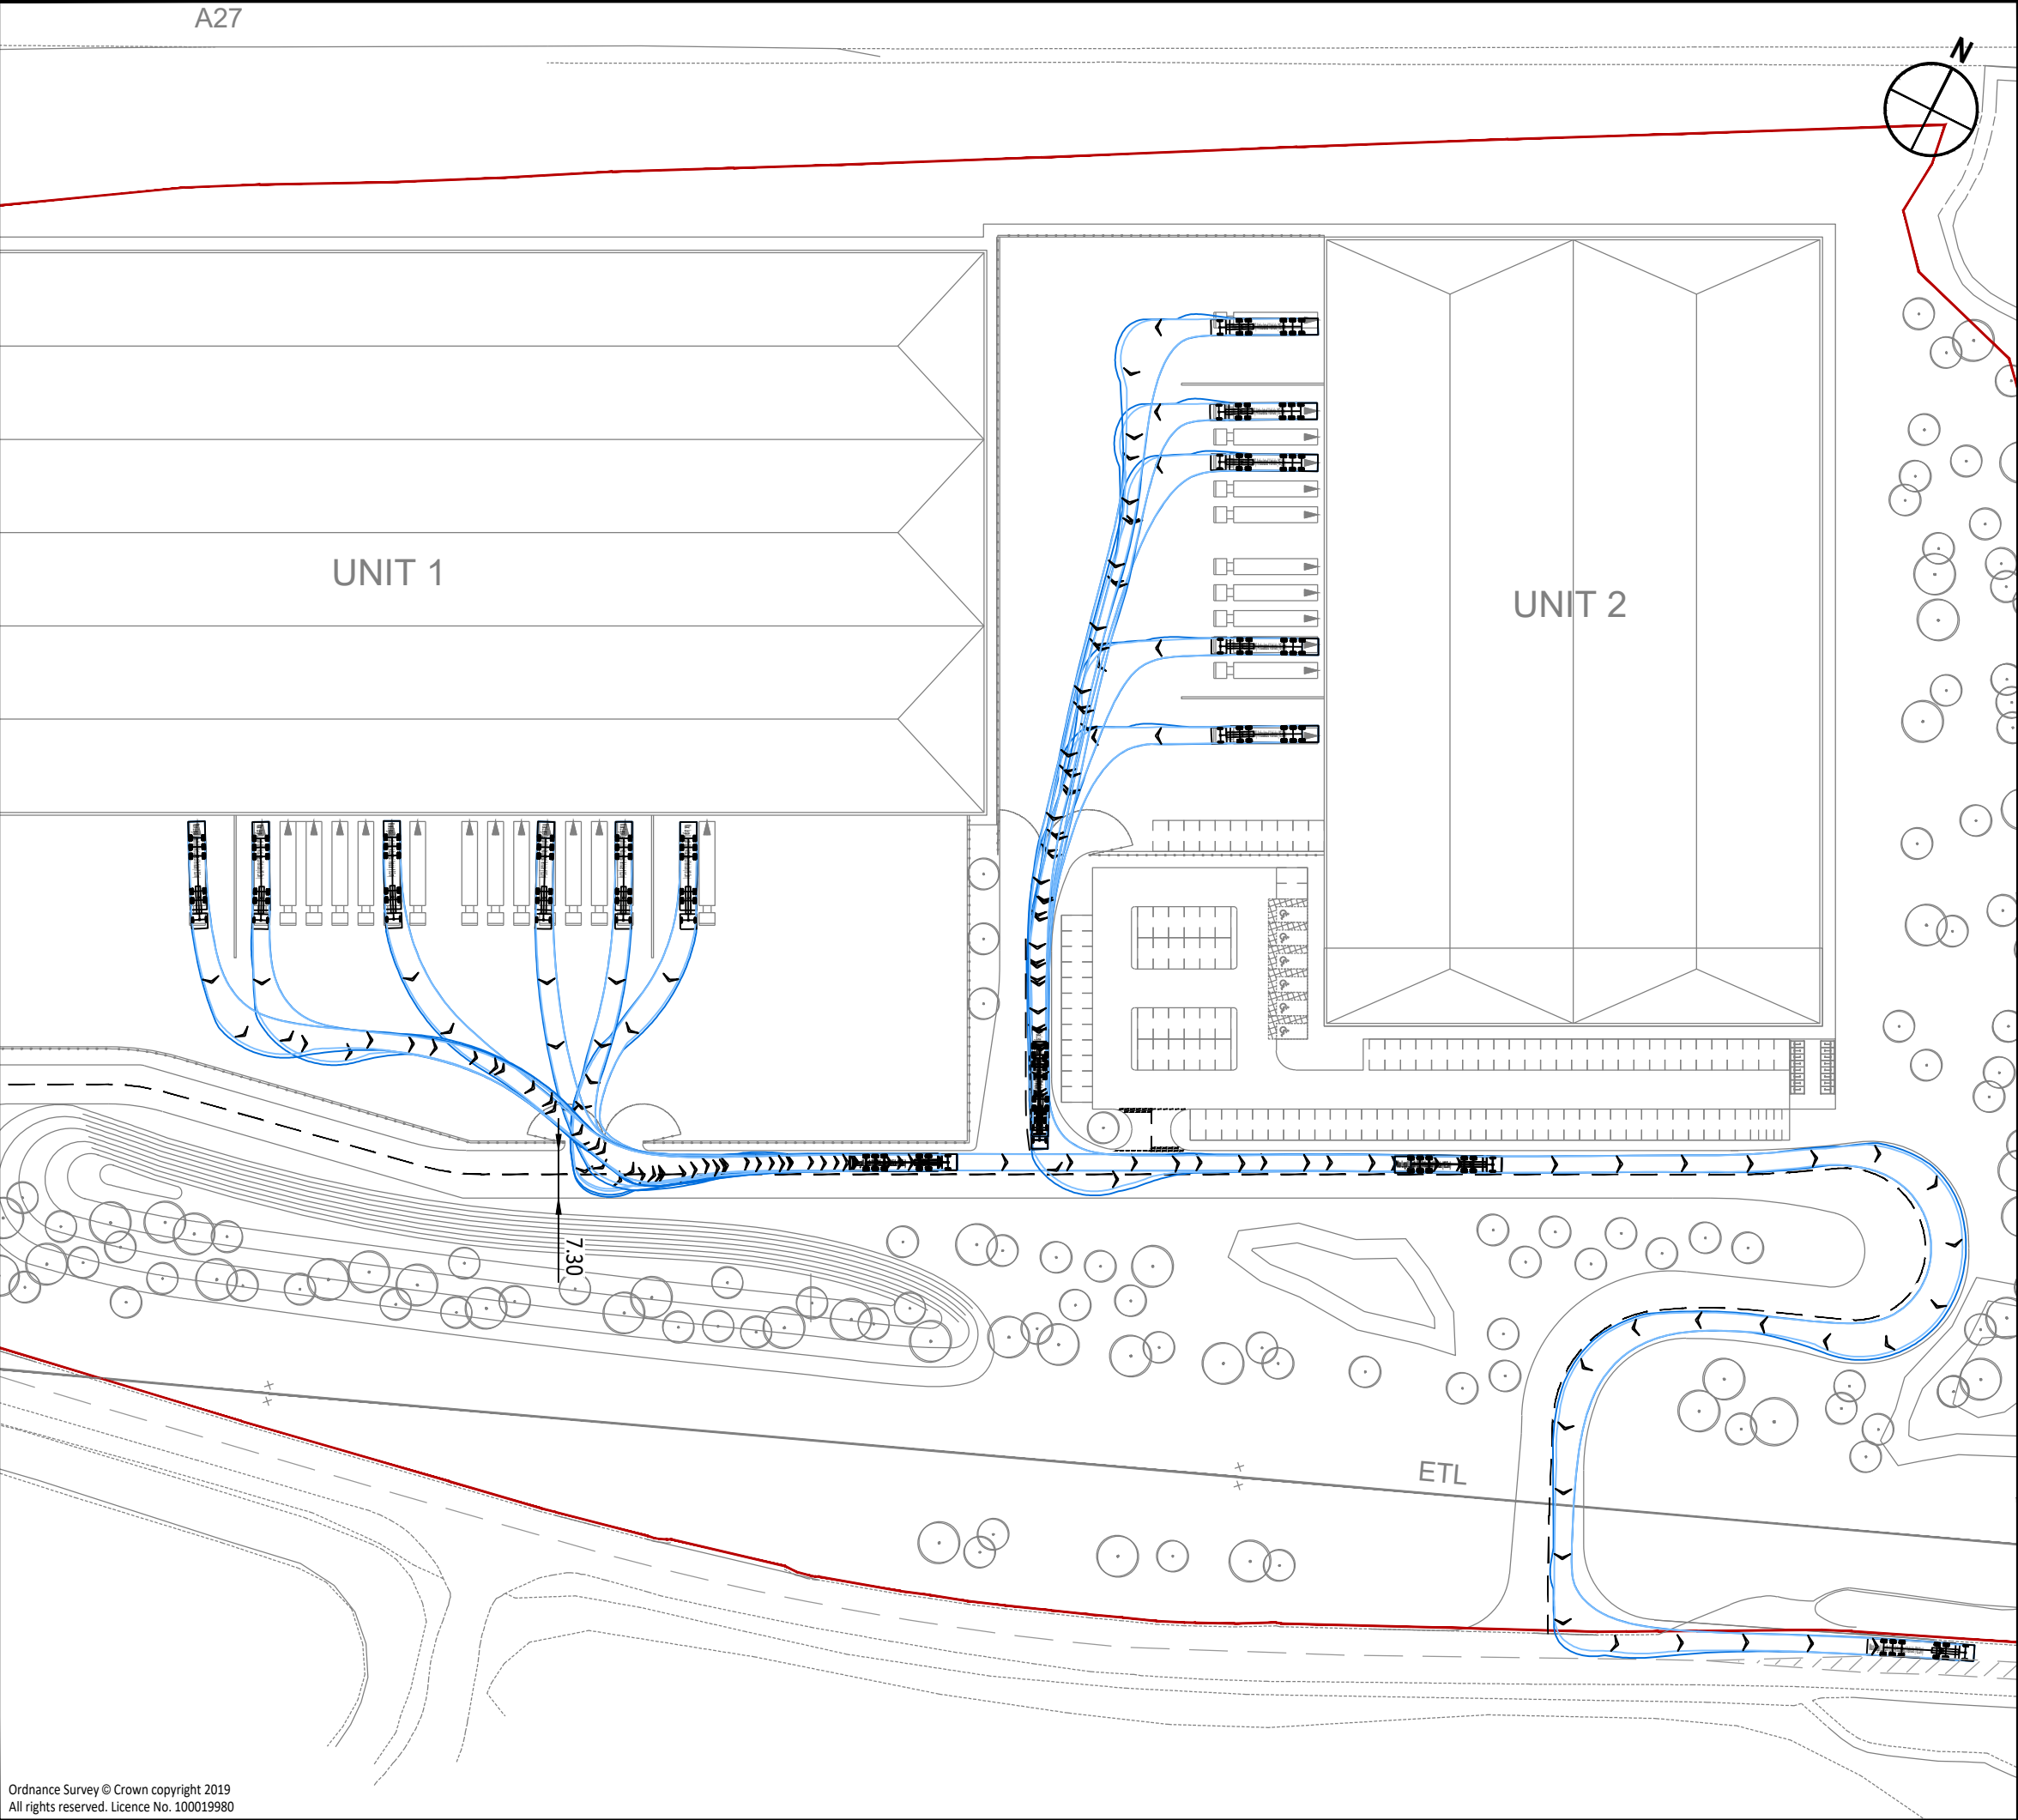

- Notes:
- 1. This is not a construction drawing and is intended for illustrative purposes only.
 - 2. White lining is indicative only.
 - 3. Layout is based on MSA drawing: 31383-PL-203 Site Layout Option 2

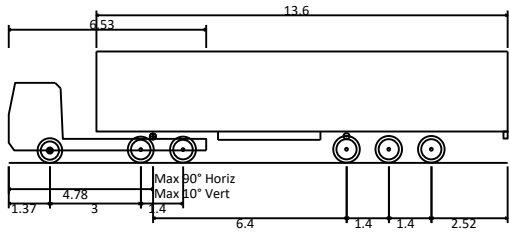

Max Legal Length (UK) Articulated Vehicle (16.5m)
Overall Length 16.500m
Overall Width 2.550m
Overall Body Height 3.681m
Min Body Ground Clearance 0.411m
Max Track Width 2.500m
Lock to lock time 6.00s
Kerb to Kerb Turning Radius 6.530m

REV.	C	Architect layout updated	JB	HA	15.02.21
	B	Architect layout updated	JB	HA	10.02.21
	A	Architect layout updated	JB	HA	02.02.21
	DETAILS		DRAWN	CHECKED	DATE

CLIENT:
Clowes Developments (UK) Ltd

PROJECT:
Brockhampton West, Harts Farm Way, Havant


DRAWING TITLE:
**Swept Path Analysis
Service Yard Layout Option 2
Outbound 16.5m Articulated Vehicle**

SCALES:
1:1000 at A3

DRAWN:	JB	CHECKED:	HA	DATE:	08.10.2020
--------	----	----------	----	-------	------------

Network Building, 97 Tottenham Court Road, London W1T 4TP
t: 020 7580 7373 e: enquiries@vectors.co.uk

DRAWING NUMBER:	205465/AT/A04	REVISION:	C
-----------------	---------------	-----------	---

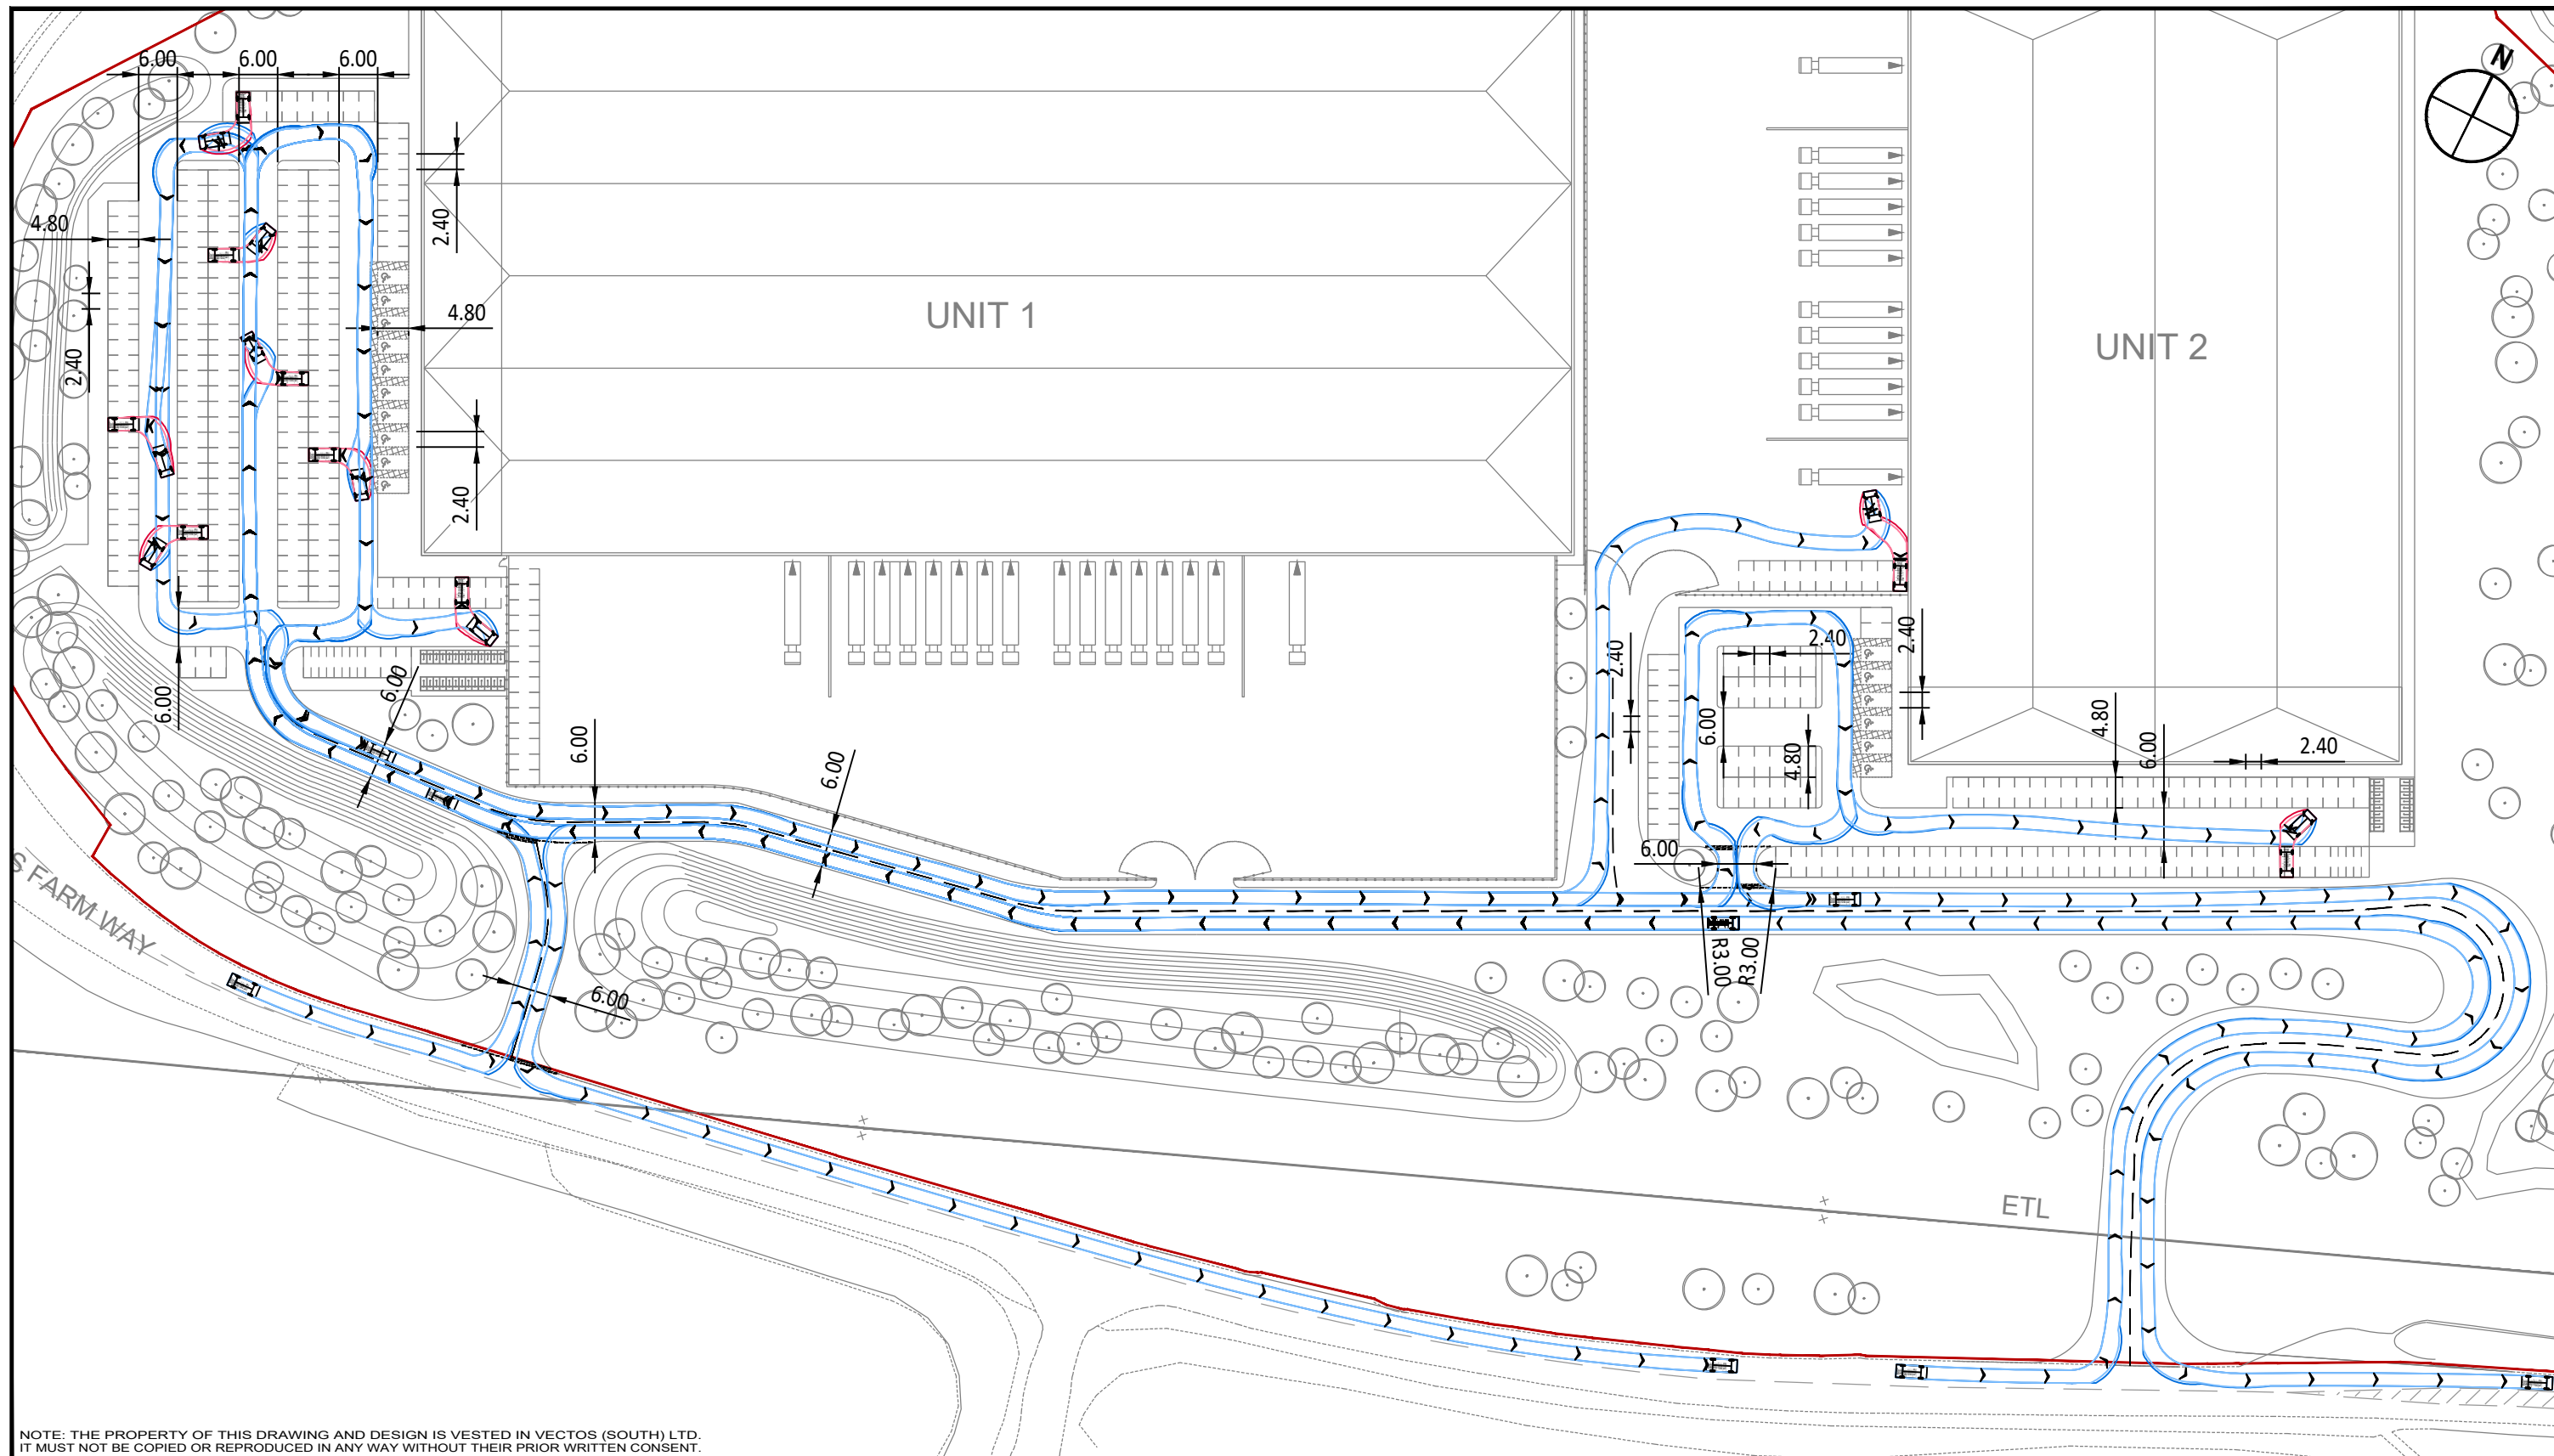

REV.	DETAILS	DRAWN	CHECKED	DATE
A	Architect layout updated	JB	HA	02.02.2021
B	Architect layout updated	JB	HA	10.02.2021
C	Architect layout updated	JB	HA	15.02.2021

Notes:

- This is not a construction drawing and is intended for illustrative purposes only.
- White lining is indicative only.
- Layout is based on MSA drawing: 31383-PL-203 Site Layout Option 2
- The Standard Design Vehicle (SDV) is a composite of smallest 95% of private vehicles registered to drive on UK Highways & has been devised by the I.C.E (Institute of Civil Engineers).

Standard Design Vehicle (SDV)
Overall Length 4.800m
Overall Width 2.000m
Overall Body Height 1.950m
Min Body Ground Clearance 0.100m
Track Width 2.000m
Lock to lock time 4.00s
Wall to Wall Turning Radius 6.000m

Brockhampton West, Harts Farm Way, Havant

Swept Path Analysis
Car Park Layout Option 2
Large Car (SDV)


DRAWN: JB	CHECKED: AW	DATE: 08.10.2020	SCALES: 1:1000 at A3
-----------	-------------	------------------	----------------------

Clowes Developments (UK) Ltd

vectos.

Network Building, 97 Tottenham Court Road, London W1T 4TP
t: 020 7580 7373 e: enquiries@vectos.co.uk

DRAWING NUMBER: 205465/AT/A05	REVISION: C
-------------------------------	-------------

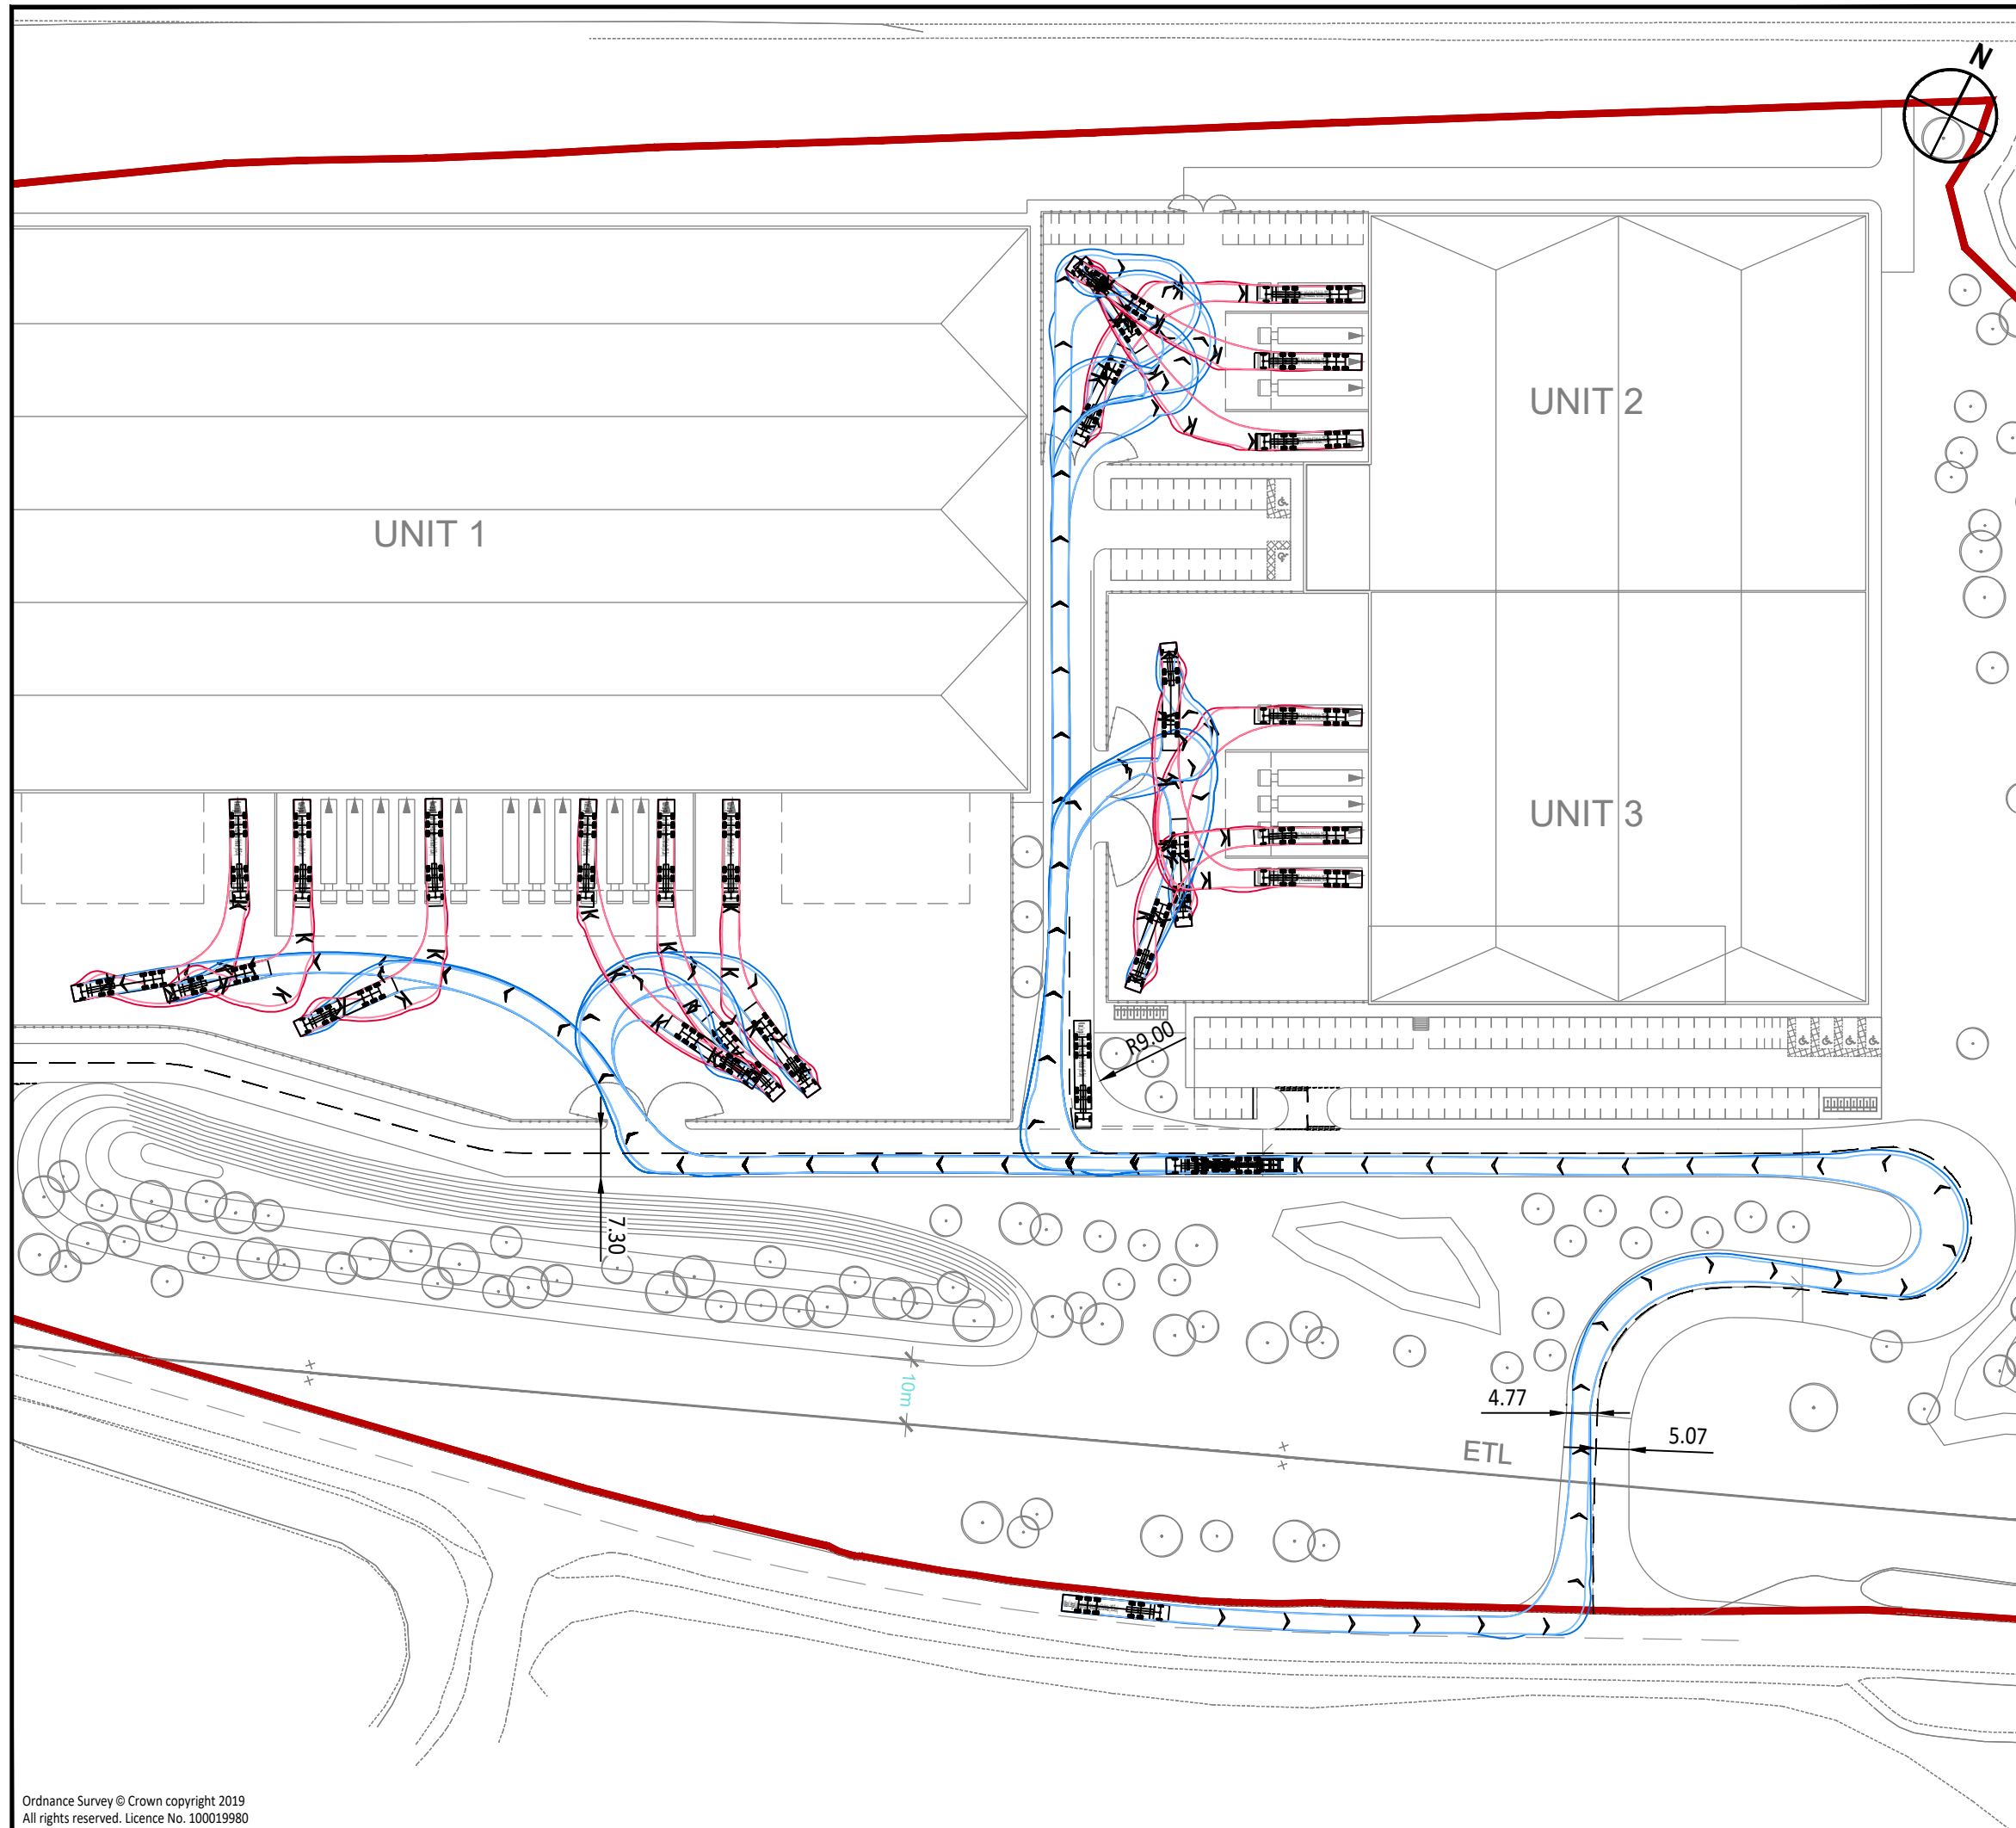

Notes:

1. This is not a construction drawing and is intended for illustrative purposes only.
2. White lining is indicative only.
3. Layout is based on MSA drawing: 31383-PL-204 Site Layout Option 3

Max Legal Length (UK) Articulated Vehicle (16.5m)
Overall Length 16.500m
Overall Width 2.550m
Overall Body Height 3.681m
Min Body Ground Clearance 0.411m
Max Track Width 2.500m
Lock to lock time 6.00s
Kerb to Kerb Turning Radius 6.530m

C	Architect layout updated	JB	HA	15.02.21
B	Architect layout updated	JB	HA	10.02.21
A	Architect layout updated	JB	HA	02.02.21

REV.	DETAILS	DRAWN	CHECKED	DATE

CLIENT:

Clowes Developments (UK) Ltd

PROJECT:

Brockhampton West, Harts Farm Way, Havant

DRAWING TITLE:

Swept Path Analysis
Service Yard Layout Option 3
Inbound 16.5m Articulated Vehicle

SCALES:


1:1000 at A3

DRAWN:	JB	CHECKED:	HA	DATE:	08.10.2020
--------	----	----------	----	-------	------------

vectos.

Network Building, 97 Tottenham Court Road, London W1T 4TP
t: 020 7580 7373 e: enquiries@vectos.co.uk

DRAWING NUMBER:	205465/AT/A06	REVISION:	C
-----------------	---------------	-----------	---

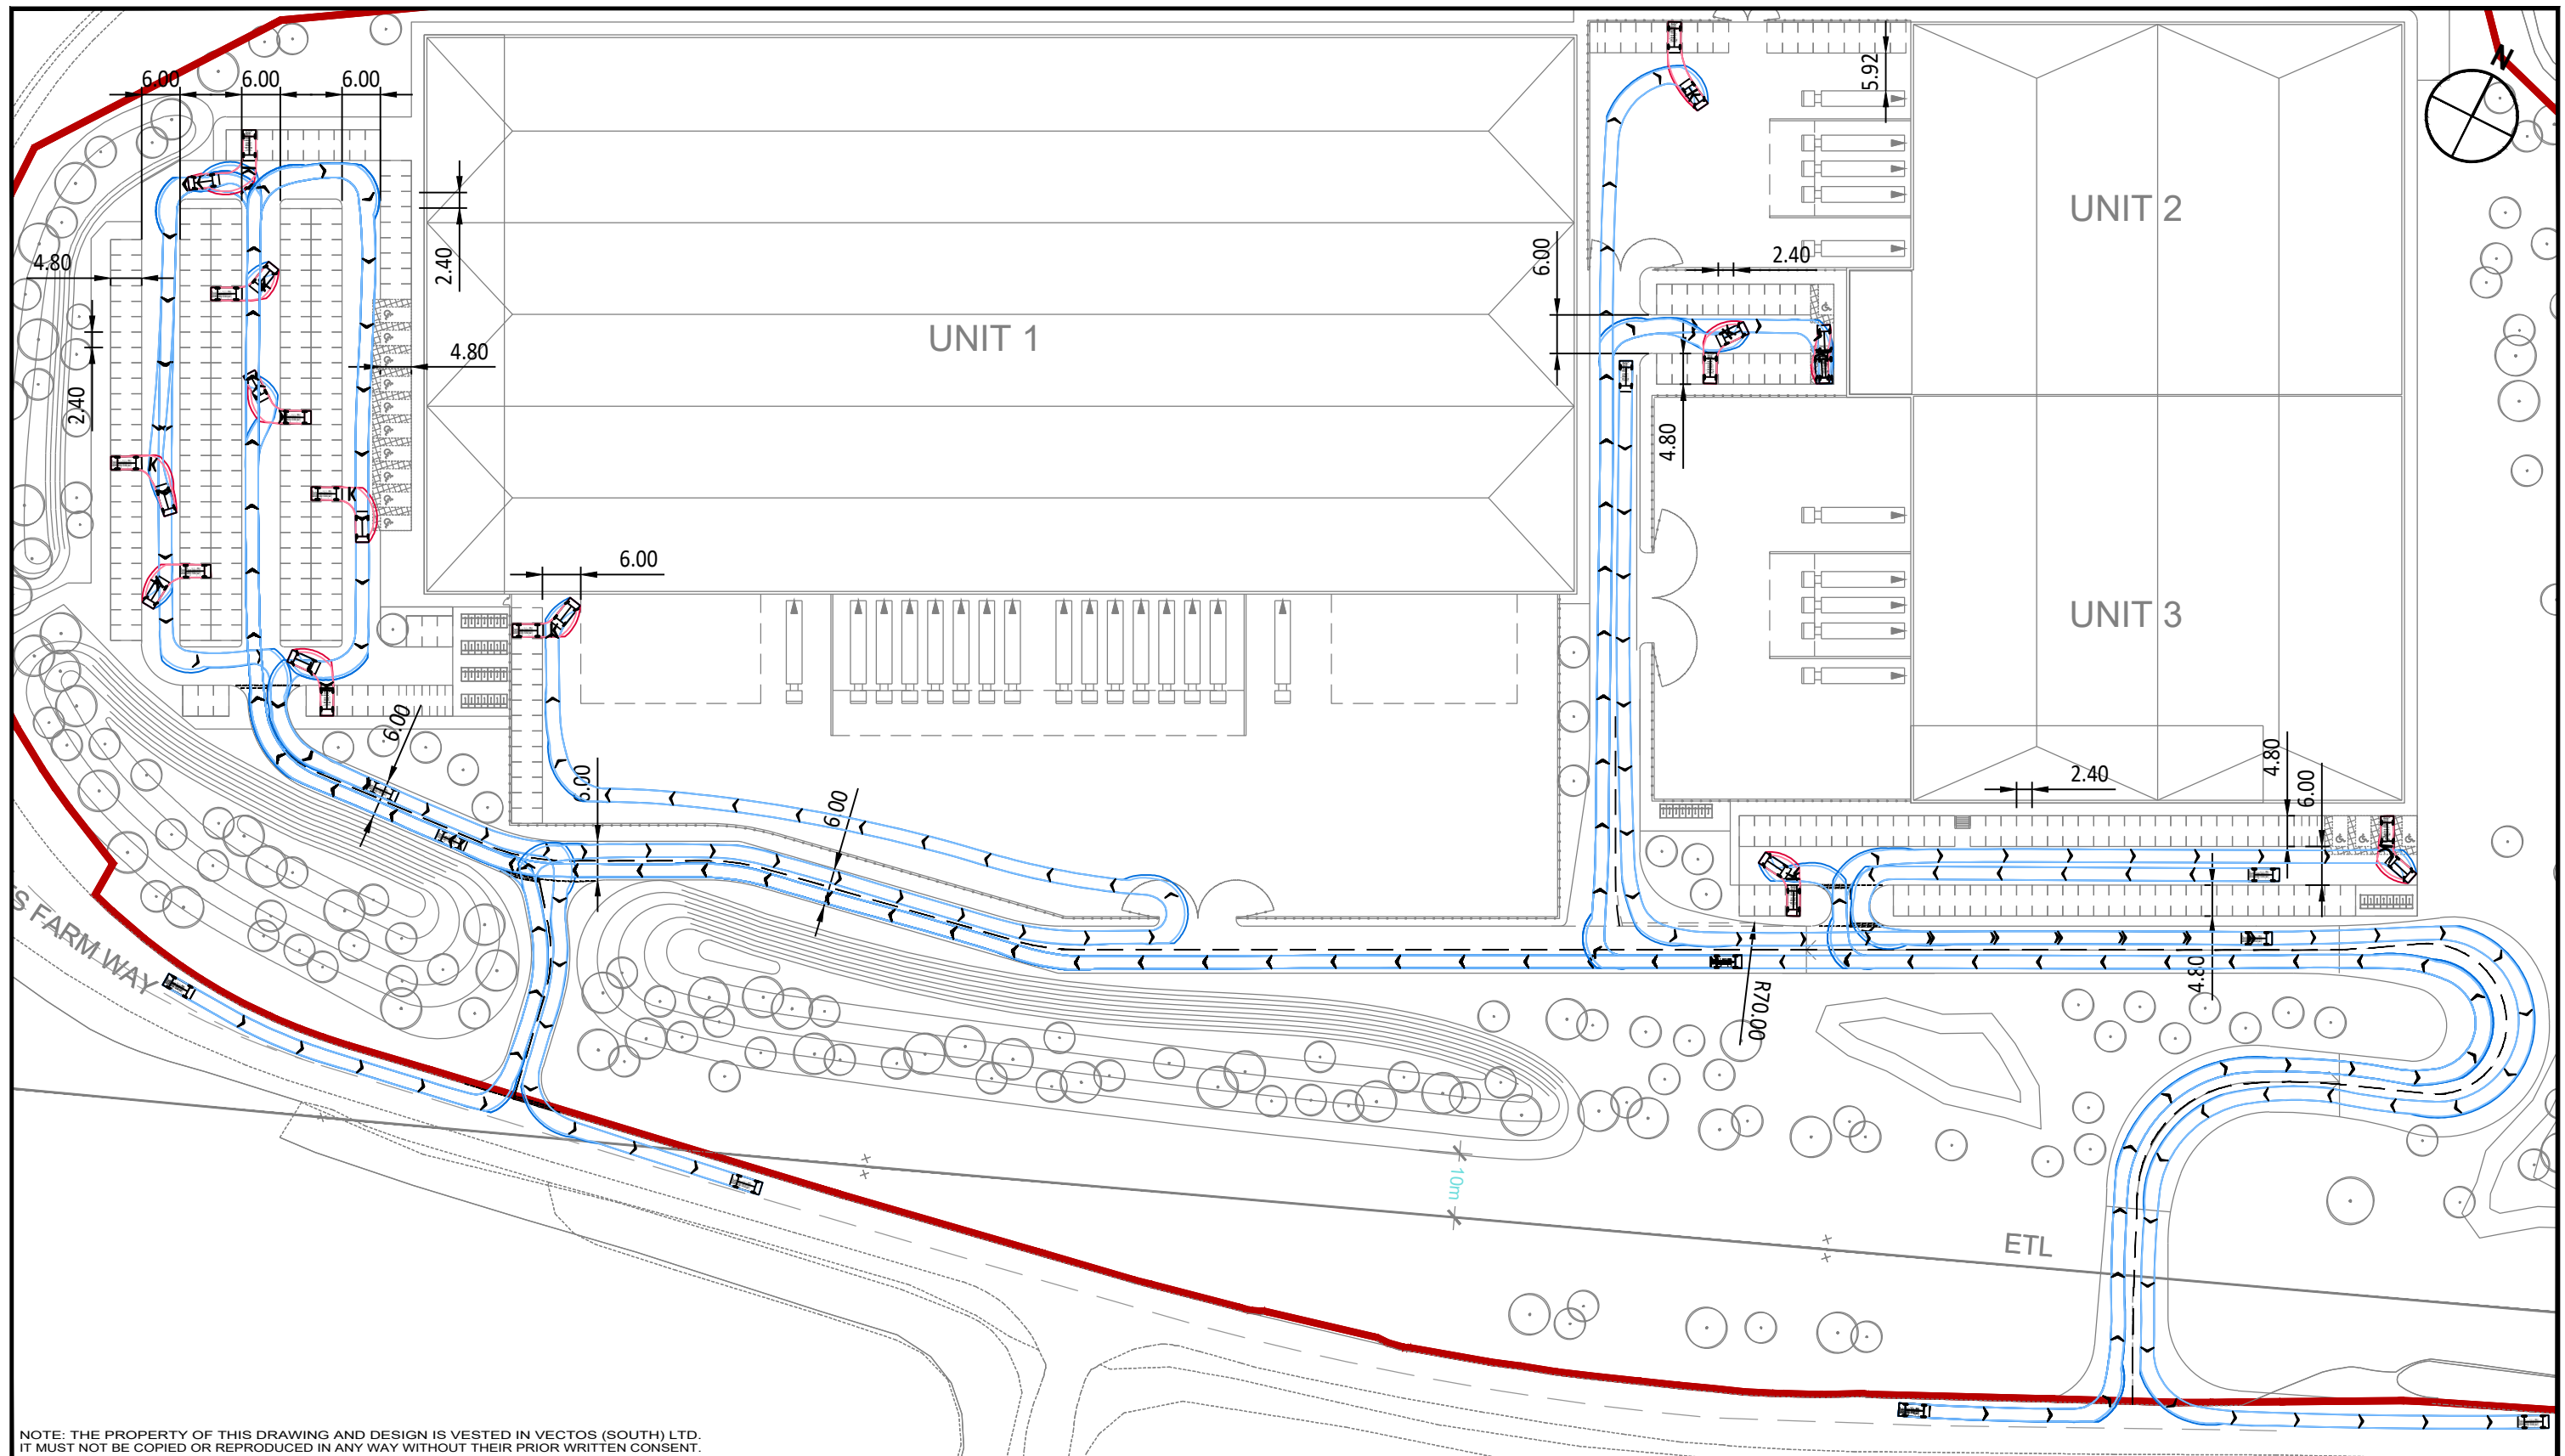

REV.	DETAILS	DRAWN	CHECKED	DATE
A	Architect layout updated	JB	HA	02.02.2021
B	Architect layout updated	JB	HA	10.02.2021
C	Architect layout updated	JB	HA	15.02.2021


Notes:

- This is not a construction drawing and is intended for illustrative purposes only.
- White lining is indicative only.
- Layout is based on MSA drawing: 31383-PL-204 Site Layout Option 3
- The Standard Design Vehicle (SDV) is a composite of smallest 95% of private vehicles registered to drive on UK Highways & has been devised by the I.C.E (Institute of Civil Engineers).


Standard Design Vehicle (SDV)

Overall Length	4.800m
Overall Width	2.000m
Overall Body Height	1.950m
Min Body Ground Clearance	0.100m
Track Width	2.000m
Lock to lock time	4.00s
Wall to Wall Turning Radius	6.000m

Brockhampton West, Harts Farm Way, Havant				Clowes Developments (UK) Ltd	
Swept Path Analysis Car Park Layout Option 3 Large Car (SDV)				 Network Building, 97 Tottenham Court Road, London W1T 4TP t: 020 7580 7373 e: enquiries@vectos.co.uk	
DRAWN: JB	CHECKED: AW	DATE: 08.10.2020	SCALES: 1:1000 at A3	DRAWING NUMBER: 205465/AT/A08	REVISION: C

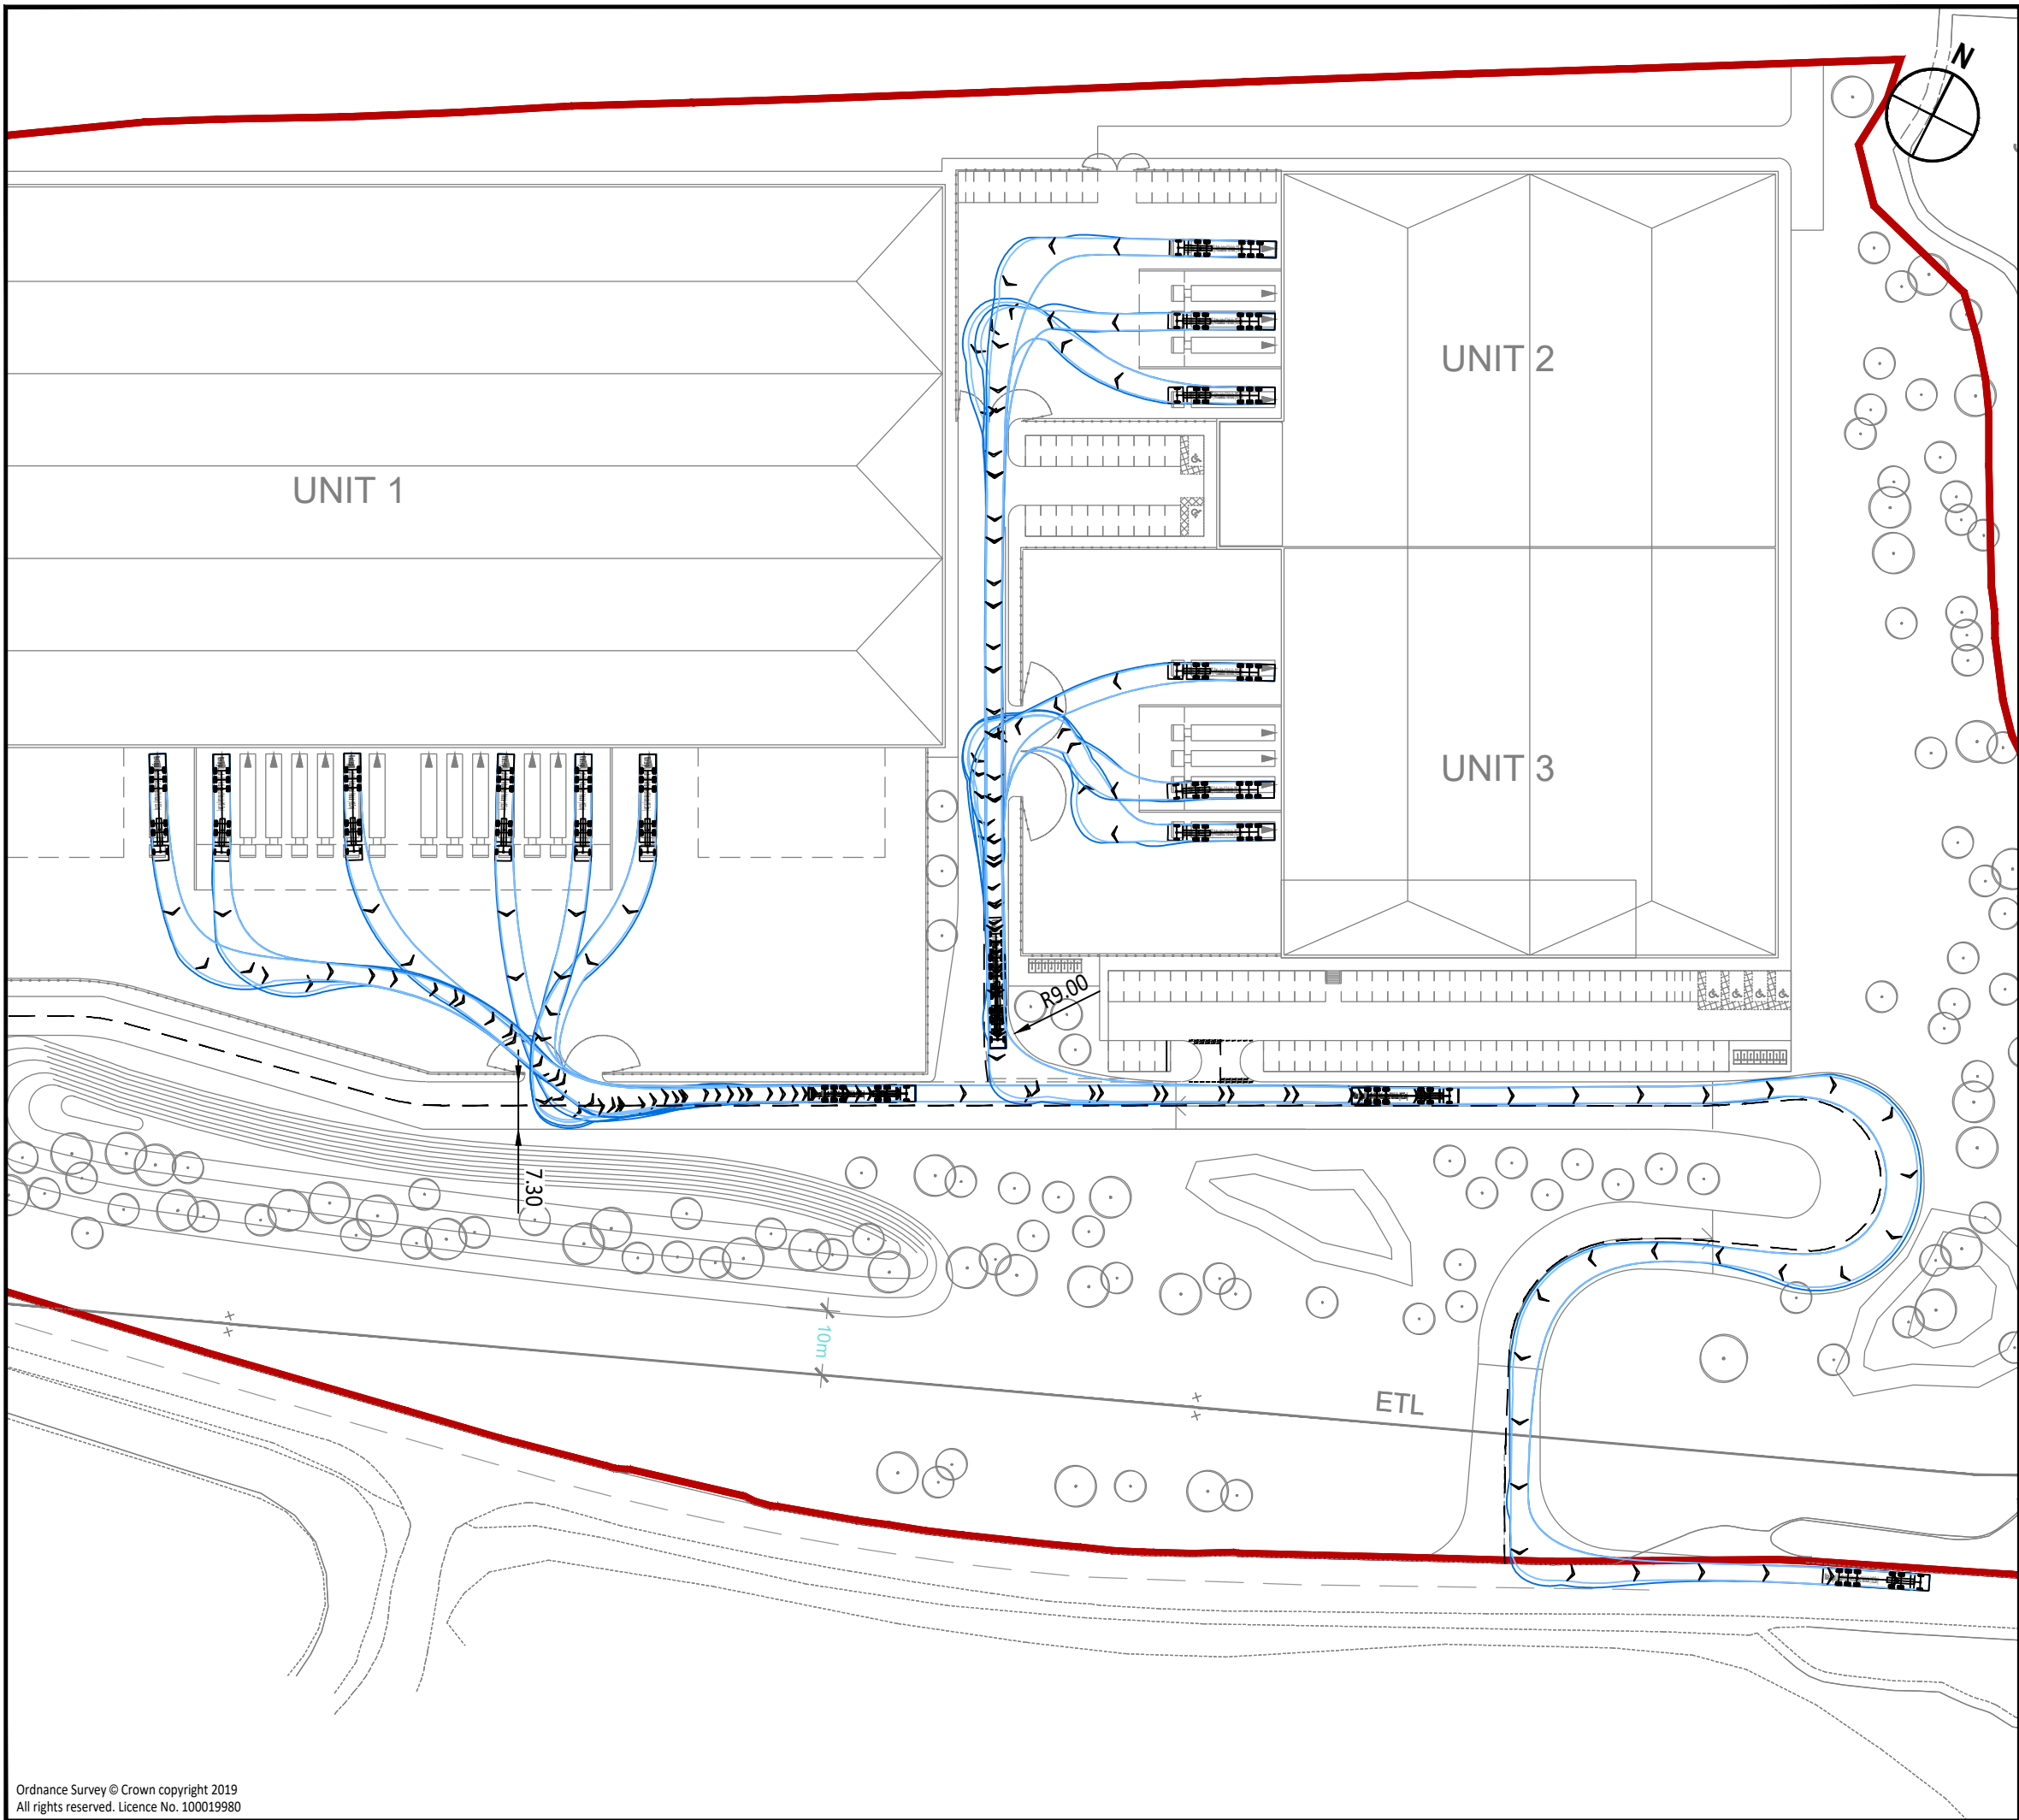

- Notes:
1. This is not a construction drawing and is intended for illustrative purposes only.
 2. White lining is indicative only.
 3. Layout is based on MSA drawing: 31383-PL-204 Site Layout Option 3

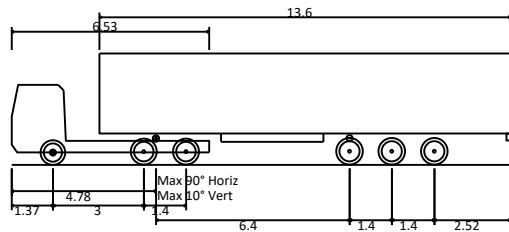

Max Legal Length (UK) Articulated Vehicle (16.5m)
Overall Length 16.500m
Overall Width 2.550m
Overall Body Height 3.681m
Min Body Ground Clearance 0.411m
Max Track Width 2.500m
Lock to lock time 6.00s
Kerb to Kerb Turning Radius 6.530m

C	Architect layout updated	JB	HA	15.02.21
B	Architect layout updated	JB	HA	10.02.21
A	Architect layout updated	JB	HA	02.02.21
REV.	DETAILS	DRAWN	CHECKED	DATE

CLIENT:
Clowes Developments (UK) Ltd

PROJECT:
Brockhampton West, Harts Farm Way, Havant

DRAWING TITLE:
**Swept Path Analysis
Service Yard Layout Option 3
Outbound 16.5m Articulated Vehicle**

SCALES:
1:1000 at A3

DRAWN: JB	CHECKED: HA	DATE: 08.10.2020
-----------	-------------	------------------

Network Building, 97 Tottenham Court Road, London W1T 4TP
t: 020 7580 7373 e: enquiries@vectors.co.uk

DRAWING NUMBER: 205465/AT/A07	REVISION: C
---	-----------------------