
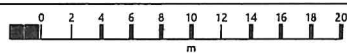


43 Hazleton Way

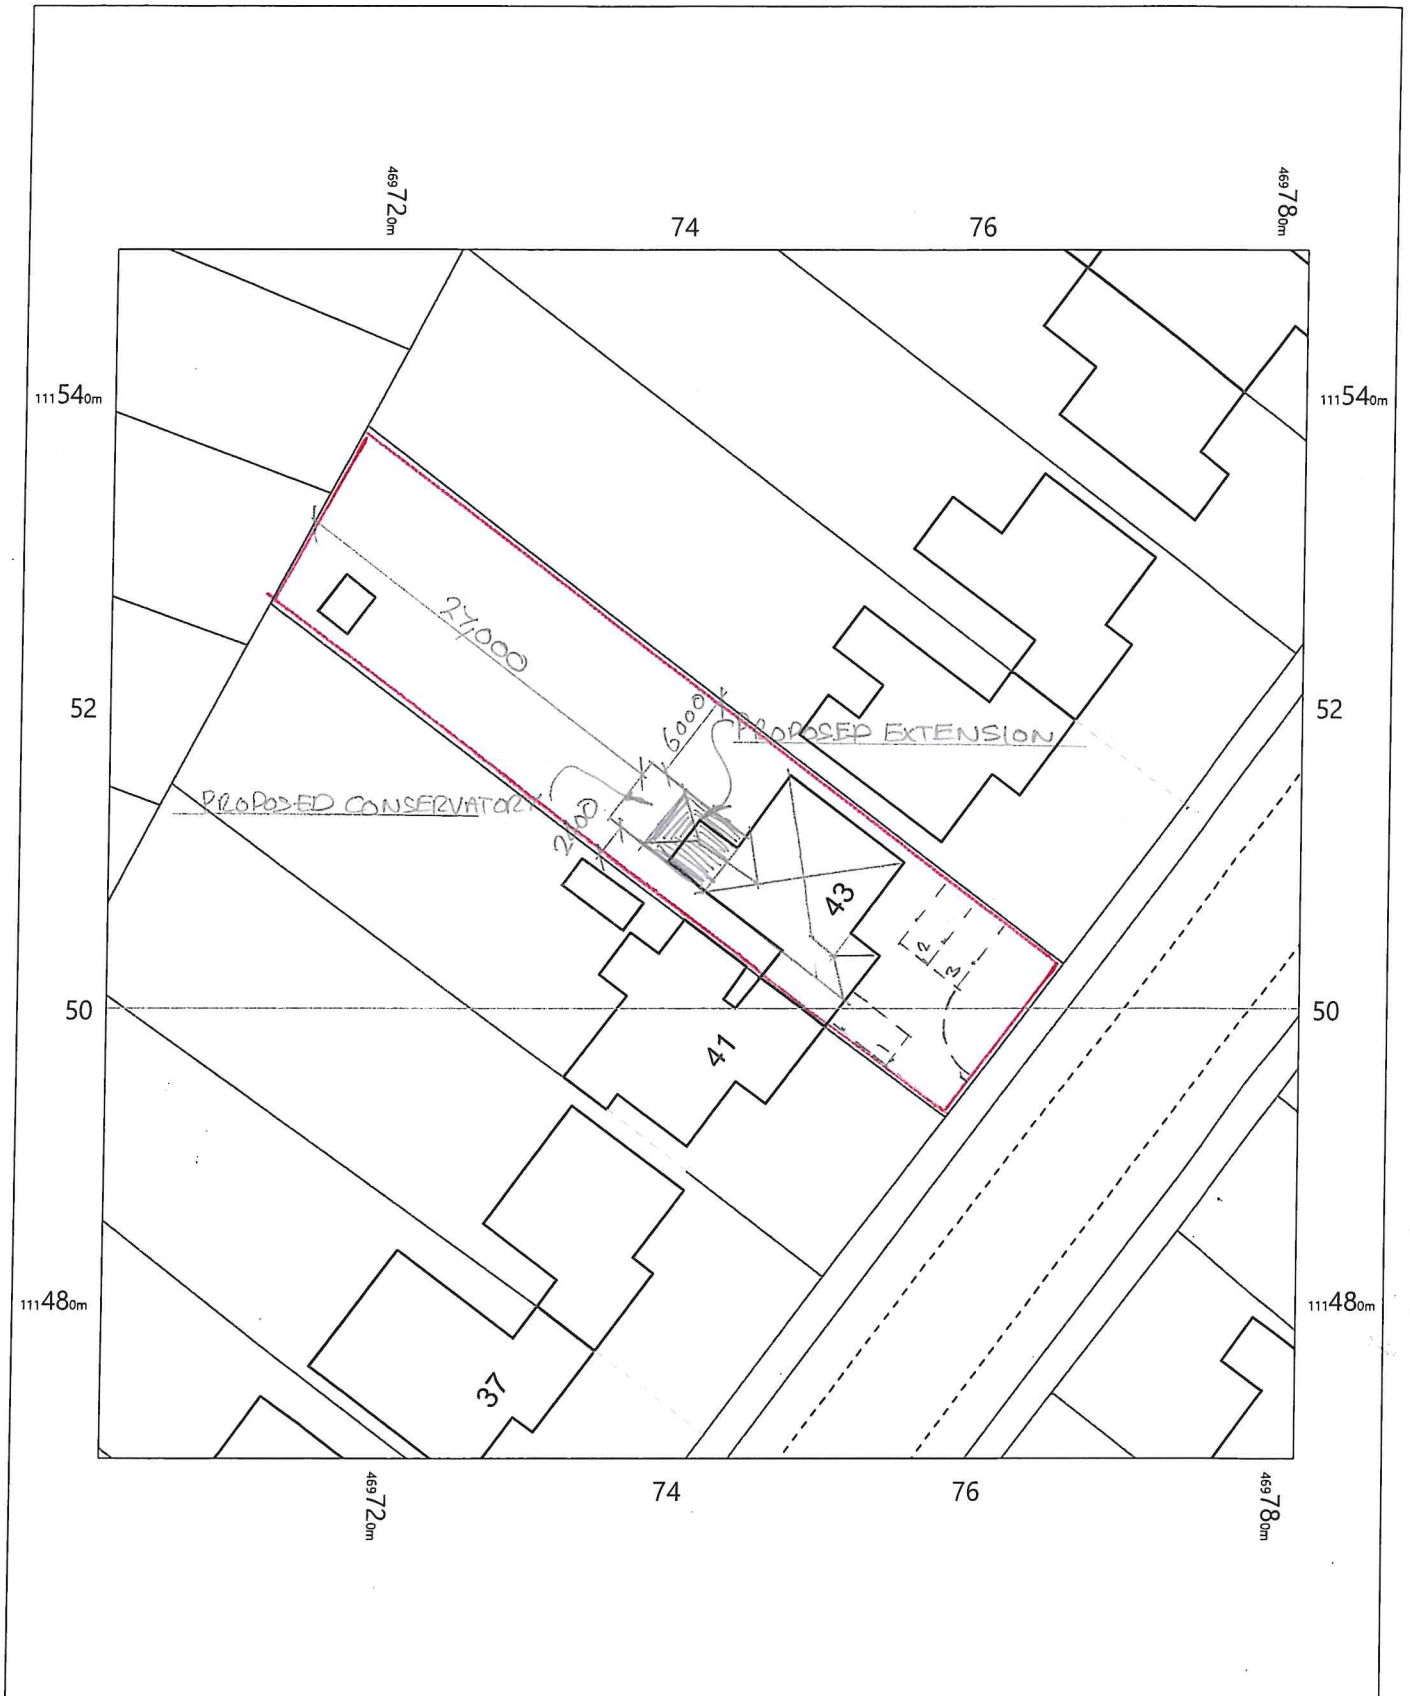

OS MasterMap 1250/2500/10000 scale
Thursday, February 1, 2018, ID: BLJT-00686894
www.planningapplicationmaps.co.uk

1:500 scale print at A4, Centre: 469742 E, 111510 N

©Crown Copyright Ordnance Survey. Licence no. 100051661

