


**PROPOSED TWO STOREY REAR ADDITION.
13, MENGHAM AVENUE, HAYLING IS, HANTS.
FOR MR & MRS V. FOSTER.**

THE JULIET BALCONY IS TO HAVE INWARD OPENING DOORS WITH A 1.1 M HIGH GUARDING FIXED EXTERNALLY WITH A MAXIMUM OF 100MM GAP BETWEEN VERTICAL BALUSTRADES. NOTE THIS IS TO BE DESIGNED AND FITTED BY SPECIALIST COMPANY AND FULL DETAILS TO BE AGREED WITH LA BUILDING CONTROL.

ROOF TYVEK BREATHABLE FELT BATTENS AND TILES TO MATCH THE EXISTING ON 125x50MM RAFTERS AND 200x50MM CEILING JOISTS AT 400MM CENTRES, 12.5MM PLASTERBOARD AND SET CEILING WITH 400MM FIBRE GLASS QUILT LAID OVER.

HAVANT BOROUGH COUNCIL
11 OCT 2021
RECEIVED

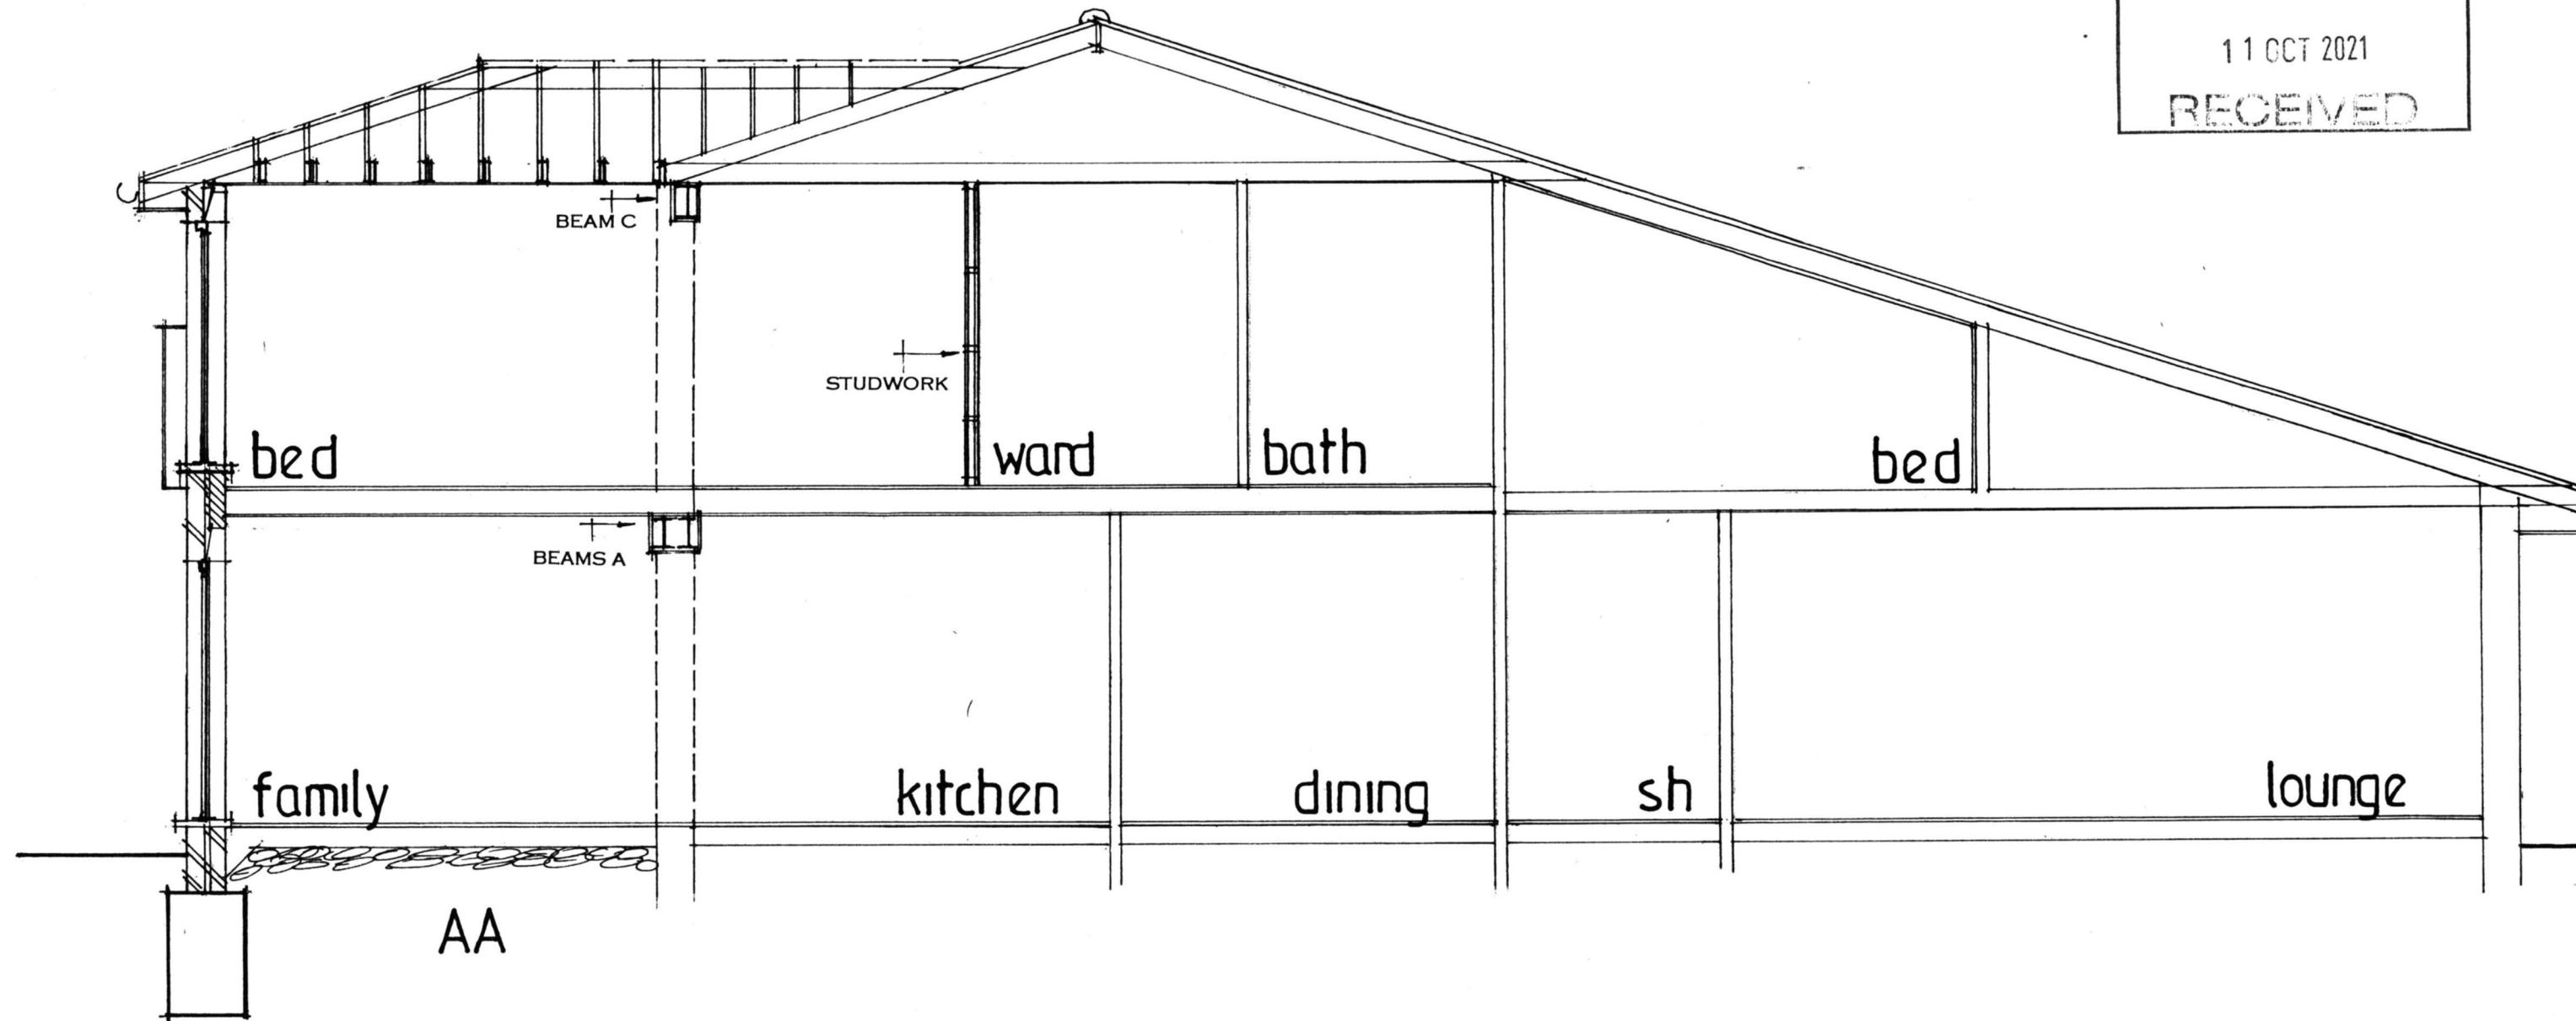

date oct 21
scale 1:50

SECTION DRAWING AA

PETER J. WALKER
ISLAND DESIGN
182 SEAFRONT, HAYLING ISLAND, HANTS
PO11 9AN
TEL: 02392467571