




CAD

Critchley Architecture And Design Ltd.
Contact: 02392 474 919 | info@caad.online

The Old Brewery, 15E South Street, Havant, PO9 1BU

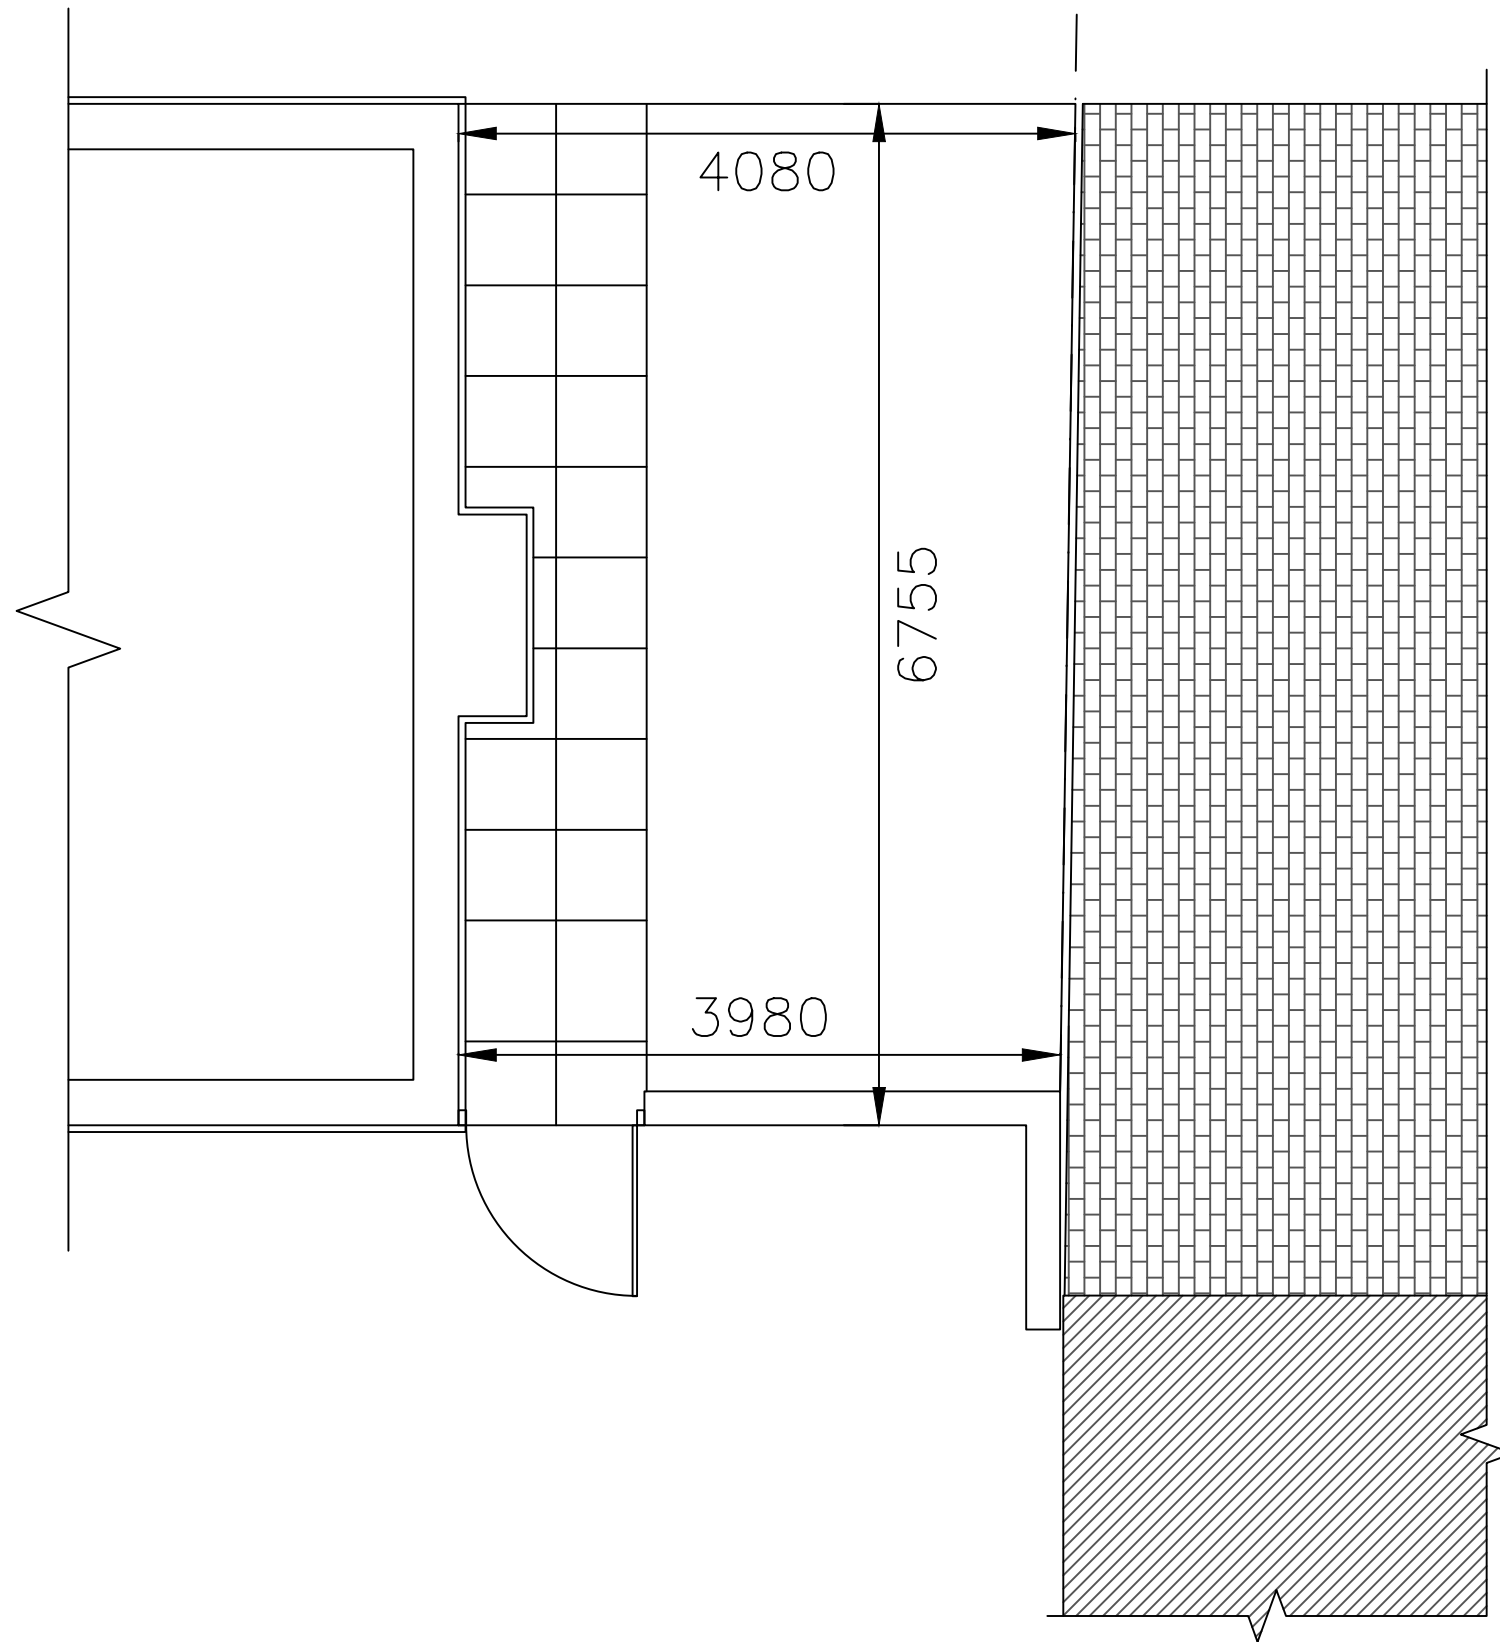

EXISTING PLAN

Revisions

a)	Note/Date/Initial
b)	
c)	
d)	

22 Spinnaker Grange,
Hayling Island,
PO11 0SJ

Scale A1=1:25, A3=1:50

Drawn JGF

Date 17/09/2020

20068-201⁰

5m

10m

15m

20m