



Proposed First Floor
1 : 100

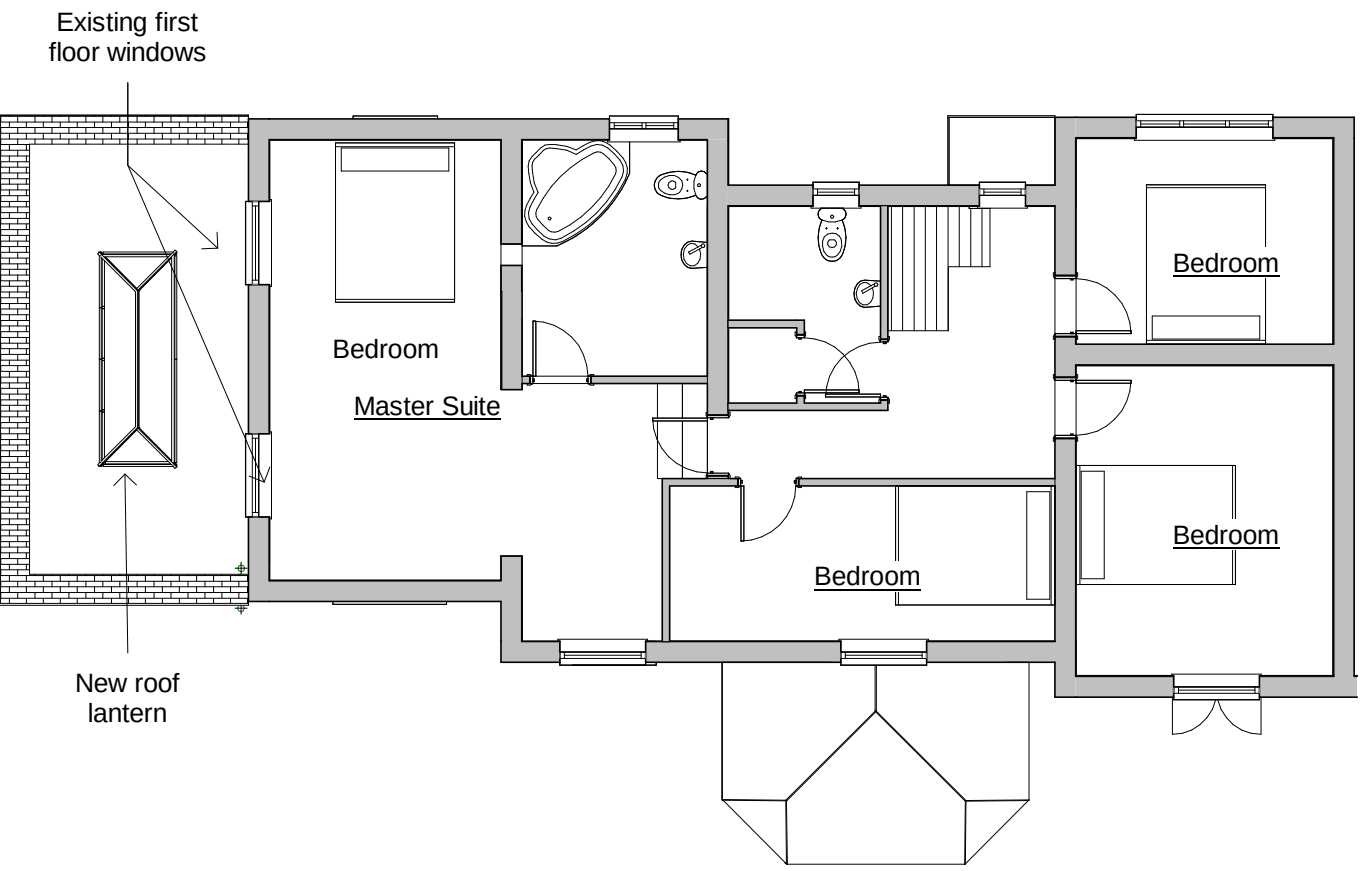


Proposed Ground floor
1 : 50

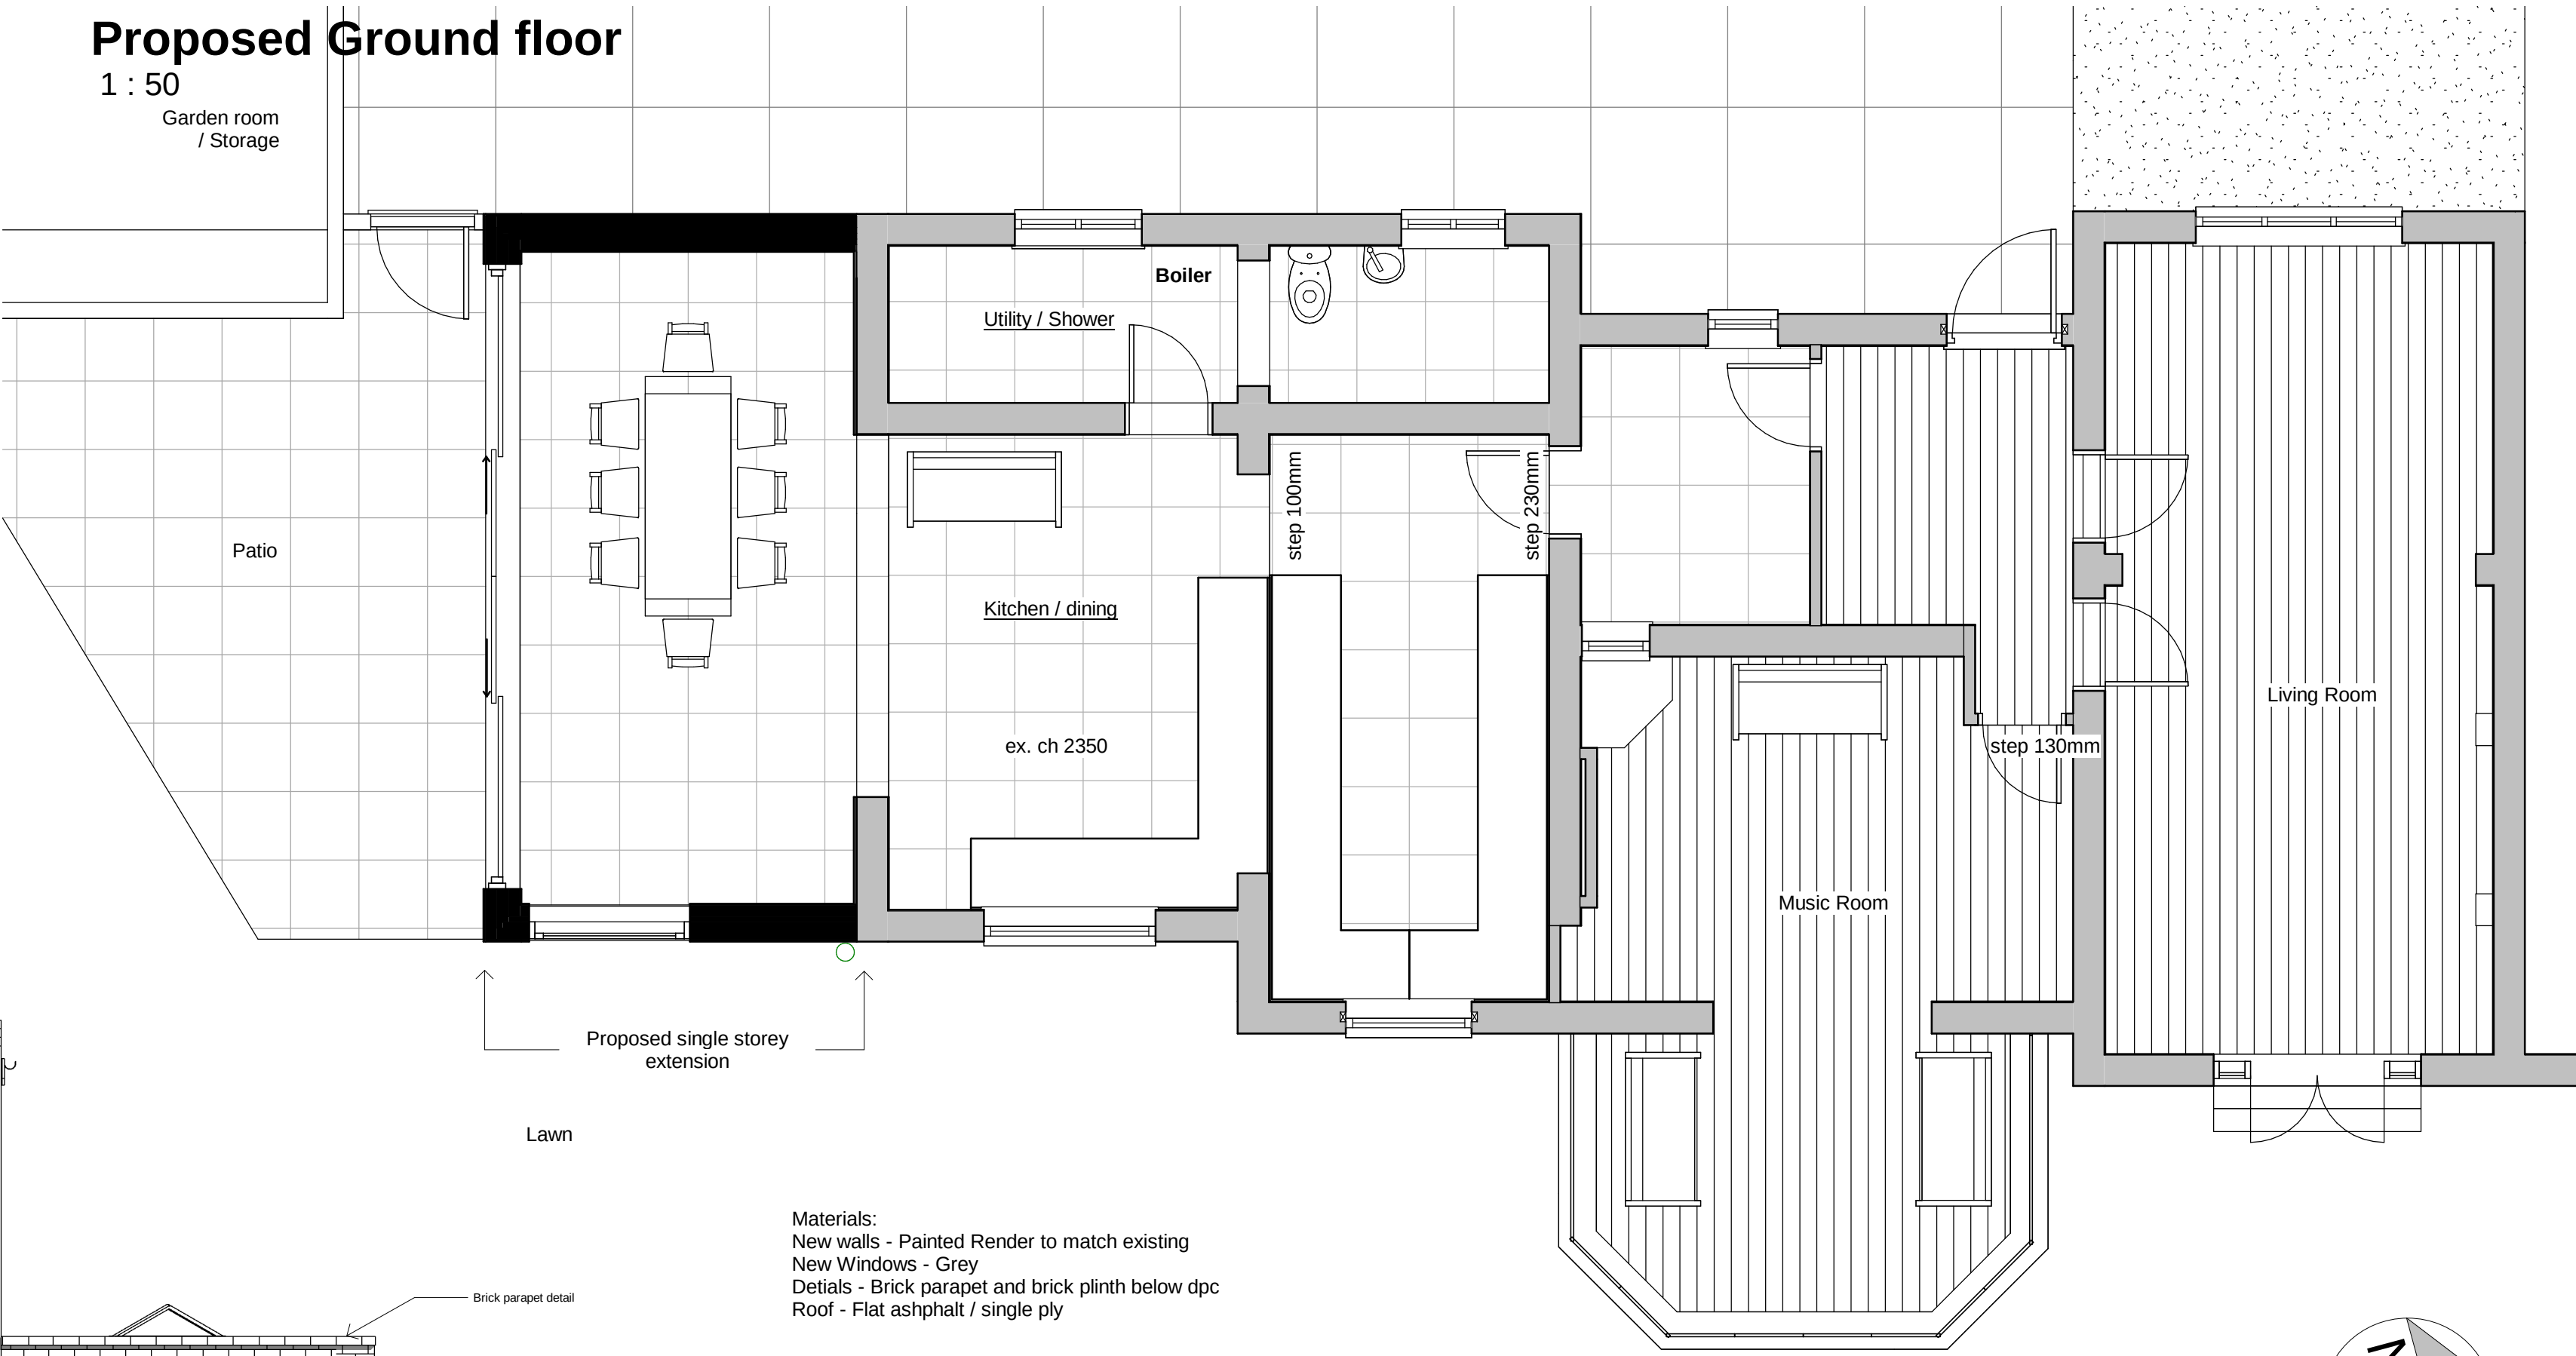

Materials:
New walls - Painted Render to match existing
New Windows - Grey
Details - Brick parapet and brick plinth below dpc
Roof - Flat asphalt / single ply




Proposed North West - Front Elevation
1 : 50

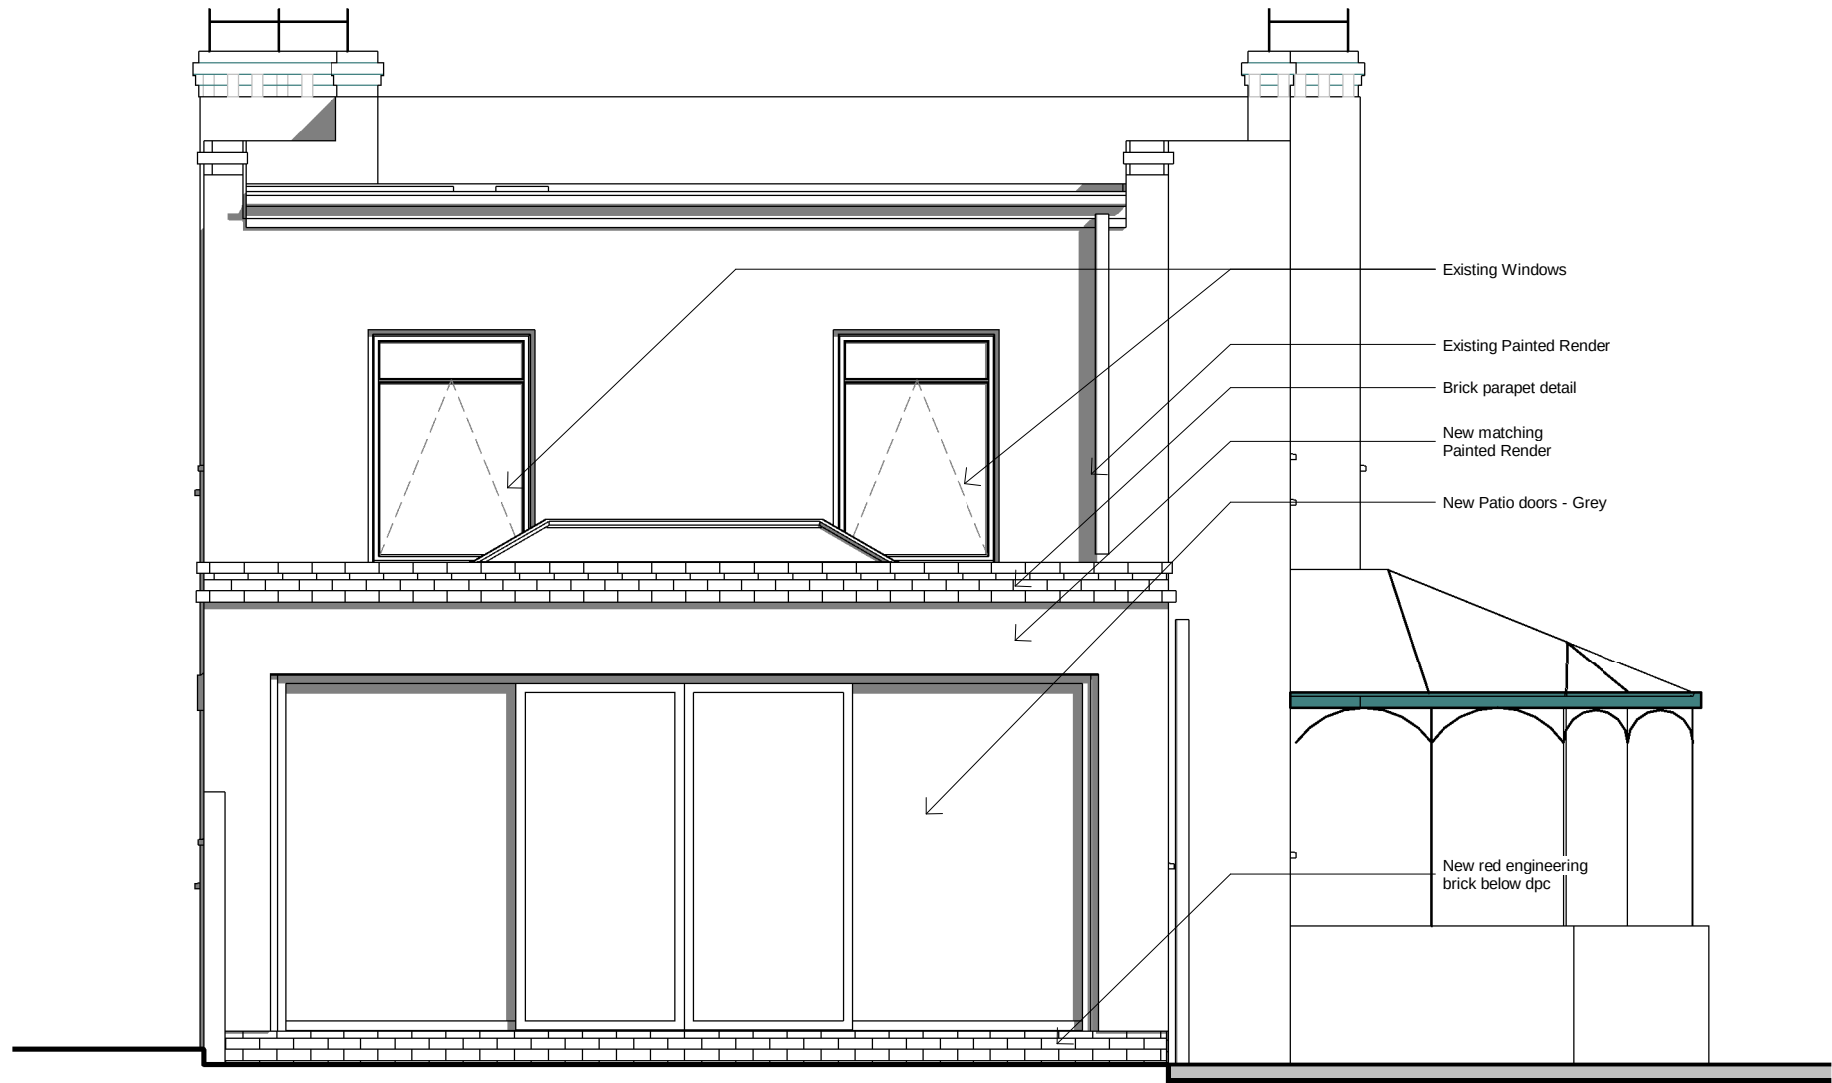

Proposed South West Elevation - Garden Elevation
1 : 50

The Birches, 2 Beaconsfield Road, Waterloooville

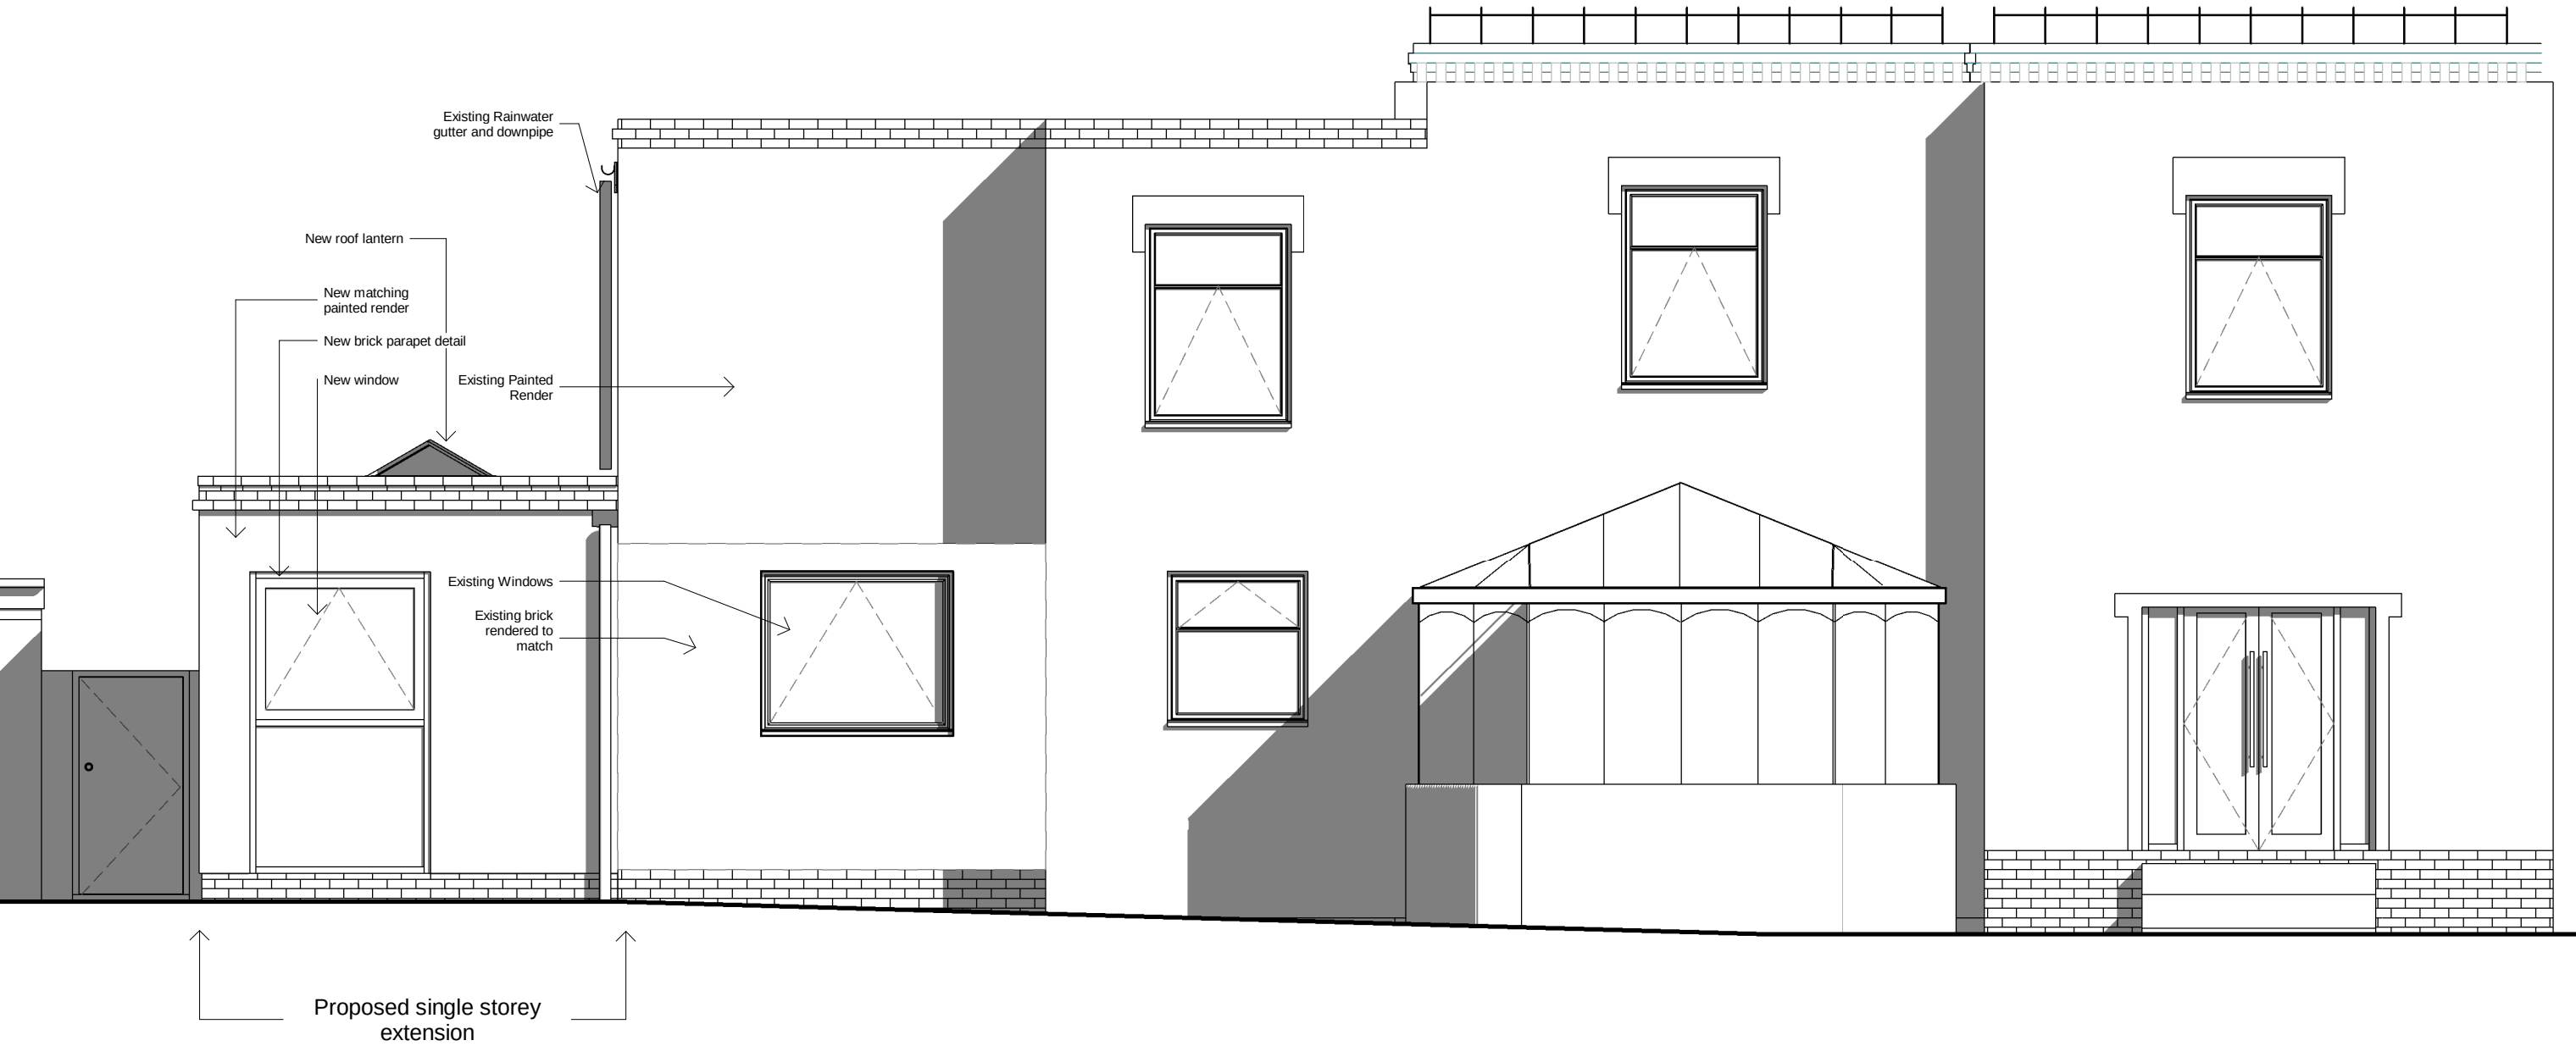

Proposed South East - Garden Elevation
1 : 50

