
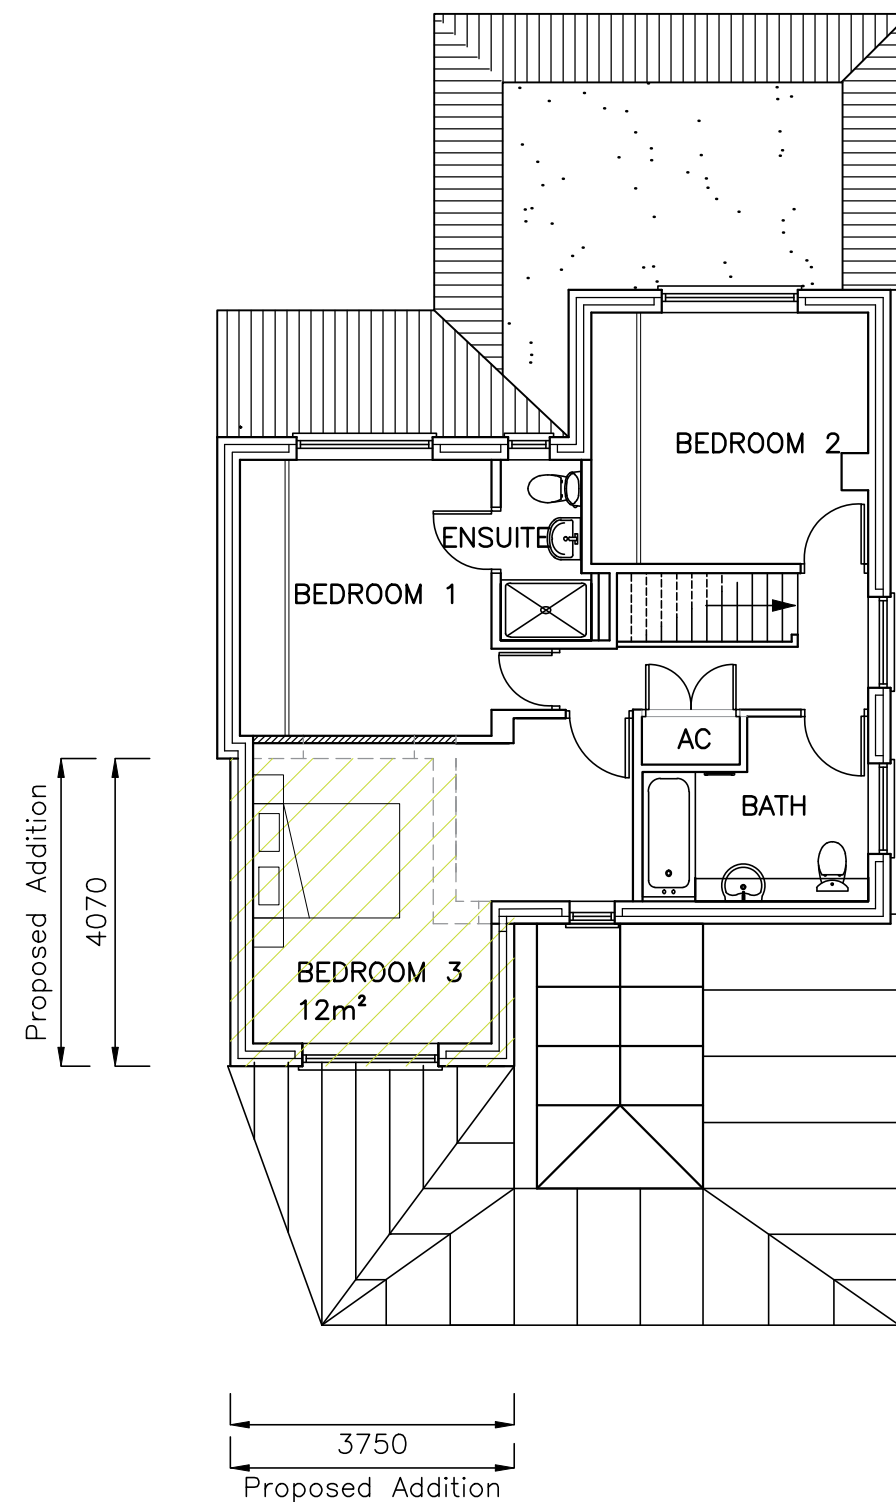


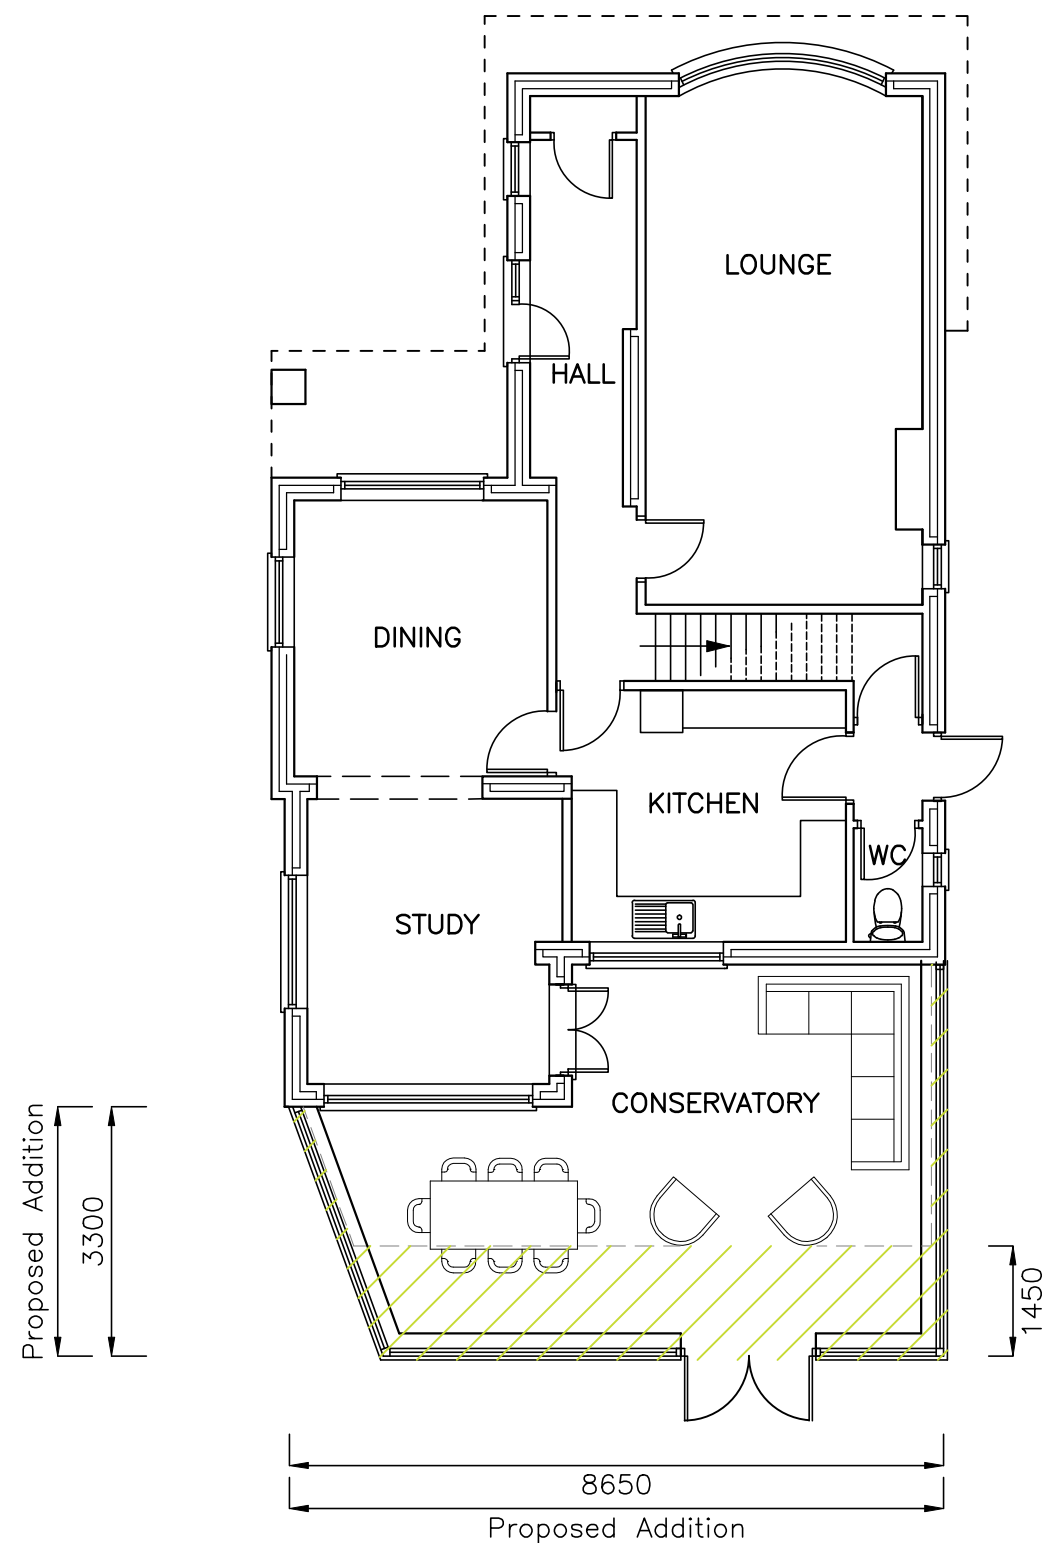

12 Havant Road,  
Hayling Island,  
Hants,  
PO11 0NZ

## PROPOSED PLANS

Revisions a) Lantern Revisions. 11/07/19 JGF  
b)  
c)  
d)

**CAD**

Critchley Architecture And Design  
Contact: 02392 474 919 | info@caad.online

The Old Brewery, 15E South Street, Havant, PO9 1BU



Scale A3 = 1:100  
Drawn MS/ BLB/ AJB  
Date 15/06/18

18057-401<sup>A</sup>

10m

20m

30m

40m