


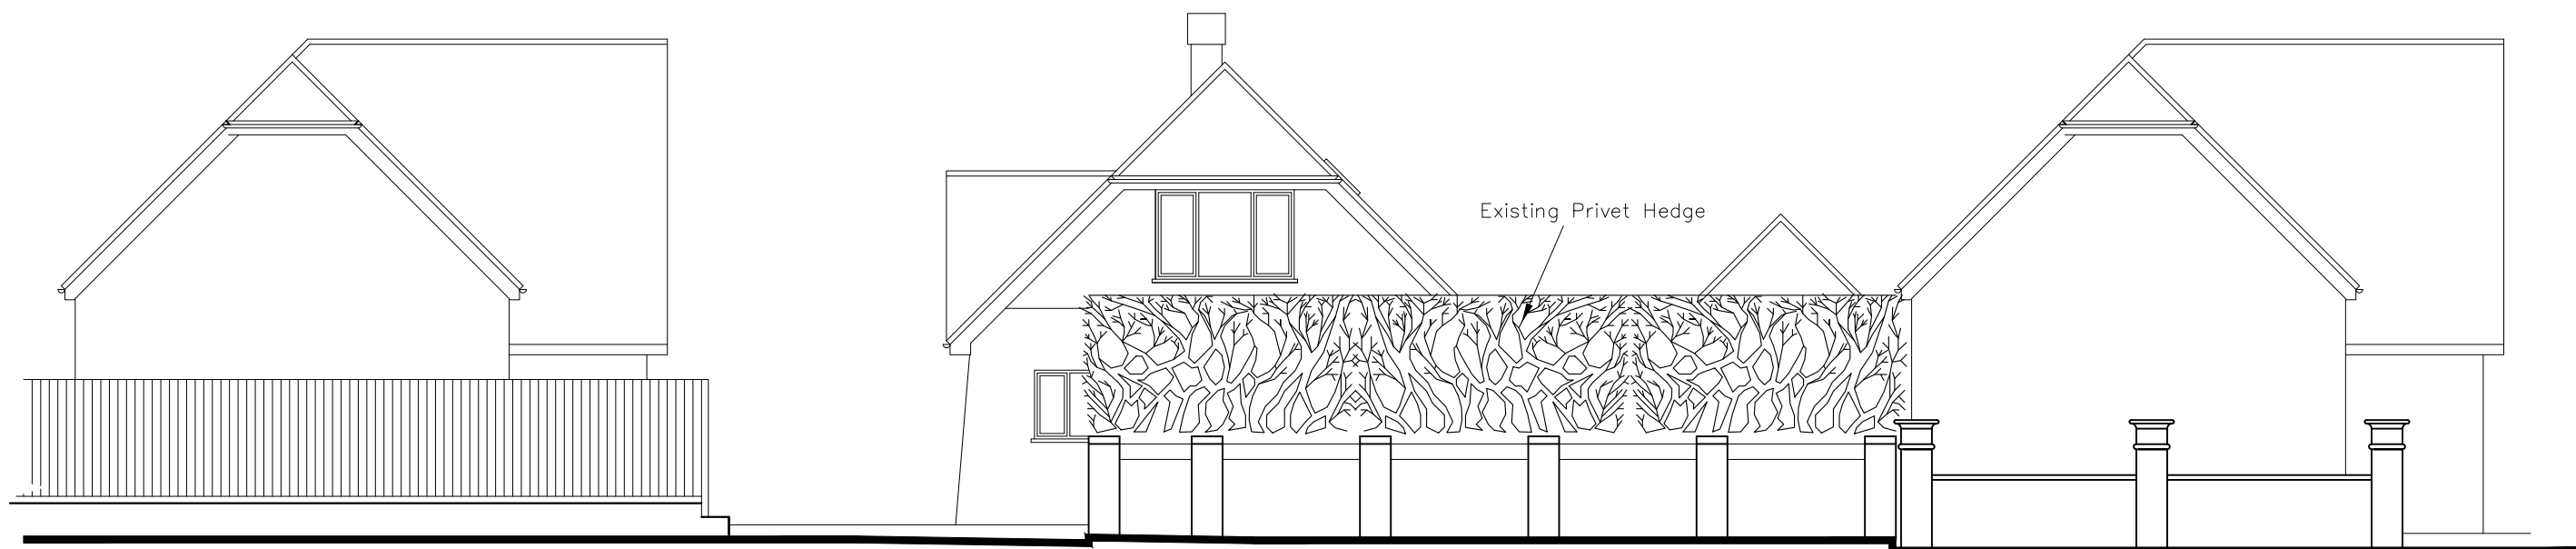

WEST EXISTING



WEST PROPOSED

CAD

Critchley Architecture And Design Ltd.
Contact: 02392 474 919 | info@caad.online

The Old Brewery, 15E South Street, Havant, PO9 1BU

STREET ELEVATIONS

Revisions
a) Client revisions/22.05.20/JHL
b) Planning revisions/17.09.20/JHL
c)
d)

33 Langstone Road
Havant
PO9 1RB

Scale A1=1:50, A3=1:100
Drawn JHL
Date 02/03/20

20002-503 ^B

10m

20m

30m

40m