




STREET SCENE D-D - 1:200



STREET SCENE E-E - 1:200

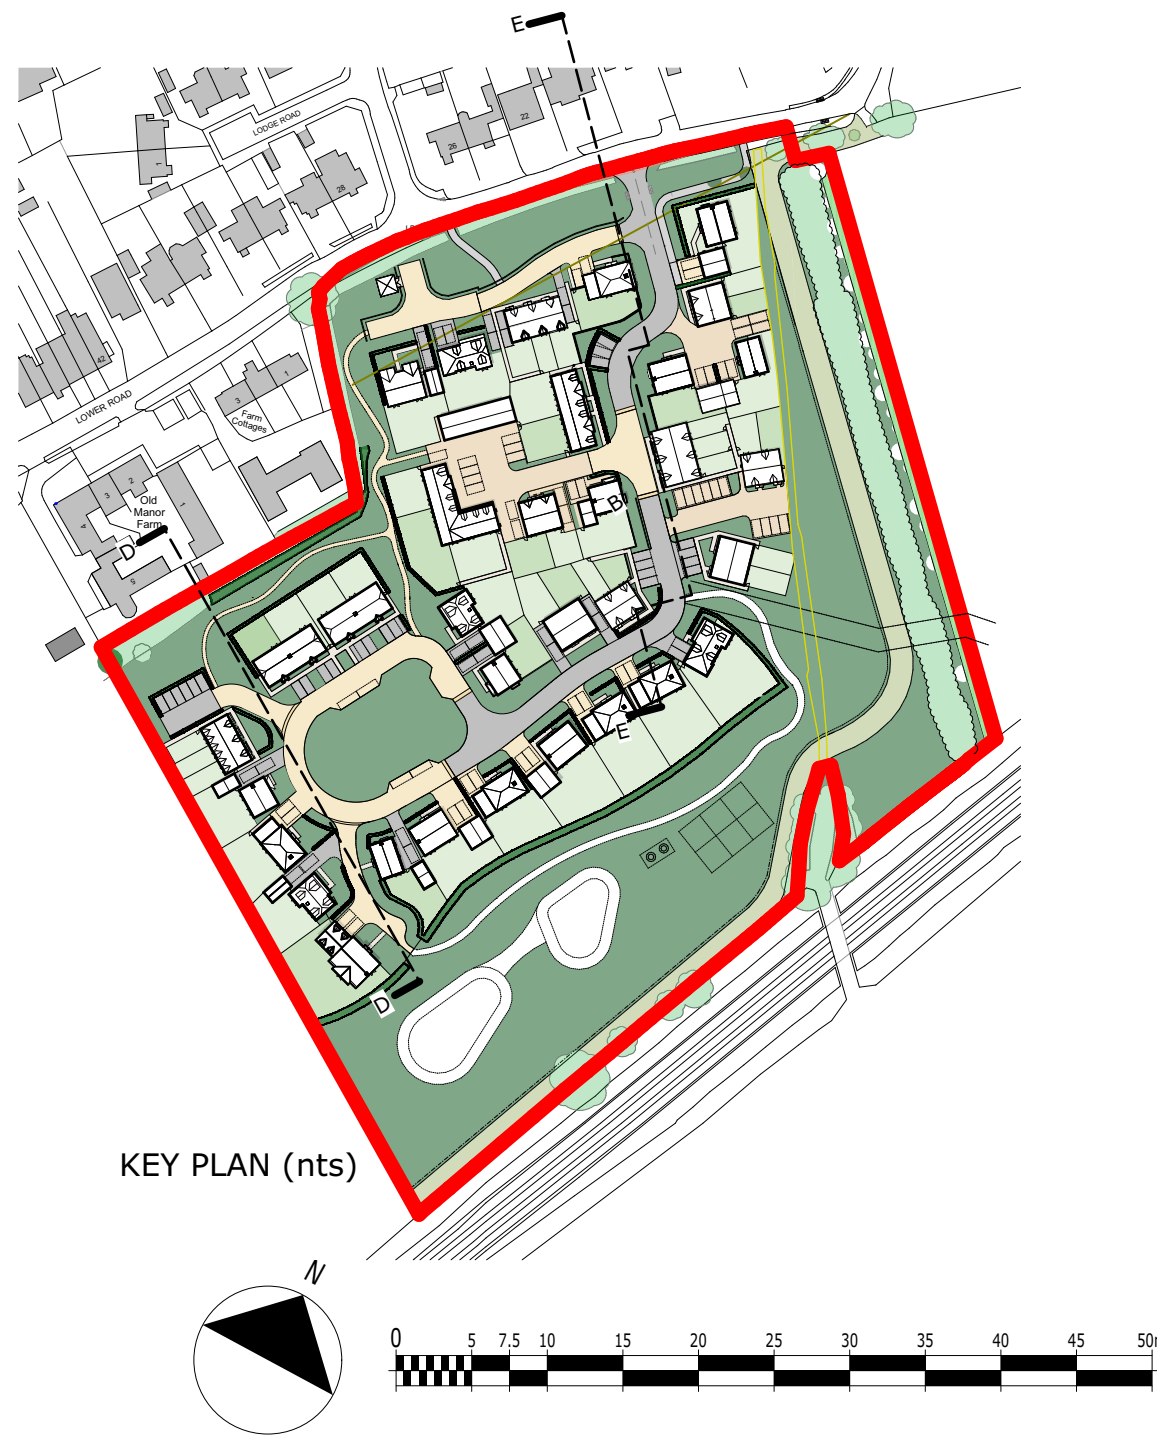

Revisions			
A-	Elevations updated to coordinate with house types	27/03/19	CWC/
B-	Elevations updated to coordinate with house types	09/09/19	IS/
C-	Street Scene updated.	21/10/20	IS/CK

Drawing Status
☐ Preliminary
☒ Planning
☐ Building Regulations
☐ Construction

Drawing Notes:
To be read in conjunction with HGP Architects Ltd
drawing nos. 17.043.100-101, 200-202, 204-223 &
226-227 inclusive

Client

Project Title	Manor Farm, Bedhampton
Document Title	Street Scenes sheet 2 of 2
Drawing Scale / Sheet Size	1/500@A1
Job No.	17.043

Date	June/2018
Drawn by / Checked by	CW/--
Signature	
Drawing Number / Revision	227 - C



Wickham Road, Fareham
Hampshire, PO16 7JH
01329 283235
email@hgp-architects.co.uk
www.hgp-architects.co.uk

HGP Architects Ltd.
Copyright Reserved.
Check dims. on site.