



Rev.	Date	Note	Author	Checked

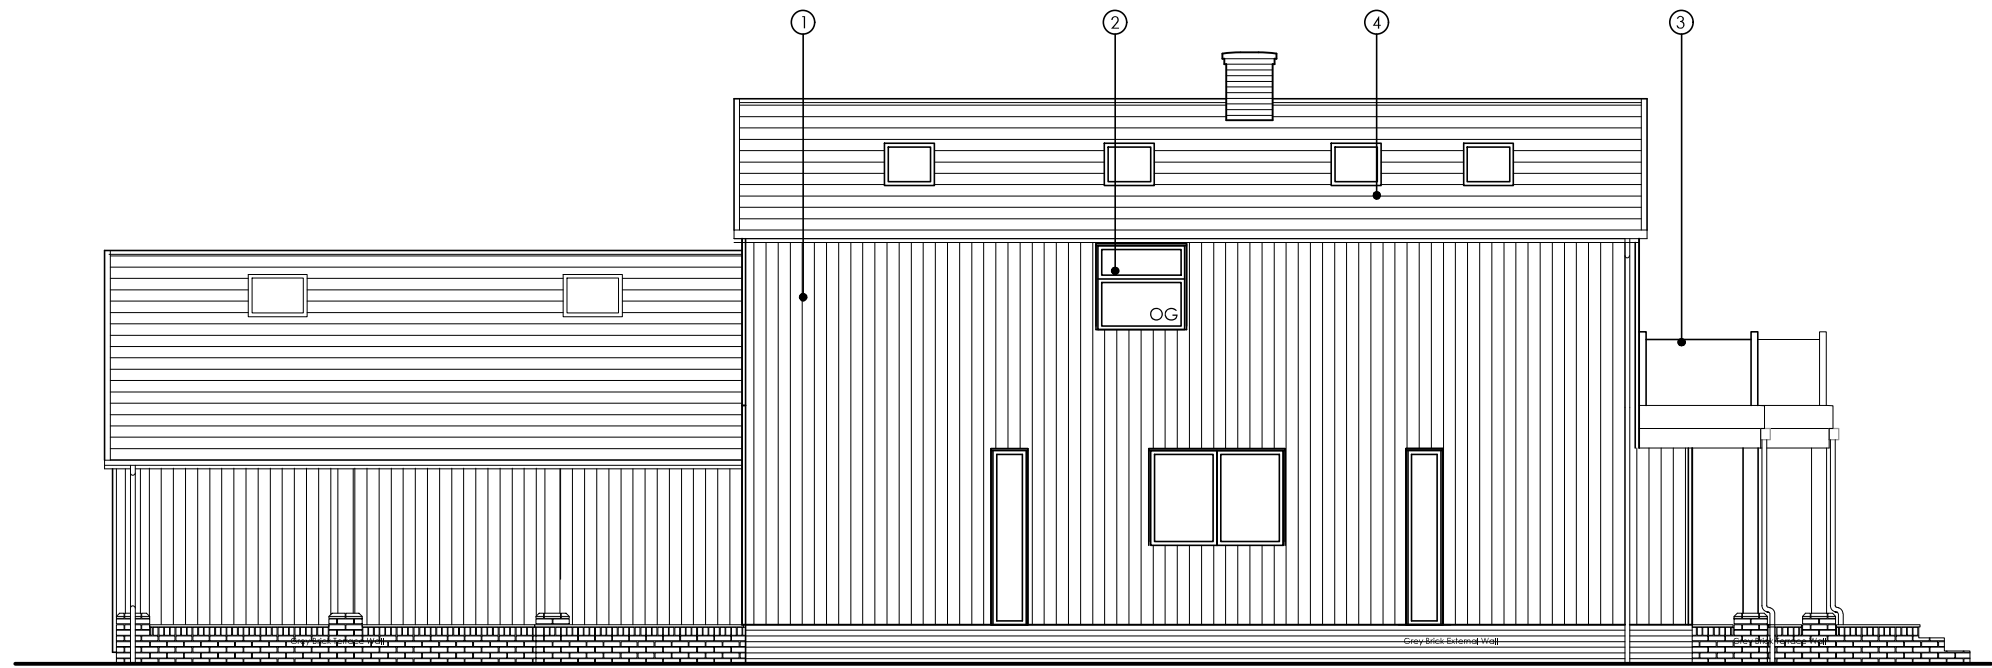

PROPOSED SIDE ELEVATION (West)

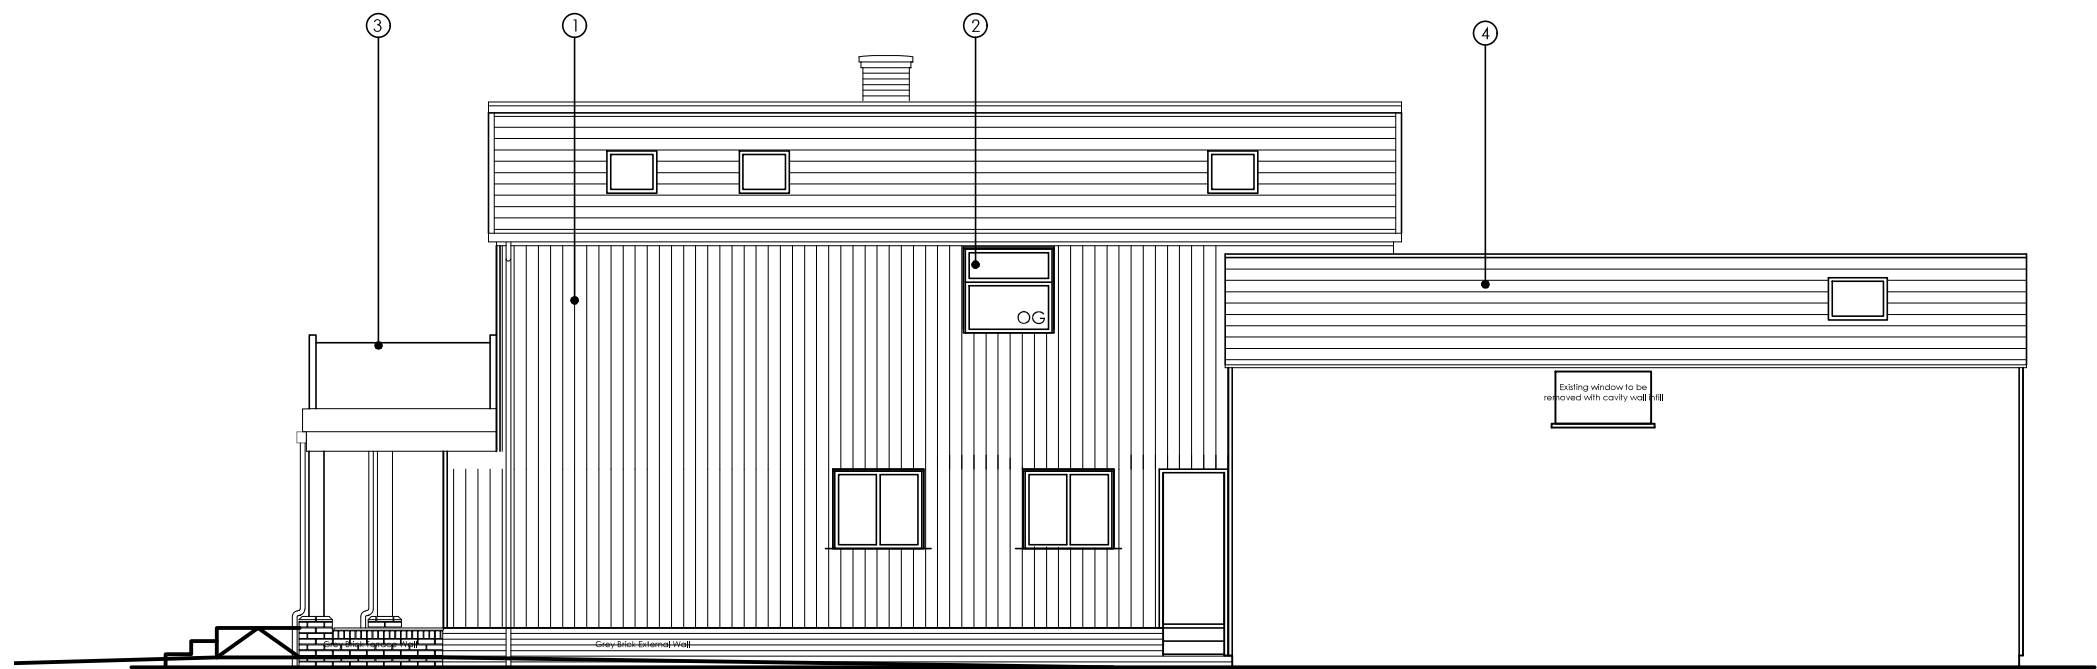

PROPOSED SIDE ELEVATION (East)

KEY

OG Obscured Glass

MATERIALS KEY

1. WEATHERBOARDING (Colour to be agreed via planning condition)
2. COMPOSITE GLAZING SYSTEMS
3. GLAZED BALUSTRADE
4. SLATE ROOF TILES

Project	REPLACEMENT DWELLING AT 10 WESTERN PARADE EMSWORTH PO10 7HS					Drawing	PROPOSED ELEVATIONS 2			
						Job-Dwg Number	18065-PL-509		Rev.	
Client	MR & MRS BROWN					JPA JAMES POTTER ASSOCIATES www.jpa.design JPA - PORTSMOUTH 117 Highland Road, Southsea, Portsmouth, PO4 9DD t. +44(0)2394 002 897				
Status	PLANNING									
Scale	1:100		Sheet Size A3							
Author	SOL	Checked	JP	Date	19/11/2020					