


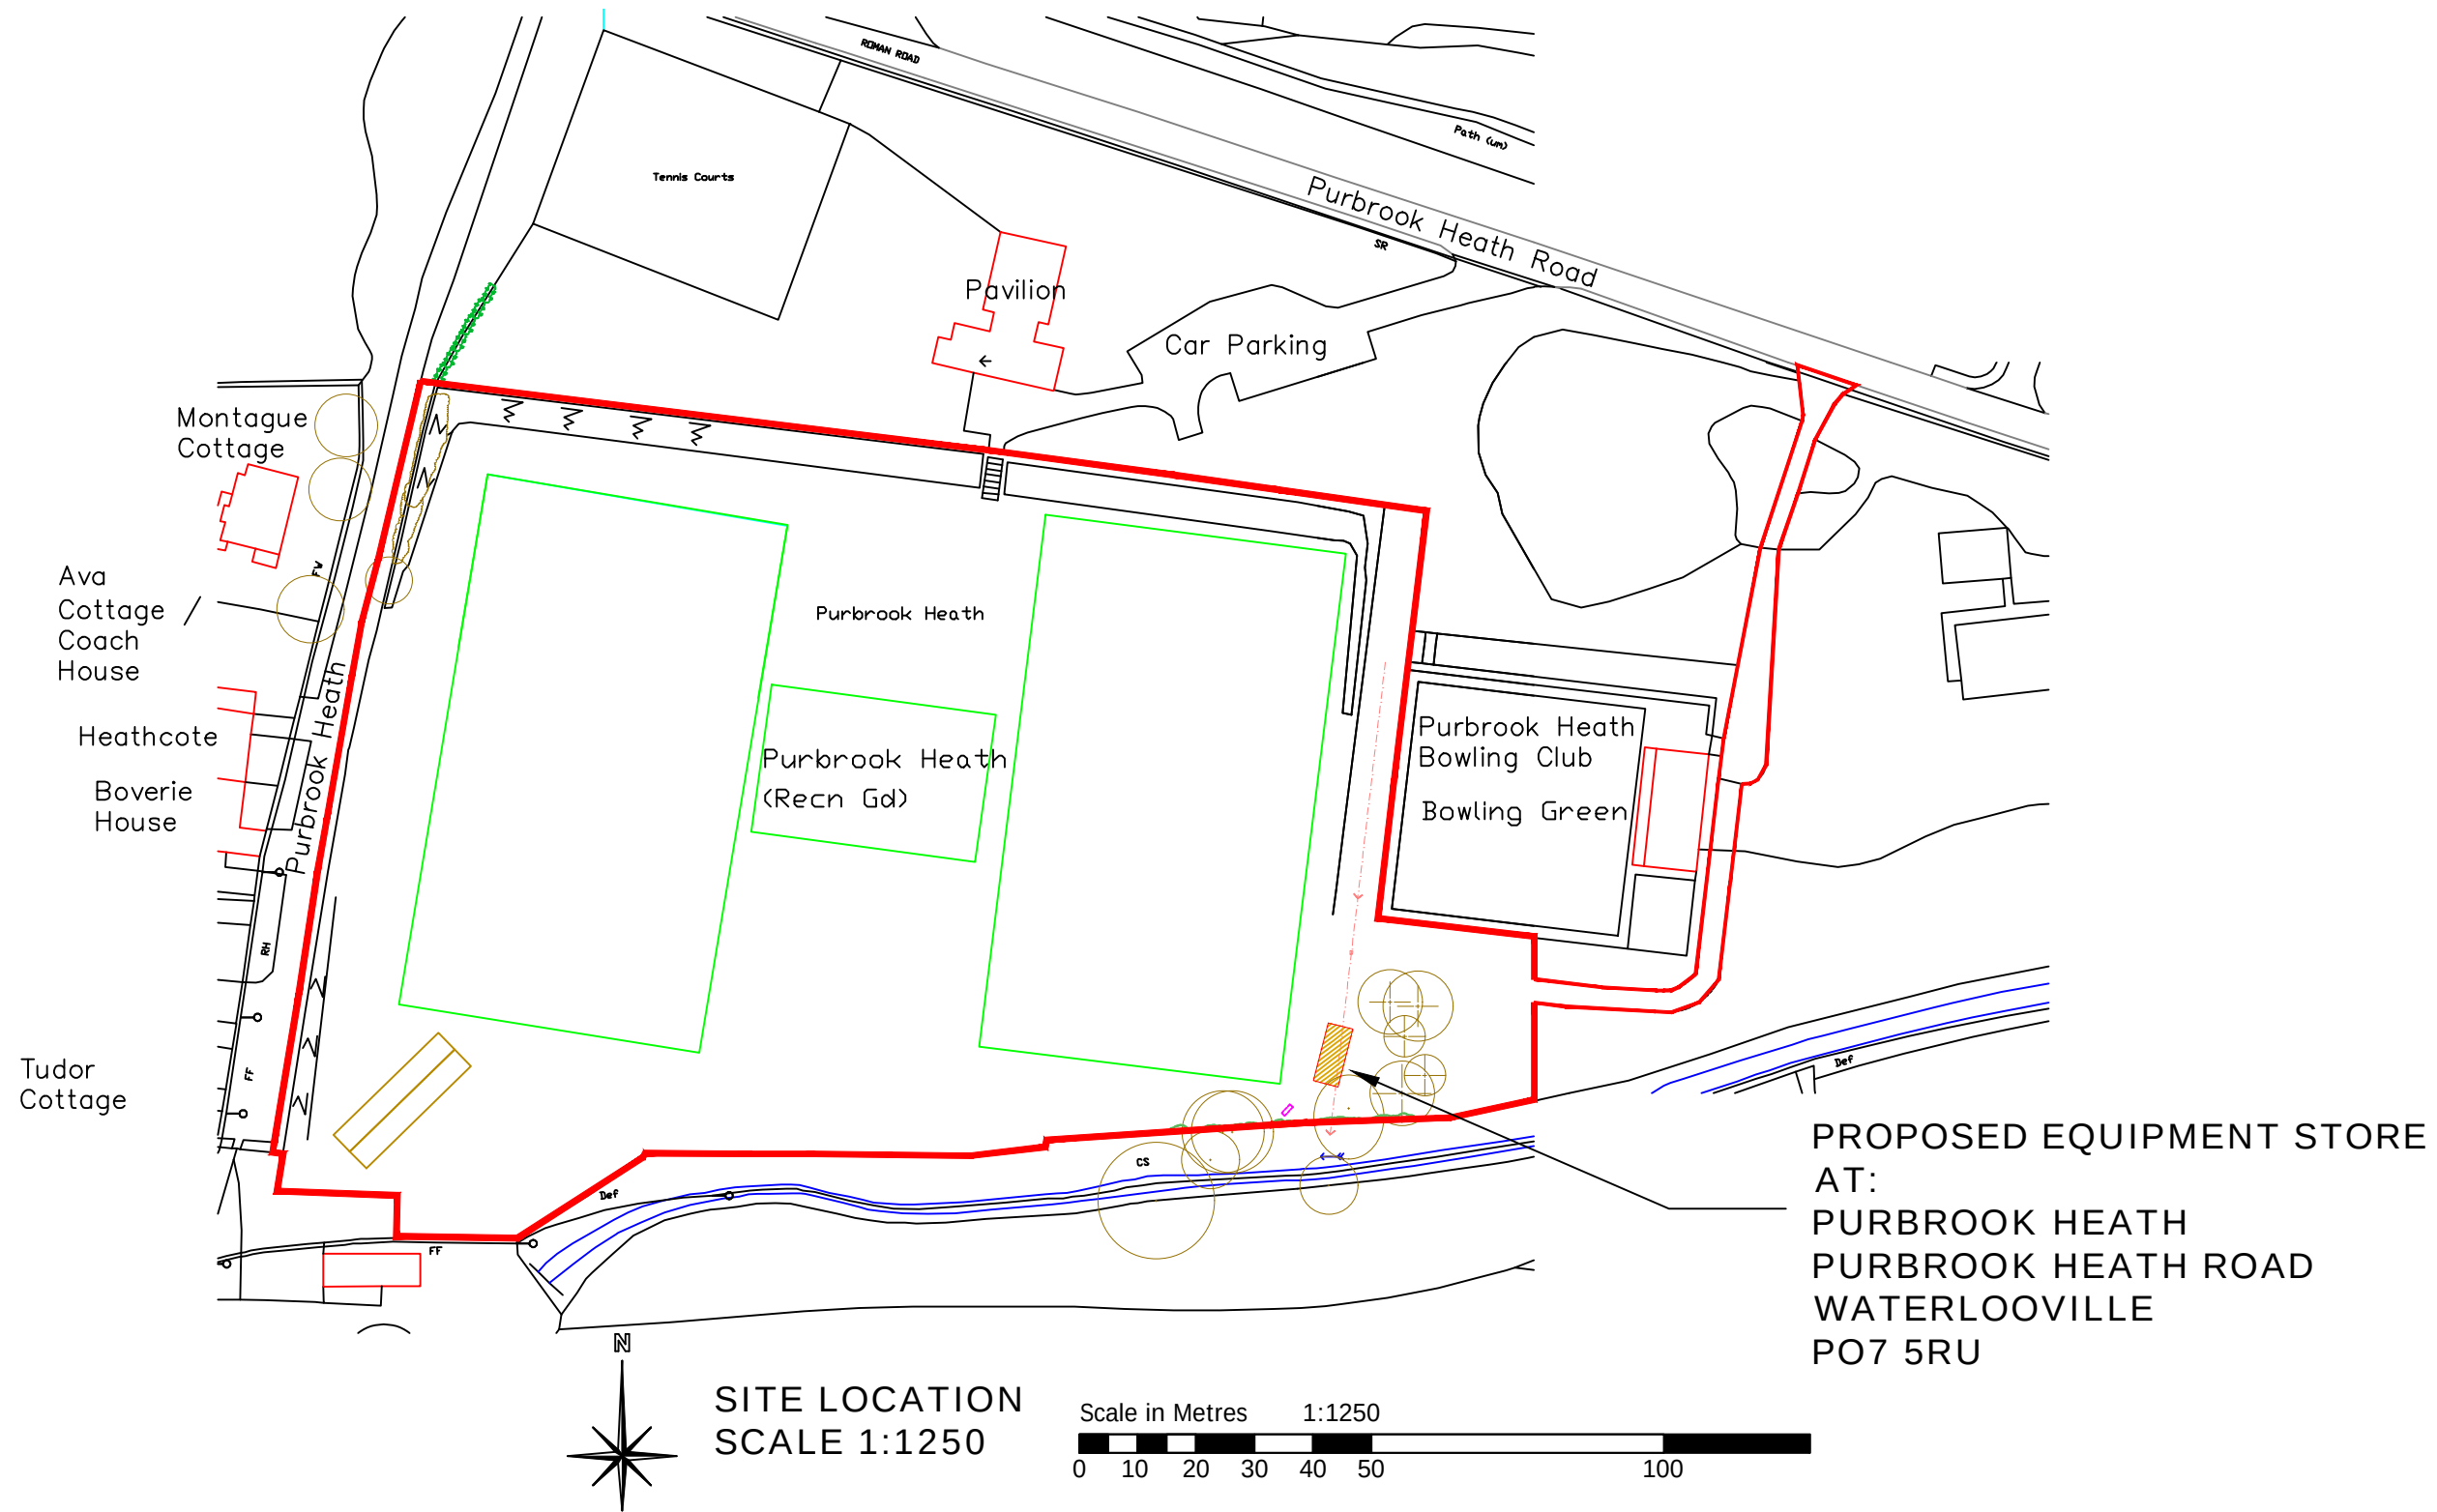

Notes: The design and construction of this project shall be in accordance with the current Building Regulations & NHBC Standards. These notes & drawings have been prepared solely for the purpose of Planning & Building Regulation approval. Do not scale from this drawing unless for Planning purposes. All dimensions to be checked on-site and any alterations to be approved by the Architect and/or client prior to any work commencing. <u>Ordnance Survey Licence No: 100047591</u> This drawing to be copyright and to be read in conjunction with all other drawings	Revisions: Rev A : Location plan amended, site section omitted, drawing number changed – 29/08/20 Rev B : Site area adjusted – 14/09/20 Rev C : Site boundary amended – 08/10/20 Rev D : Store position amended, sports pitches added – 27/04/21	Key:	<table><tr><td colspan="3">Drawing Details:</td></tr><tr><td colspan="3">PLANNING DRAWING</td></tr><tr><td colspan="3">Location Plan</td></tr><tr><td>Project No:</td><td>Drawing No:</td><td>Rev No:</td></tr><tr><td>939</td><td>5</td><td>D</td></tr><tr><td>Scale:</td><td>Drawn:</td><td>Date:</td></tr><tr><td>1:1250 @ A3</td><td>BWH</td><td>11/05/20</td></tr></table>	Drawing Details:			PLANNING DRAWING			Location Plan			Project No:	Drawing No:	Rev No:	939	5	D	Scale:	Drawn:	Date:	1:1250 @ A3	BWH	11/05/20	Client Name: Purbrook Cricket Club	Project Address: Purbrook Heath Purbrook Heath Road Waterlooville PO7 5RU	 BH ARCHITECTURE Ltd Heath Cottage Newlands Lane Purbrook Waterlooville Hants PO7 5SQ Tel: 023 9223 2322 Mob: 07747 771808 E-mail:bernard@bernardharding.com
Drawing Details:																											
PLANNING DRAWING																											
Location Plan																											
Project No:	Drawing No:	Rev No:																									
939	5	D																									
Scale:	Drawn:	Date:																									
1:1250 @ A3	BWH	11/05/20																									