



BARRATT
— HOMES —

SIGN PROPOSAL

Harbour Place

Havant Road, Bedhampton, Havant,
Hampshire, PO9 3LW

CLIENT APPROVAL

☐ APPROVED ☐ APPROVED with comments ☐ NOT APPROVED

Please 'X' the appropriate status and provide comments against each item as required.
Comments, text and a signature can be added using Adobe Acrobat or by hand on a printed
document. Final artwork will be setup on APPROVAL followed by manufacture sign off.

SIGNED BY:

Brand Overview

Logo

Stacked/Primary:



Linear/Secondary:



Clear Space

Standard:



Typeface

Primary:

Dinot	
Regular*	ABCDEFGHIJKLMNOPQRSTUVWXYZ
Medium	abcdefghijklmnopqrstuvwxyz 1234567890
Bold	.,;:’?!#~£\$€&%@(){}<>^\\ _-+=÷/*

*Shown in example.

Colour Palette

Primary:

BH Grey

Pantone: N/A
CMYK: 10/0/0/72
Vinyl: Digitally Printed Matt

BH Green

Pantone: N/A
CMYK: 36/0/88/0

BH Red

Pantone: N/A
CMYK: 15/100/100/0

White

Pantone: White C
CMYK: 0/0/0/0
RGB: 255/255/255

Language

Specification:

BSK: Bespoke
CA1: Critical Action point 1
CSK: Countersunk
C/W: Complete with
DTM: Direct to media
LAM: Laminate
N/A: Not applicable
SUP: Superseded
TBC: (missing info) to be confirmed
TBD: (yet) to be determined

Measurements:

CL: Centerline
EQ: Equal
FFL: Finished floor level
NOM: Nominal
O/A: Overall
R00mm: Radius
TOL: Tolerance
±00mm: Tolerance range
~00mm: Approximate
Ø00mm: Diameter
(+00mm AR): All-round bleed amount
(+00mm L,R,T,B): Bleed edge amount
00°: Degree
00cd/m²: Candela per square metre
00lm: Lumens
00K: Colour temperature (kelvin)

Surfaces:

S/S: Single Sided
D/S: Double Sided
T/S: Tri Sided
FA: Face applied (first surface)
RA: Reverse applied (second surface)
←👁: Viewing angle

Colour:

PMS: Pantone matching system
RAL: RAL colour system (UK paint)
MP: Matthew's Paint (US paint)


Sign ID:

E.01: External item 1
I.01: Internal item 1
I.GF.01: Internal (with floor indicator)
X.01: Out of Scope item 1
FL.FIL.WHT.X: Product/Illumination/Colour/Size

Sign Inventory

EXTERNAL SIGNS

SIGN	QTY / REF / DESCRIPTION
E.01	2no. D/S MSM
E.02	10no. Sets of Flags & Flag Poles
E.03	1no. D/S SSM
E.04	2no. D/S SSS
E.05	4no. D/S SSS
E.06	1no. Set of Gable End Letters
E.07	2no. House Plaques
E.08	1no. Fascia Sign
E.09	1no. Window Manifestations & Opening Hours
E.10	1no. Sales Clock
E.11	1no. Post Box & Brochure Holder
E.12	1no. D/S Pavement Sign

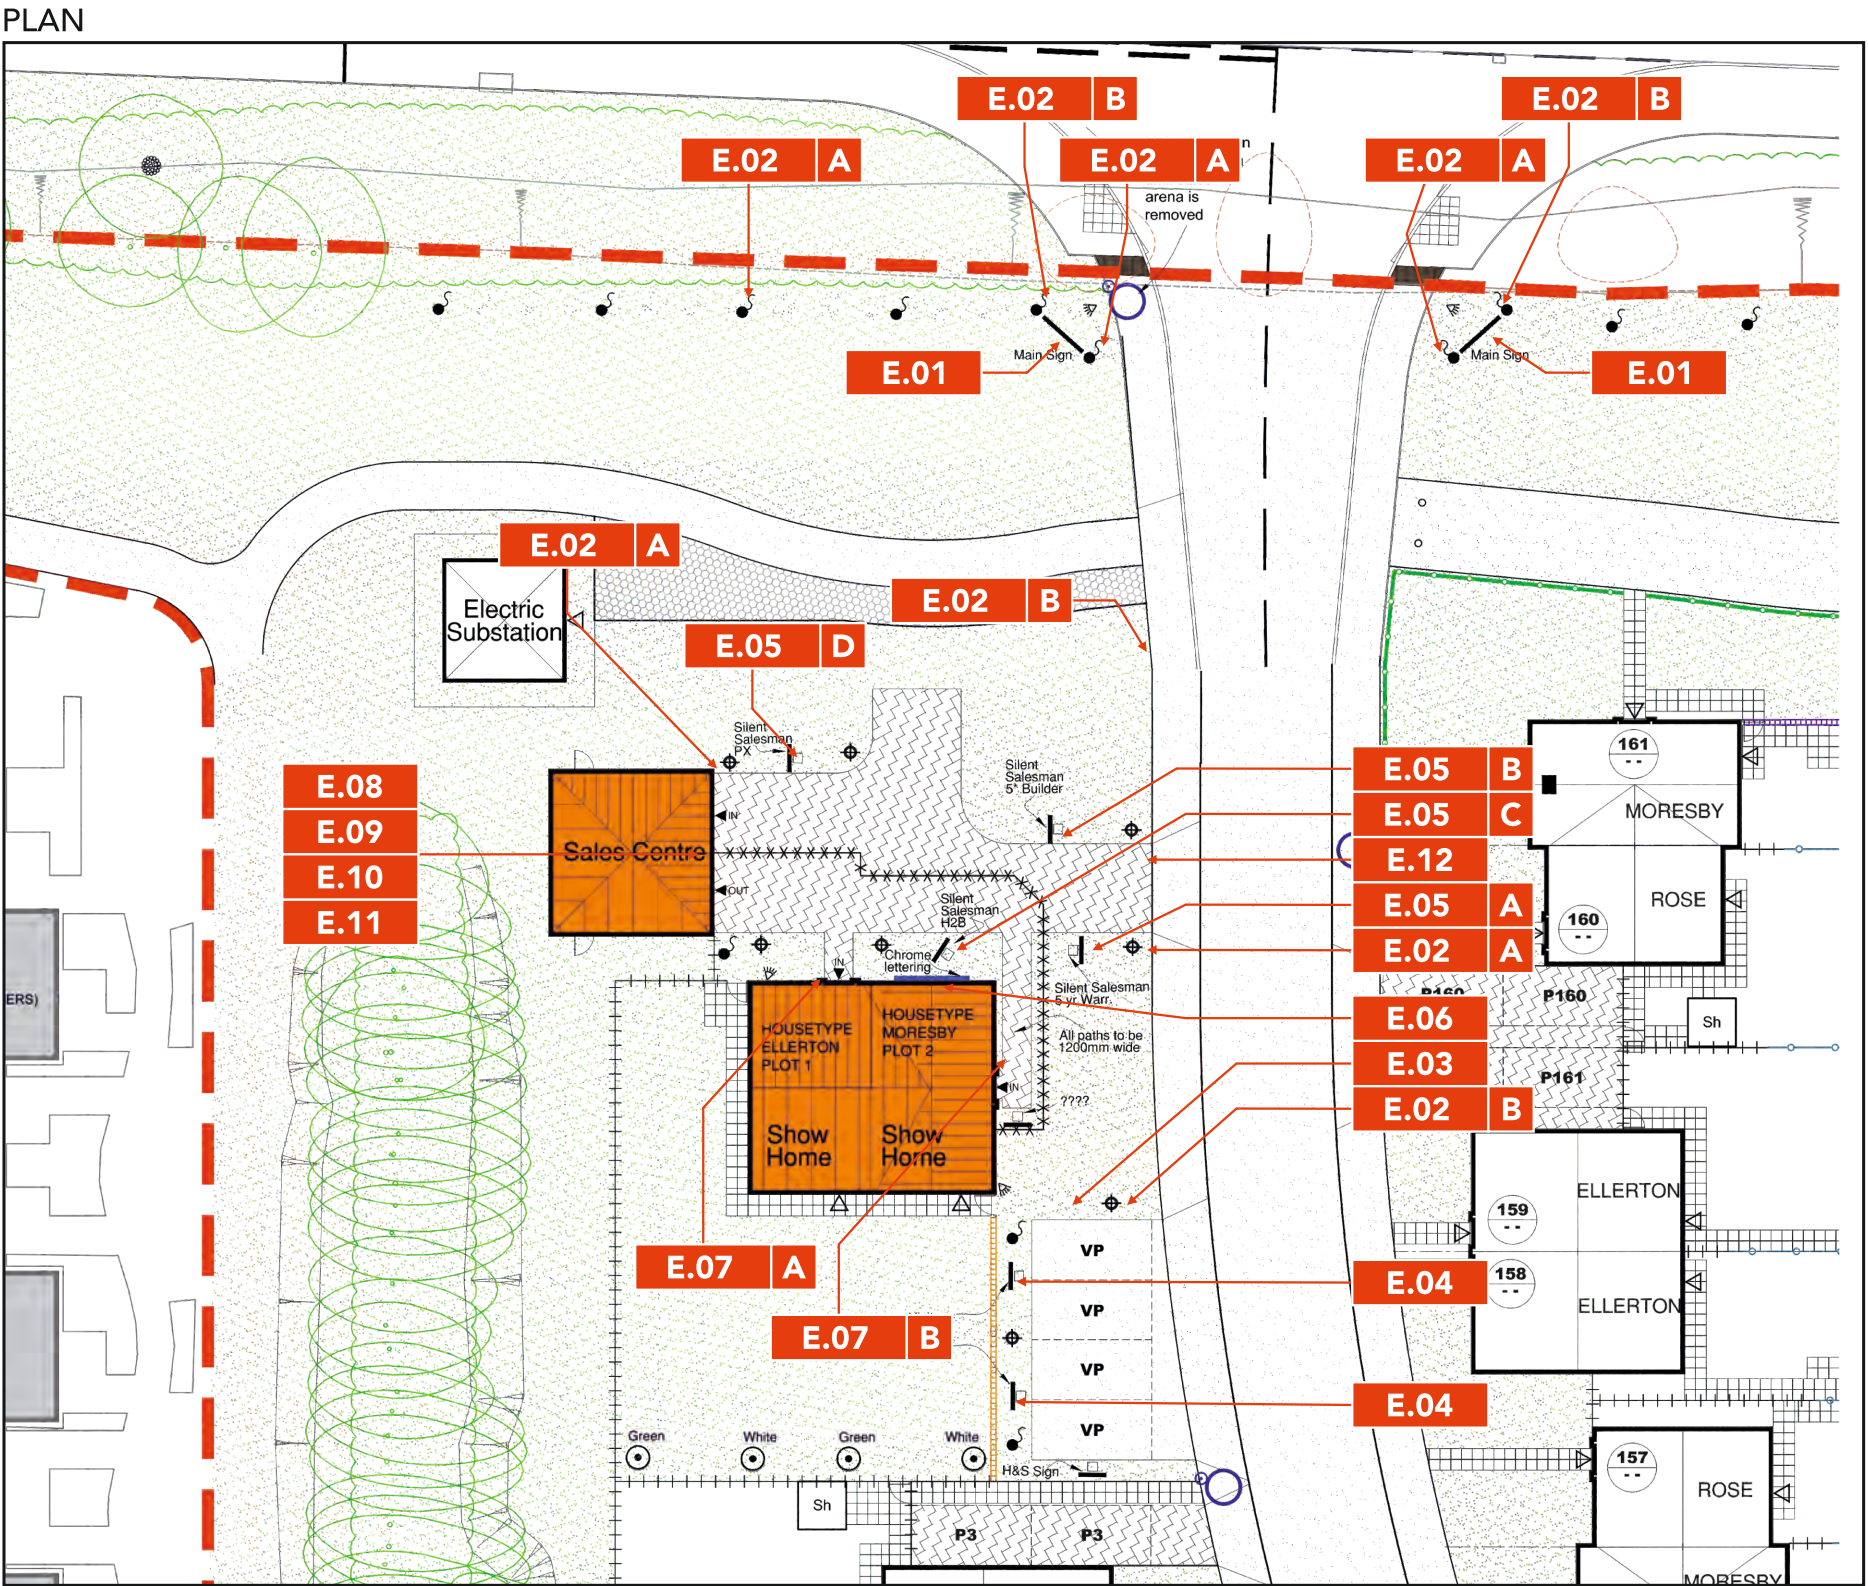

PEARCE SIGNS
BRINGING THE WORLD'S BRANDS TO LIFE

CLIENT Barratt Homes	DWG BY R.B
SITE ADDRESS Harbour Place	DATE 28.04.20
Havant Road, Bedhampton, Havant, Hampshire, PO9 3LW	DWG No. 007612

REV	DATE	BY	DESCRIPTION
01	20.01.21	A.A	Updated site plan
-	-	-	-
-	-	-	-
-	-	-	-
-	-	-	-

© THIS DRAWING/DESIGN IS THE PROPERTY OF PEARCE SIGNS LTD. IT IS TO BE USED BETWEEN THEMSELVES AND THE CLIENT AND ANY REPRODUCTION WITHOUT WRITTEN PERMISSION IS STRICTLY PROHIBITED.


ALL DIMENSIONS ARE IN MILLIMETRES (mm) AND WITHIN ± 3mm UNLESS OTHERWISE SPECIFIED. ALL WRITTEN SIZES ARE SHOWN AS WIDTH x HEIGHT x DEPTH (WxHxD) AND ARE SCALED @ A3. DO NOT SCALE FROM DRAWING.

ALL COLOURS (ON SCREEN OR PRINTED) ARE INDICATIVE AND MAY NOT BE AN EXACT MATCH OF THE FINAL PRODUCT COLOUR.

ALL CONSTRUCTION RELATED PRODUCTS ARE TO QUALITY REQUIREMENT EN 1090 EXC 2 AND ISO 5817 LEVEL C. ALL FILLET WELDS WILL BE A MINIMUM LEG LENGTH OF 5MM UNLESS OTHERWISE SPECIFIED BY A WELDING SYMBOL IN ACCORDANCE WITH EN 22553.



- (CA1) _

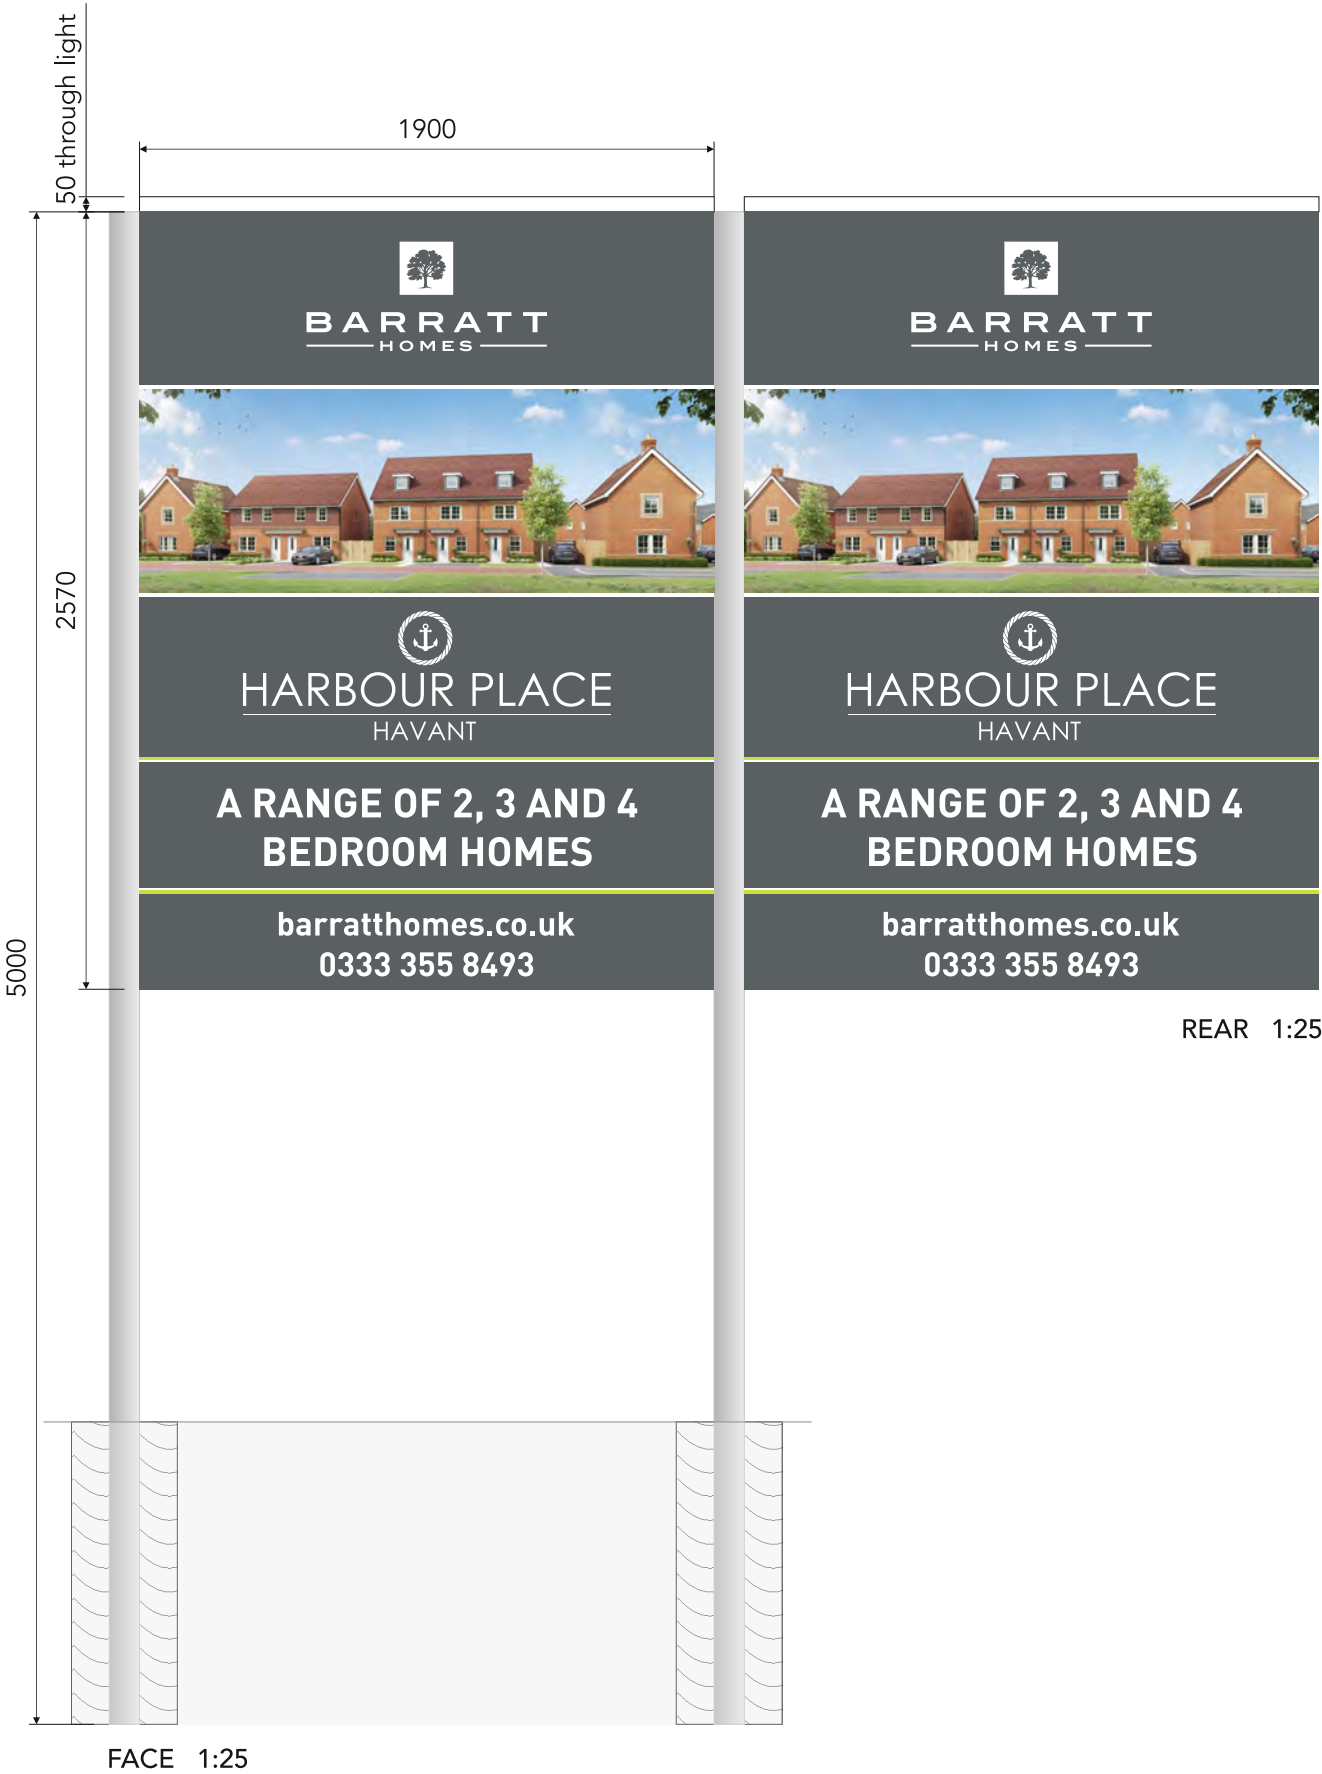

SPECIFICATION

- 1

PANELS to be a 35mm deep folded aluminium tray, wrapped with digitally printed vinyl graphic, C/W with gloss laminate. Back panel to be 3mm ACM panel, faced with DTM print and gloss laminate.
- 2

POSTS to be 2no. 5000mm long x Ø100mm silver powder coated aluminium posts. Supplied with caps
- 3

ILLUMINATION to be externally illuminated via supplied Ø50mm LED trough light, finished White (RAL 9016 satin).
- 4

FIXING METHOD posts to be instated into the ground using postcrete, at a depth of 1000mm (leaving on overall height of 4000mm above ground).

Tray fixed between posts through the side returns using screw fixings suitable for site conditions / requirements. Tray to include 3no. horizontal lengths of 25x50mm aluminium box section bonded to the inside and faced with D/S VHB tape for securing rear ACM panel.

Rear of ACM panel to include 2no 25x25mm aluminium angles to the rear vertically along the side edges, in order to bond snuggly inside the tray, all done with D/S VHB tape.



NOTES:

- 2no. identical signs, 1no to be instated either side of the entrance road.

CLIENT Barratt Homes	DWG BY R.B	REV 01	DATE 20.01.21	BY A.A	DESCRIPTION Amended artwork
	SITE ADDRESS Harbour Place	DATE 28.04.20	-	-	-
	Havant Road, Bedhampton, Havant, Hampshire, PO9 3LW	DWG No. 007612	-	-	-
			-	-	-



- (CA1) _

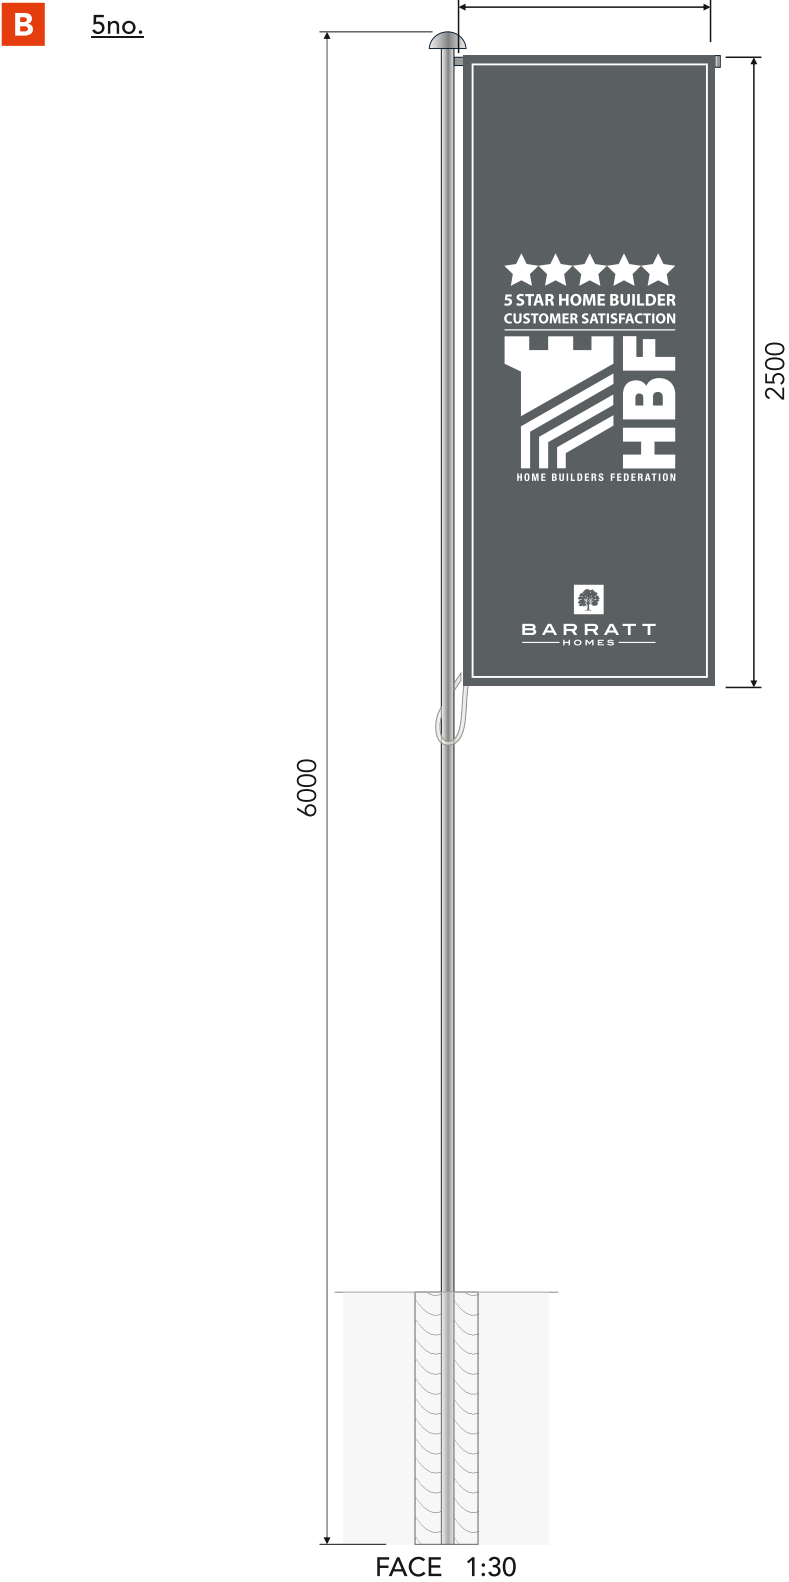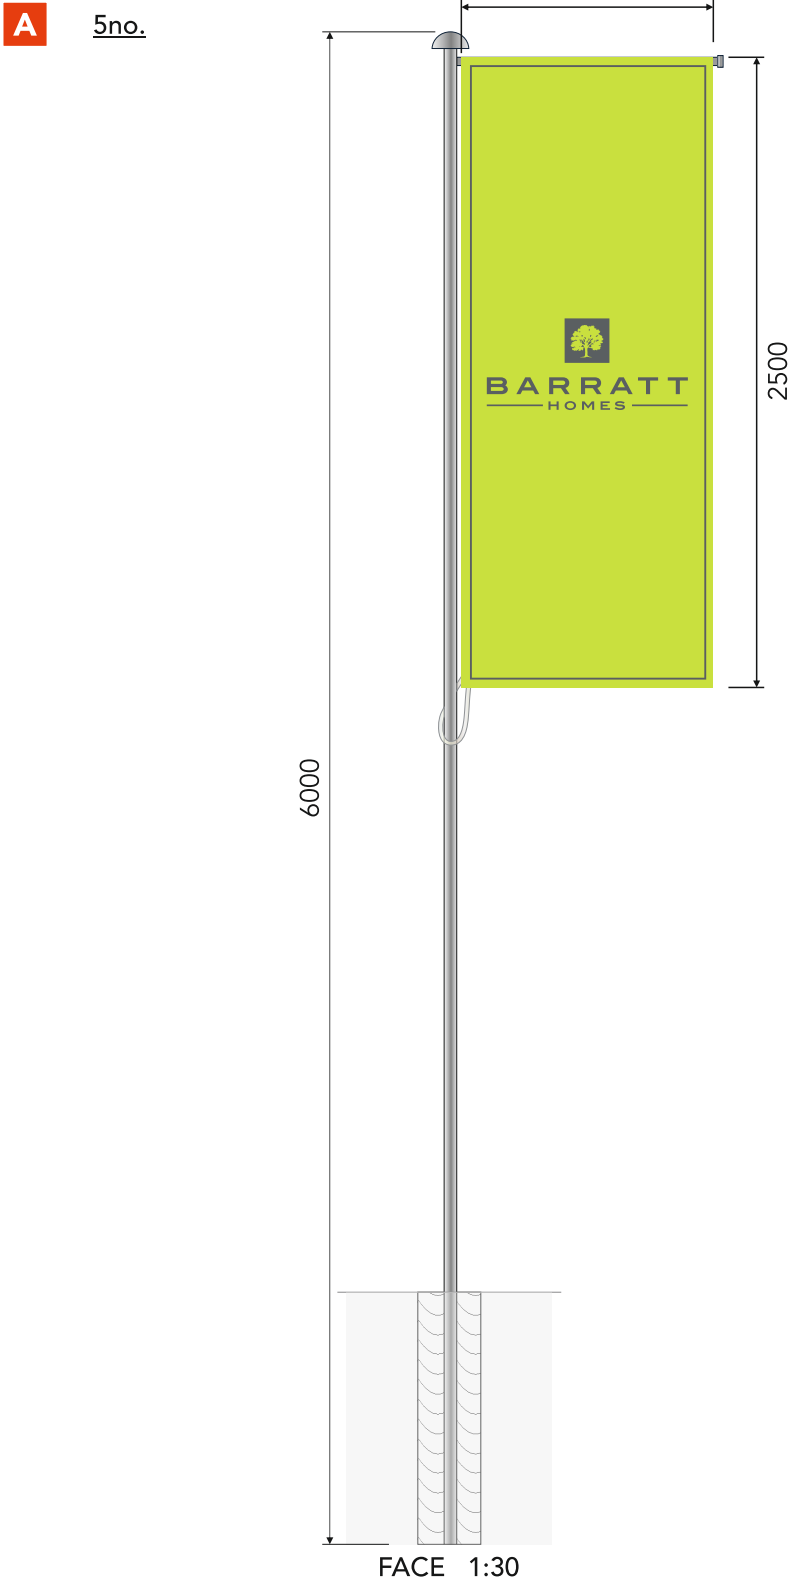

SPECIFICATION

- 1
- 2
- FLAGS to be digitally printed onto standard flag material.
- FIXING METHOD each flag supplied with suitable 6000mm long pole, which is to be instated into the ground using postcrete, at a depth of 1000mm (leaving on overall height of 5000mm above ground).

NOTES:

-

CLIENT	Barratt Homes
SITE ADDRESS	Harbour Place
	Havant Road, Bedhampton, Havant, Hampshire, PO9 3LW

REV	DATE	BY	DESCRIPTION
01	20.01.21	A.A	Amended artwork
-	-	-	-
-	-	-	-
-	-	-	-
-	-	-	-
-	-	-	-
-	-	-	-

DWG BY	R.B
DATE	28.04.20
DWG No.	007612



- (CA1) _



SPECIFICATION

- 1
- PANELS to be a 35mm deep folded aluminium tray, wrapped with digitally printed vinyl graphic, C/W with gloss laminate. Back panel to be 3mm ACM panel, faced with DTM print and gloss laminate.
- 2
- POSTS to be 2no. 2500mm long x Ø75mm silver powder coated aluminium posts. Supplied with caps
- 3
- ILLUMINATION to be externally illuminated via supplied Ø50mm LED trough light, finished White (RAL 9016 satin).
- 4
- FIXING METHOD** posts to be instated into the ground using postcrete, at a depth of 600mm (leaving on overall height of 1900mm above ground).

Tray fixed between posts through the side returns using screw fixings suitable for site conditions / requirements. Rear of ACM panel to include small sections of 25x25mm aluminium angle around the edges, in order to bond snugly inside the front tray, all done with D/S VHB tape.

NOTES:

-



CLIENT	Barratt Homes
SITE ADDRESS	Harbour Place
	Havant Road, Bedhampton, Havant, Hampshire, PO9 3LW

DWG BY	REV	DATE	BY	DESCRIPTION
R.B	01	20.01.21	A.A	-
DATE	-	-	-	-
	-	-	-	-
DWG No.	-	-	-	-
007612	-	-	-	-



- (CA1) _


SPECIFICATION

- 1
- PANELS to be a 35mm deep folded aluminium tray, wrapped with digitally printed vinyl graphic, C/W with gloss laminate. Back panel to be 3mm ACM panel, faced with DTM print and gloss laminate.
- 2
- POSTS to be 2no. 1800mm long x Ø50mm silver powder coated aluminium posts. Supplied with caps
- 3
- ILLUMINATION to be externally illuminated via supplied Ø50mm LED trough light, finished White (RAL 9016 satin).
- 4
- FIXING METHOD posts to be instated into the ground using postcrete, at a depth of 500mm (leaving on overall height of 1300mm above ground).

Tray fixed between posts through the side returns using screw fixings suitable for site conditions / requirements. Rear of ACM panel to include small sections of 25x25mm aluminium angle around the edges, in order to bond snugly inside the front tray, all done with D/S VHB tape.

NOTES:

- 2no. identical signs, 1no to be instated either end of the visitor car park.

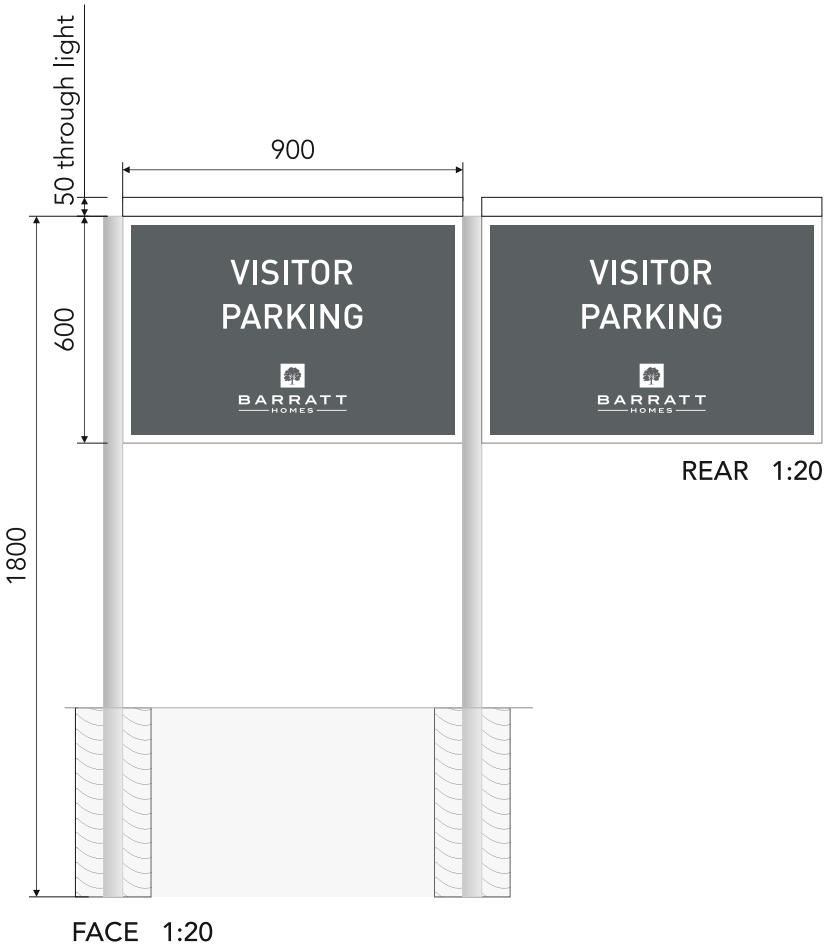

PEARCE SIGNS

BRINGING THE WORLD'S BRANDS TO LIFE

CLIENT
Barratt Homes

SITE ADDRESS
Harbour Place

Havant Road, Bedhampton, Havant,
Hampshire, PO9 3LW

DWG BY	REV	DATE	BY	DESCRIPTION
R.B	01	20.01.21	A.A	-
DATE	-	-	-	-
28.04.20	-	-	-	-
DWG No.	-	-	-	-
007612	-	-	-	-

© THIS DRAWING/DESIGN IS THE PROPERTY OF PEARCE SIGNS LTD. IT IS TO BE USED BETWEEN THEMSELVES AND THE CLIENT AND ANY REPRODUCTION WITHOUT WRITTEN PERMISSION IS STRICTLY PROHIBITED.

ALL DIMENSIONS ARE IN MILLIMETRES (mm) AND WITHIN ± 3mm UNLESS OTHERWISE SPECIFIED. ALL WRITTEN SIZES ARE SHOWN AS WIDTH x HEIGHT x DEPTH (WxHxD) AND ARE SCALED @ A3. DO NOT SCALE FROM DRAWING.


ALL COLOURS (ON SCREEN OR PRINTED) ARE INDICATIVE AND MAY NOT BE AN EXACT MATCH OF THE FINAL PRODUCT COLOUR.

ALL CONSTRUCTION RELATED PRODUCTS ARE TO QUALITY REQUIREMENT EN 1090 EXC 2 AND ISO 5817 LEVEL C. ALL FILLET WELDS WILL BE A MINIMUM LEG LENGTH OF 5MM UNLESS OTHERWISE SPECIFIED BY A WELDING SYMBOL IN ACCORDANCE WITH EN 22553.



CRITICAL ACTIONS: (must be resolved prior to manufacture sign off and final artwork)

- (CA1) _

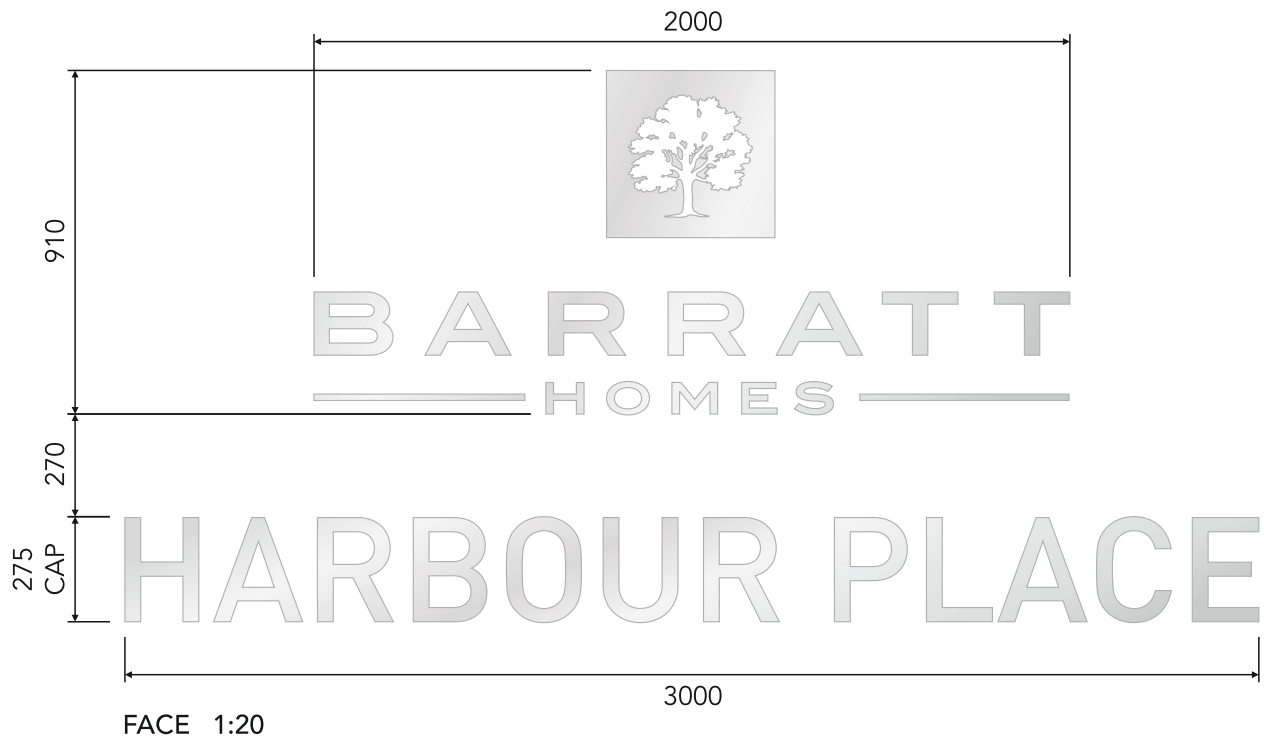

SPECIFICATION

- 1
- LETTERS to be flat cut 3mm thick butler finish ACM (Dilite Brand), with horizontal brush grain.
- 2
- FIXING METHOD to be mounted to brickwork using locators and screw / plug fixings suitable for site conditions / requirements.

NOTES:

-



TYPICAL ELEVATION 1:100



PEARCE SIGNS

BRINGING THE WORLD'S BRANDS TO LIFE

CLIENT	Barratt Homes
SITE ADDRESS	Harbour Place
	Havant Road, Bedhampton, Havant, Hampshire, PO9 3LW

DWG BY	REV	DATE	BY	DESCRIPTION
R.B	01	20.01.21	A.A	-
DATE	-	-	-	-
	-	-	-	-
DWG No.	-	-	-	-
007612	-	-	-	-

© THIS DRAWING/DESIGN IS THE PROPERTY OF PEARCE SIGNS LTD. IT IS TO BE USED BETWEEN THEMSELVES AND THE CLIENT AND ANY REPRODUCTION WITHOUT WRITTEN PERMISSION IS STRICTLY PROHIBITED.

ALL DIMENSIONS ARE IN MILLIMETRES (mm) AND WITHIN ± 3mm UNLESS OTHERWISE SPECIFIED. ALL WRITTEN SIZES ARE SHOWN AS WIDTH x HEIGHT x DEPTH (WxHxD) AND ARE SCALED @ A3. DO NOT SCALE FROM DRAWING.

ALL COLOURS (ON SCREEN OR PRINTED) ARE INDICATIVE AND MAY NOT BE AN EXACT MATCH OF THE FINAL PRODUCT COLOUR.


ALL CONSTRUCTION RELATED PRODUCTS ARE TO QUALITY REQUIREMENT EN 1090 EXC 2 AND ISO 5817 LEVEL C. ALL FILLET WELDS WILL BE A MINIMUM LEG LENGTH OF 5MM UNLESS OTHERWISE SPECIFIED BY A WELDING SYMBOL IN ACCORDANCE WITH EN 22553.



- (CA1) _

A

1no.

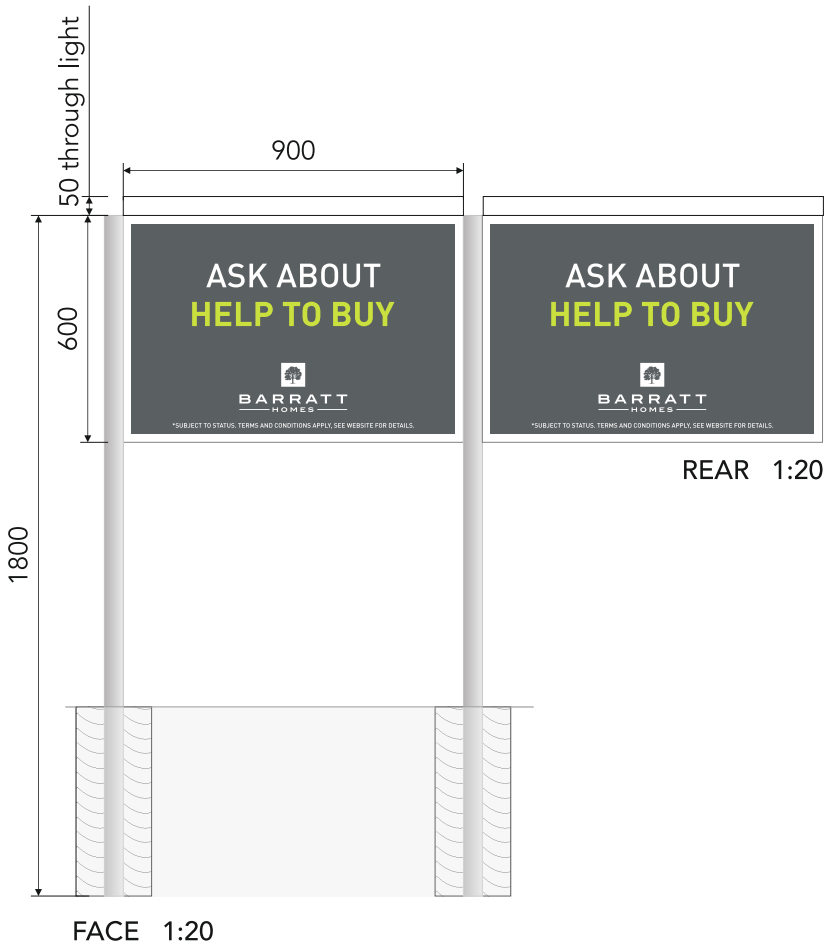

SPECIFICATION

- 1
- PANELS to be a 35mm deep folded aluminium tray, wrapped with digitally printed vinyl graphic, C/W with gloss laminate. Back panel to be 3mm ACM panel, faced with DTM print and gloss laminate.
- 2
- POSTS to be 2no. 1800mm long x Ø50mm silver powder coated aluminium posts. Supplied with caps
- 3
- ILLUMINATION to be externally illuminated via supplied Ø50mm LED trough light, finished White (RAL 9016 satin).
- 4
- FIXING METHOD posts to be instated into the ground using postcrete, at a depth of 500mm (leaving on overall height of 1300mm above ground).


Tray fixed between posts through the side returns using screw fixings suitable for site conditions / requirements. Rear of ACM panel to include small sections of 25x25mm aluminium angle around the edges, in order to bond snugly inside the front tray, all done with D/S VHB tape.

NOTES:

- 1no. of each design.


B

1no.

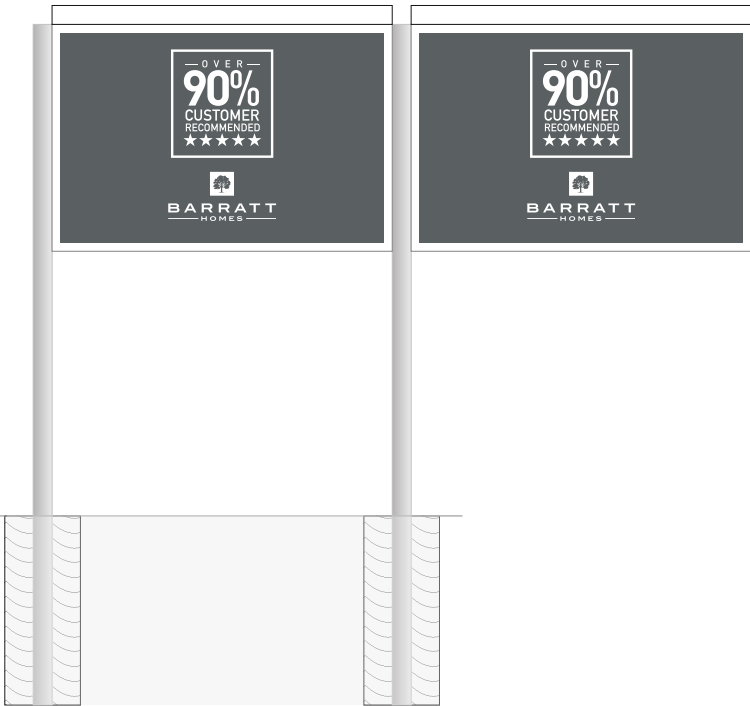

C

1no.

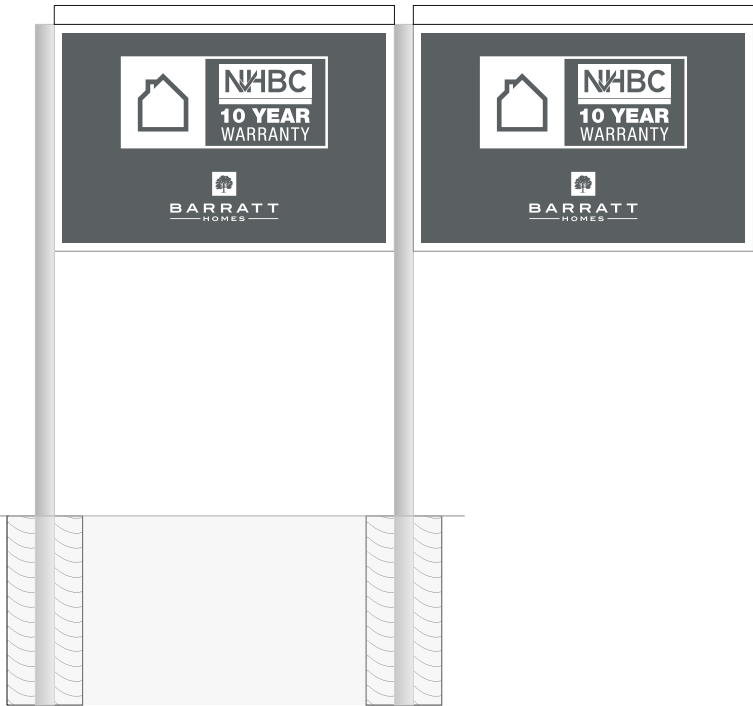

D

1no.



PEARCE SIGNS

BRINGING THE WORLD'S BRANDS TO LIFE

CLIENT
Barratt Homes

SITE ADDRESS
Harbour Place

Havant Road, Bedhampton, Havant,
Hampshire, PO9 3LW

DWG BY
R.B

DATE
28.04.20

DWG No.
007612

REV 01 DATE 20.01.21 BY A.A DESCRIPTION -

-	-	-	-
-	-	-	-
-	-	-	-
-	-	-	-
-	-	-	-

© THIS DRAWING/DESIGN IS THE PROPERTY OF PEARCE SIGNS LTD. IT IS TO BE USED BETWEEN THEMSELVES AND THE CLIENT AND ANY REPRODUCTION WITHOUT WRITTEN PERMISSION IS STRICTLY PROHIBITED.

ALL DIMENSIONS ARE IN MILLIMETRES (mm) AND WITHIN ± 3mm UNLESS OTHERWISE SPECIFIED. ALL WRITTEN SIZES ARE SHOWN AS WIDTH x HEIGHT x DEPTH (WxHxD) AND ARE SCALED @ A3. DO NOT SCALE FROM DRAWING.

ALL COLOURS (ON SCREEN OR PRINTED) ARE INDICATIVE AND MAY NOT BE AN EXACT MATCH OF THE FINAL PRODUCT COLOUR.

ALL CONSTRUCTION RELATED PRODUCTS ARE TO QUALITY REQUIREMENT EN 1090 EXC 2 AND ISO 5817 LEVEL C. ALL FILLET WELDS WILL BE A MINIMUM LEG LENGTH OF 5MM UNLESS OTHERWISE SPECIFIED BY A WELDING SYMBOL IN ACCORDANCE WITH EN 22553.



- (CA1) _

A

1no.



B

1no.



SPECIFICATION


- 1
- PLAQUES to be a 3mm thick ACM, faced with DTM print and gloss laminate.
- 2
- FIXING METHOD to be wall mounted using screw fixings suitable for site conditions / requirements.

NOTES:

- 1no. of each design.



-(CA1)_

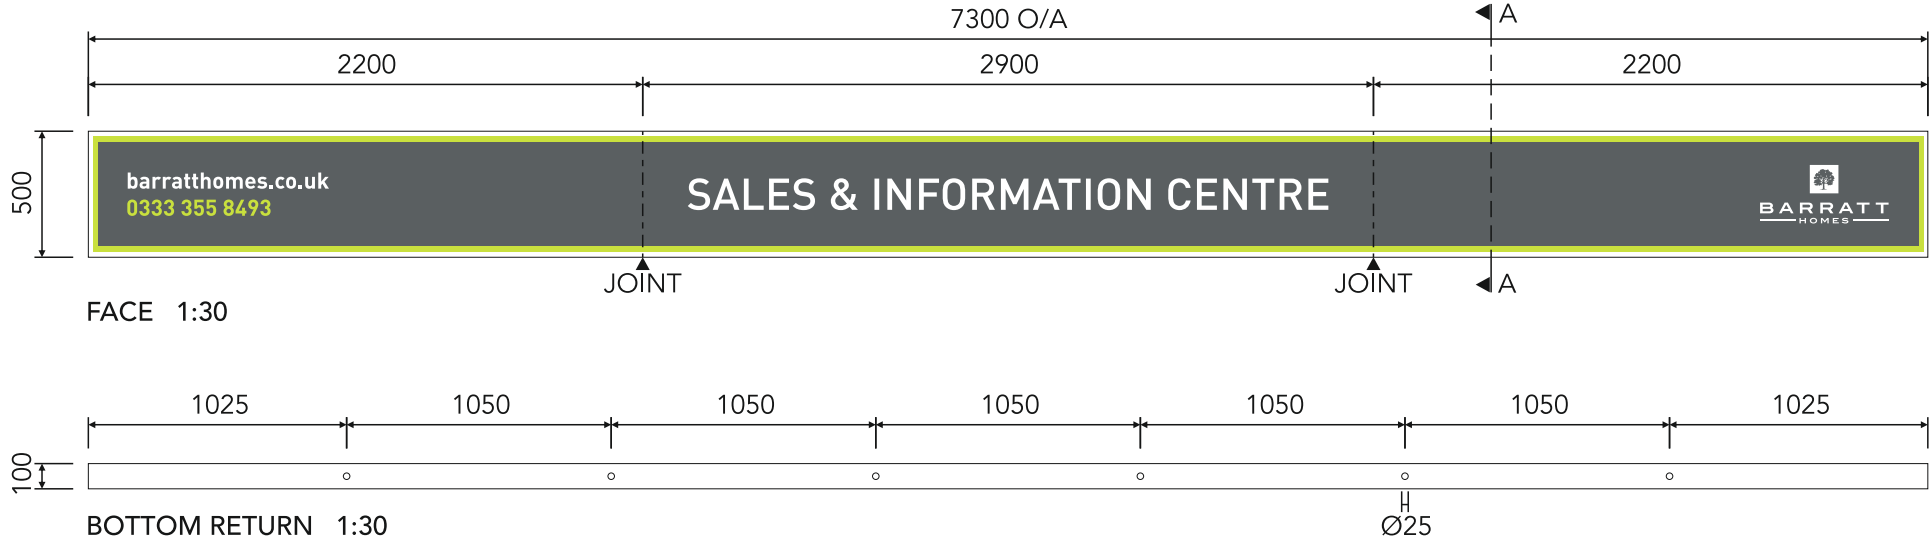


SPECIFICATION


- 1 **FASCIA LID** from 3no. sections of 3mm thick aluminium, folded to form a 100mm deep lids. Lid to be finished to match Slate Grey (RAL 7015) satin.
- 2 **BACK TRAY** from 3mm thick aluminium, folded to form a back tray, with 50mm deep top return, 25mm deep bottom return and side returns angled to meet top & bottom returns. Back tray installed with internal strengthening gussets inside top return.
- 3 **LOGO/TEXT** Lid to be fret cut with 'Web address/phone number, SALES & INFORMATION CENTRE, Barratt logo' and backed up with 5mm Opal 050 acrylic bonded / secured with stud welds to internal faces of lid. Lime Green translucent vinyl MACal 9748-02 to be applied to phone number section of acrylic in order to colour text. Tree aspect of logotype to be stencil cut from opaque Grey vinyl MACal 9788-01 applied to acrylic.
- 4 **ILLUMINATION** to be internally illuminated via Chiplite-XO White LED mounted onto 3mm Foamex carrier panels to face illuminate logo and text only. Underside of fascia sign lid to be fitted with 6no. LED Starlight Miniature Downlights in Satin Chrome finish, bottom returns of lids to be pre-drilled with Ø25mm holes to suit required hole clearance for lights.
- 5 **FIXING METHOD** to be fascia mounted using bracketry / fixings suitable for site conditions / requirements (CA1). Front lid to fit over back tray using CSK screws through the returns, with heads painted to match lid.

CRITICAL ACTION: (must be resolved prior to sign off and final artwork)

-(CA1) Exact fixing method TBD following technical survey.

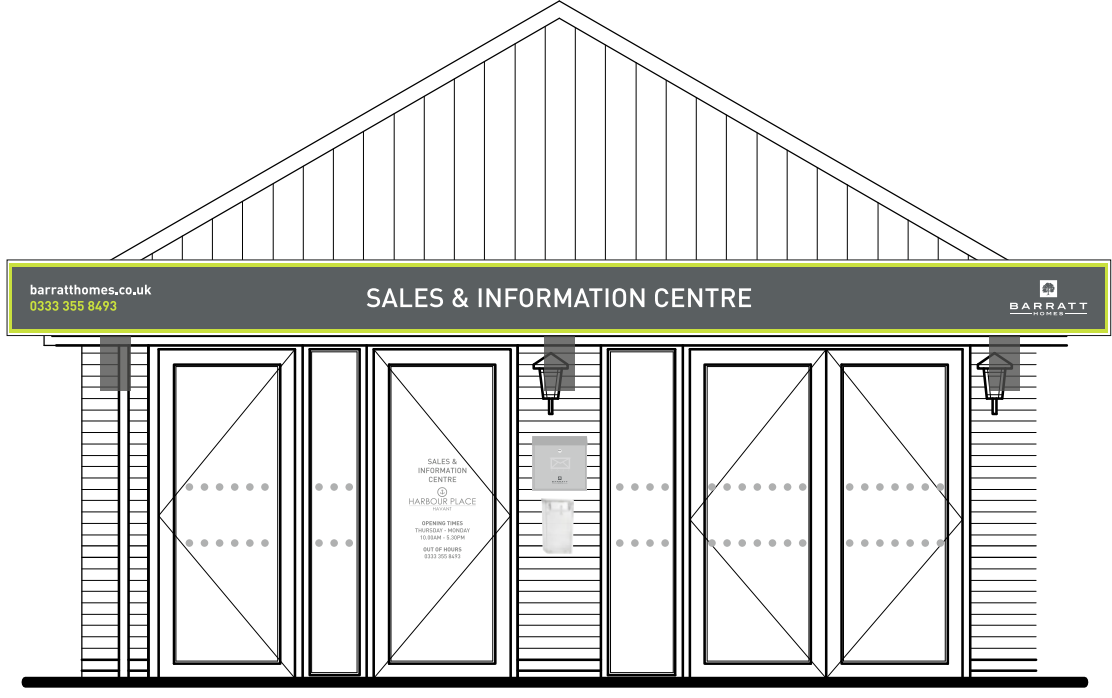

TYPICAL ELEVATION 1:50

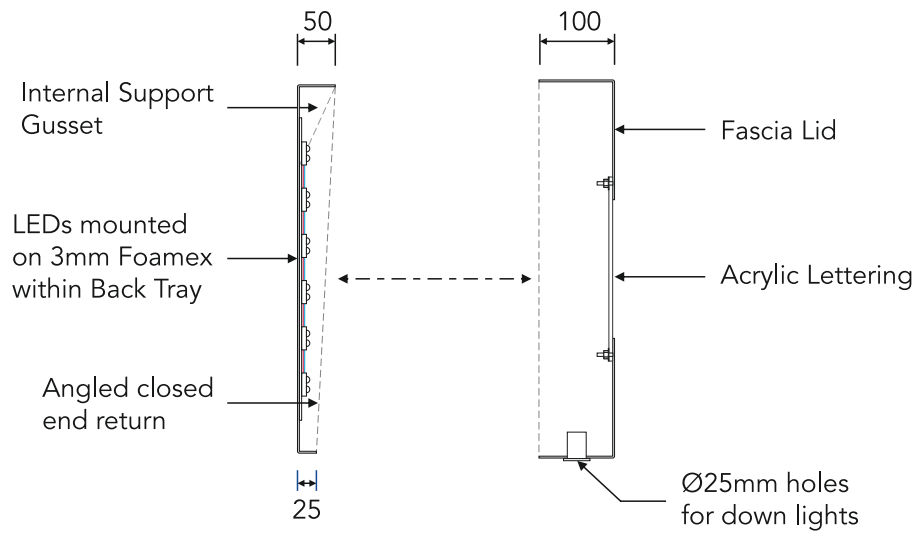

EXPLODED SECTION A:A
DETAIL 1:10

CLIENT	DWG BY	REV	DATE	BY	DESCRIPTION
Barratt Homes	R.B	01	20.01.21	A.A	-
SITE ADDRESS	DATE	-	-	-	-
Harbour Place	28.04.20	-	-	-	-
Havant Road, Bedhampton, Havant, Hampshire, PO9 3LW	DWG No. 007612	-	-	-	-

© THIS DRAWING/DESIGN IS THE PROPERTY OF PEARCE SIGNS LTD. IT IS TO BE USED BETWEEN THEMSELVES AND THE CLIENT AND ANY REPRODUCTION WITHOUT WRITTEN PERMISSION IS STRICTLY PROHIBITED.

ALL DIMENSIONS ARE IN MILLIMETRES (mm) AND WITHIN ± 3mm UNLESS OTHERWISE SPECIFIED. ALL WRITTEN SIZES ARE SHOWN AS WIDTH x HEIGHT x DEPTH (WxHxD) AND ARE SCALED @ A3. DO NOT SCALE FROM DRAWING.

ALL COLOURS (ON SCREEN OR PRINTED) ARE INDICATIVE AND MAY NOT BE AN EXACT MATCH OF THE FINAL PRODUCT COLOUR.


ALL CONSTRUCTION RELATED PRODUCTS ARE TO QUALITY REQUIREMENT EN 1090 EXC 2 AND ISO 5817 LEVEL C. ALL FILLET WELDS WILL BE A MINIMUM LEG LENGTH OF 5MM UNLESS OTHERWISE SPECIFIED BY A WELDING SYMBOL IN ACCORDANCE WITH EN 22553.



- (CA1) _

A


1no.

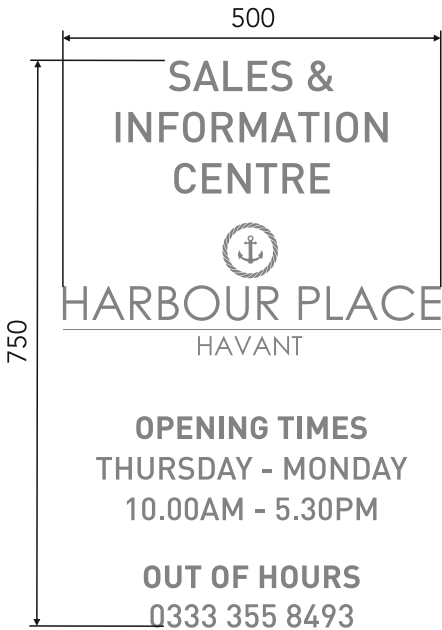

GRAPHIC 1:10

B

5no.

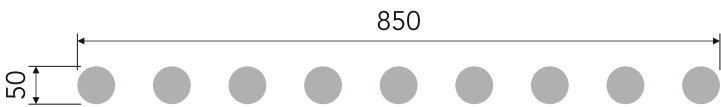

MANIFESTATION DOTS 1:10

SPECIFICATION

- 1 GRAPHIC from stencil cut frosted self-adhesive vinyl.
- 2 DOT MANIFESTATIONS from stencil cut frosted self-adhesive vinyl.
- 3 FIXING METHOD to be reverse applied to the glazing.

NOTES:

- Glazing to be suitably cleaned prior to installation of new graphics.
- 5no. Lengths of 850mm long dot manifestations required - 1no for each panel of glazing.

 PEARCE SIGNS BRINGING THE WORLD'S BRANDS TO LIFE	CLIENT Barratt Homes	DWG BY R.B	REV 01	DATE 20.01.21	BY A.A	DESCRIPTION Added logo	© THIS DRAWING/DESIGN IS THE PROPERTY OF PEARCE SIGNS LTD. IT IS TO BE USED BETWEEN THEMSELVES AND THE CLIENT AND ANY REPRODUCTION WITHOUT WRITTEN PERMISSION IS STRICTLY PROHIBITED. ALL DIMENSIONS ARE IN MILLIMETRES (mm) AND WITHIN ± 3mm UNLESS OTHERWISE SPECIFIED. ALL WRITTEN SIZES ARE SHOWN AS WIDTH x HEIGHT x DEPTH (WxHxD) AND ARE SCALED @ A3. DO NOT SCALE FROM DRAWING. ALL COLOURS (ON SCREEN OR PRINTED) ARE INDICATIVE AND MAY NOT BE AN EXACT MATCH OF THE FINAL PRODUCT COLOUR. ALL CONSTRUCTION RELATED PRODUCTS ARE TO QUALITY REQUIREMENT EN 1090 EXC 2 AND ISO 5817 LEVEL C. ALL FILLET WELDS WILL BE A MINIMUM LEG LENGTH OF 5MM UNLESS OTHERWISE SPECIFIED BY A WELDING SYMBOL IN ACCORDANCE WITH EN 22553.
	SITE ADDRESS Harbour Place	DATE 28.04.20	-	-	-	-	
	Havant Road, Bedhampton, Havant, Hampshire, PO9 3LW	DWG No. 007612	-	-	-	-	
			-	-	-	-	



- (CA1) _

SPECIFICATION

- 1
- SALES CLOCK to be standard sales clock (as previously supplied).
- 2
- FIXING METHOD to be internally mounted to glazing via suckers attached to front of clock.

NOTES:

-



FACE 1:2



PEARCE SIGNS

BRINGING THE WORLD'S BRANDS TO LIFE

CLIENT	Barratt Homes
SITE ADDRESS	Harbour Place
	Havant Road, Bedhampton, Havant, Hampshire, PO9 3LW

DWG BY	REV	DATE	BY	DESCRIPTION
R.B	01	20.01.21	A.A	-
DATE	-	-	-	-
	-	-	-	-
DWG No.	-	-	-	-
007612	-	-	-	-

© THIS DRAWING/DESIGN IS THE PROPERTY OF PEARCE SIGNS LTD. IT IS TO BE USED BETWEEN THEMSELVES AND THE CLIENT AND ANY REPRODUCTION WITHOUT WRITTEN PERMISSION IS STRICTLY PROHIBITED.

ALL DIMENSIONS ARE IN MILLIMETRES (mm) AND WITHIN ± 3mm UNLESS OTHERWISE SPECIFIED. ALL WRITTEN SIZES ARE SHOWN AS WIDTH x HEIGHT x DEPTH (WxHxD) AND ARE SCALED @ A3. DO NOT SCALE FROM DRAWING.

ALL COLOURS (ON SCREEN OR PRINTED) ARE INDICATIVE AND MAY NOT BE AN EXACT MATCH OF THE FINAL PRODUCT COLOUR.

ALL CONSTRUCTION RELATED PRODUCTS ARE TO QUALITY REQUIREMENT EN 1090 EXC 2 AND ISO 5817 LEVEL C. ALL FILLET WELDS WILL BE A MINIMUM LEG LENGTH OF 5MM UNLESS OTHERWISE SPECIFIED BY A WELDING SYMBOL IN ACCORDANCE WITH EN 22553.




- (CA1) _

SPECIFICATION

- 1
- POST BOX to be standard metal post box (as previously supplied), faced with stencil cut vinyl logo.
- 2
- BROCHURE HOLDER to be standard acrylic A4 brochure holder, with lid (as previously supplied).
- 3
- FIXING METHOD to be wall mounted using screw fixings suitable for site conditions / requirements.

NOTES:

-

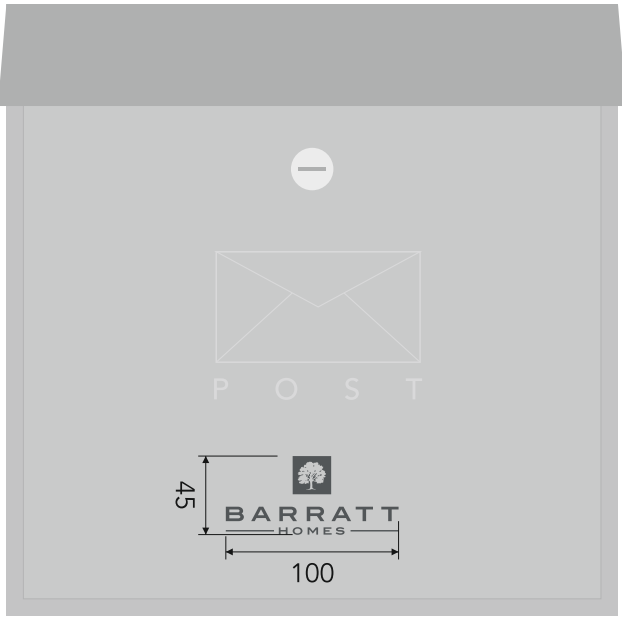

FACE 1:5





- (CA1) _

SPECIFICATION

- 1
- PANEL to be 3mm ACM panel, with digitally printed self-adhesive vinyl graphics applied to both sides, C/W gloss laminate.
- 2
- FIXING METHOD to be freestanding on pavement utilising supplied weighted base.

NOTES:

-



FACE 1:5



REAR 1:5

