



62 Lovedeane Lane
Waterlooville
Hampshire
PO8 8HR


OS MasterMap 1250/2500/10000 scale
Friday, November 13, 2020, ID: BW1-00916768
www.blackwellmapping.co.uk

1:1250 scale print at A4, Centre: 468971 E, 112111 N

©Crown Copyright Ordnance Survey. Licence no. 100041041

BLACKWELL'S
www.blackwellmapping.co.uk

TEL: 01865 333 677
maps.oxford@blackwell.co.uk

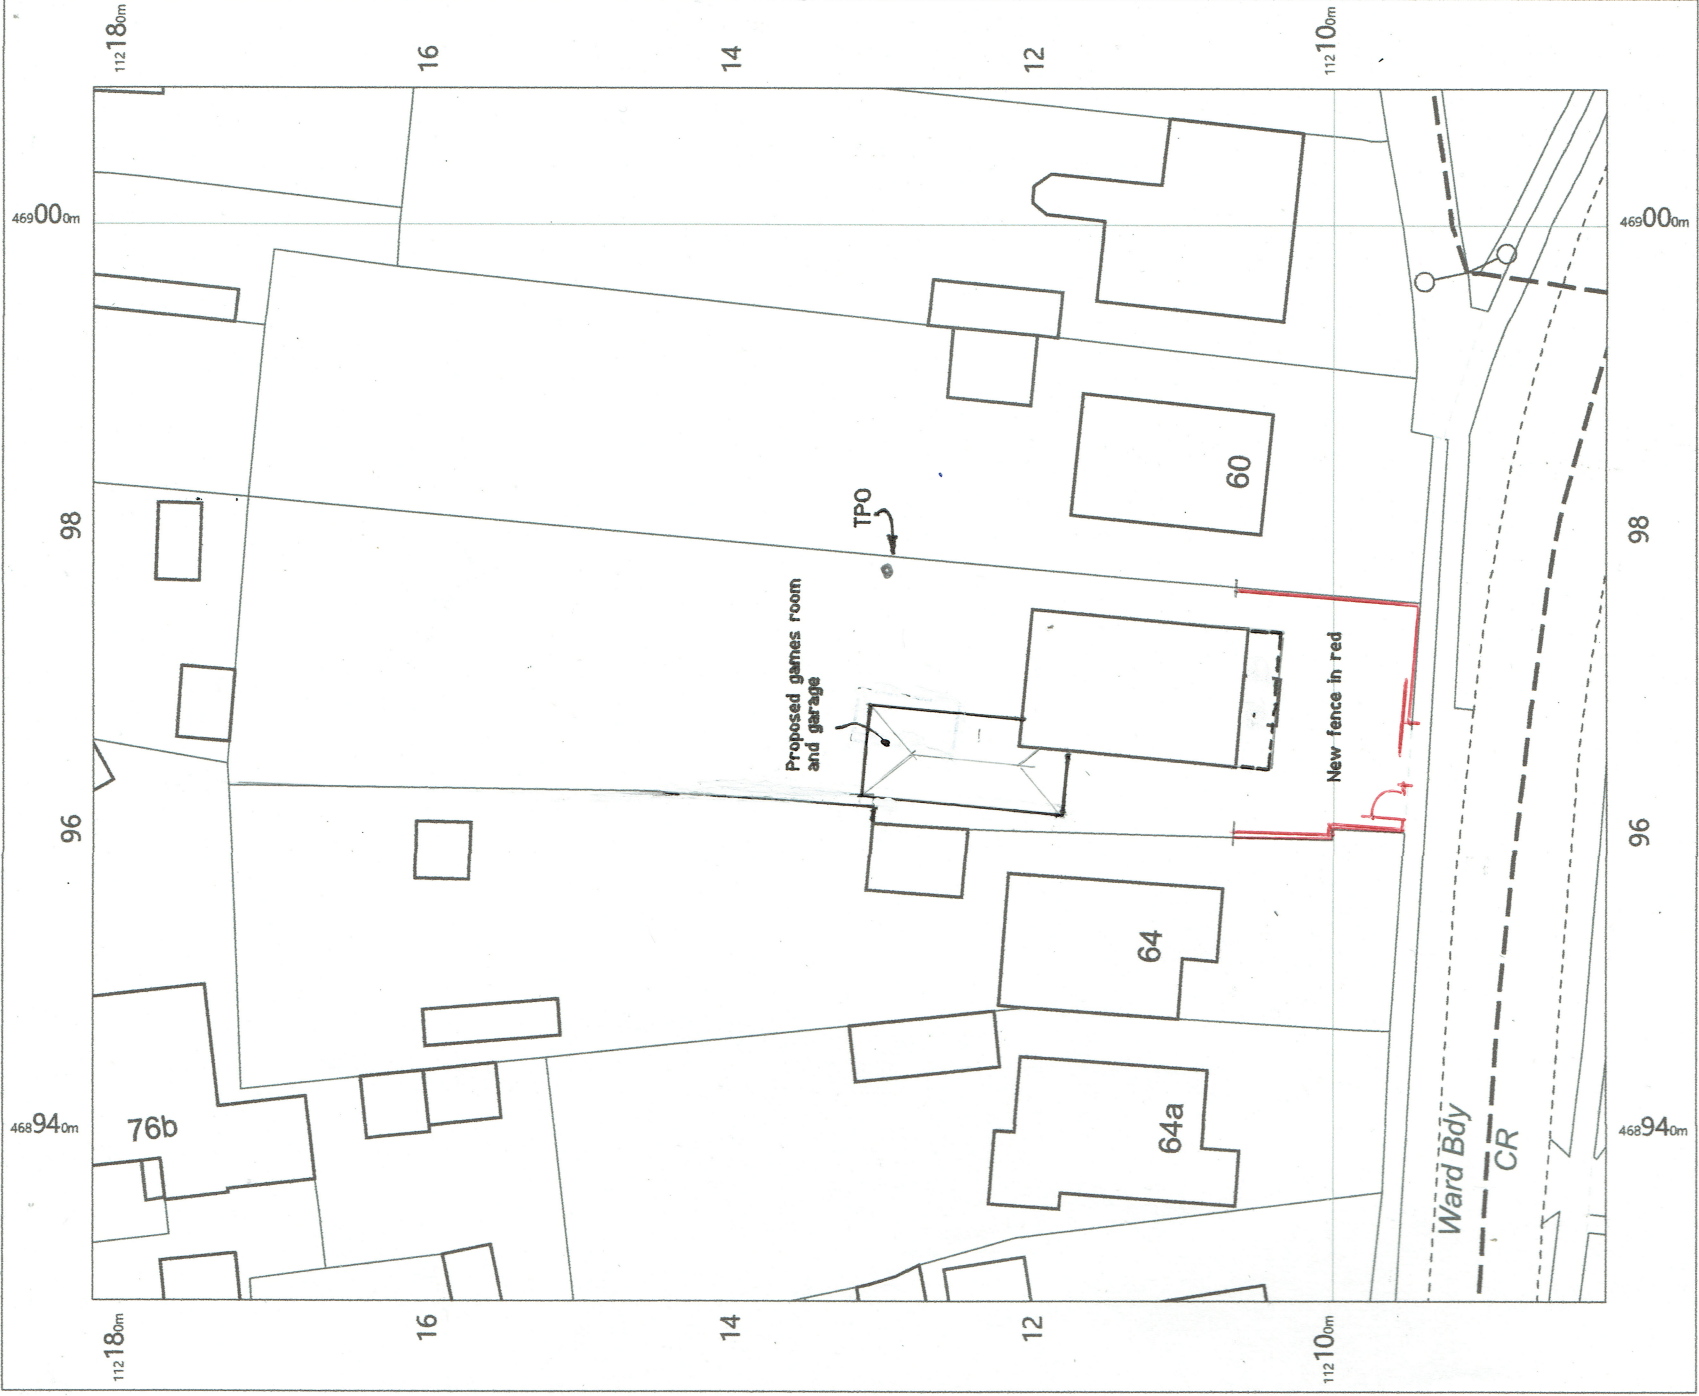

62 Lovedeane Lane
Waterlooville
Hampshire
PO8 8HR

OS MasterMap 1250/2500/10000 scale
Friday, November 13, 2020, ID: BW1-00916769
www.blackwellmapping.co.uk

1:500 scale print at A4, Centre: 468969 E, 112132 N

©Crown Copyright Ordnance Survey. Licence no. 100041041

BLACKWELL'S
www.blackwellmapping.co.uk

TEL: 01865 333 677
maps.oxford@blackwell.co.uk

