


HAVANT BOROUGH
COUNCIL
23 JUL 2021
RECEIVED

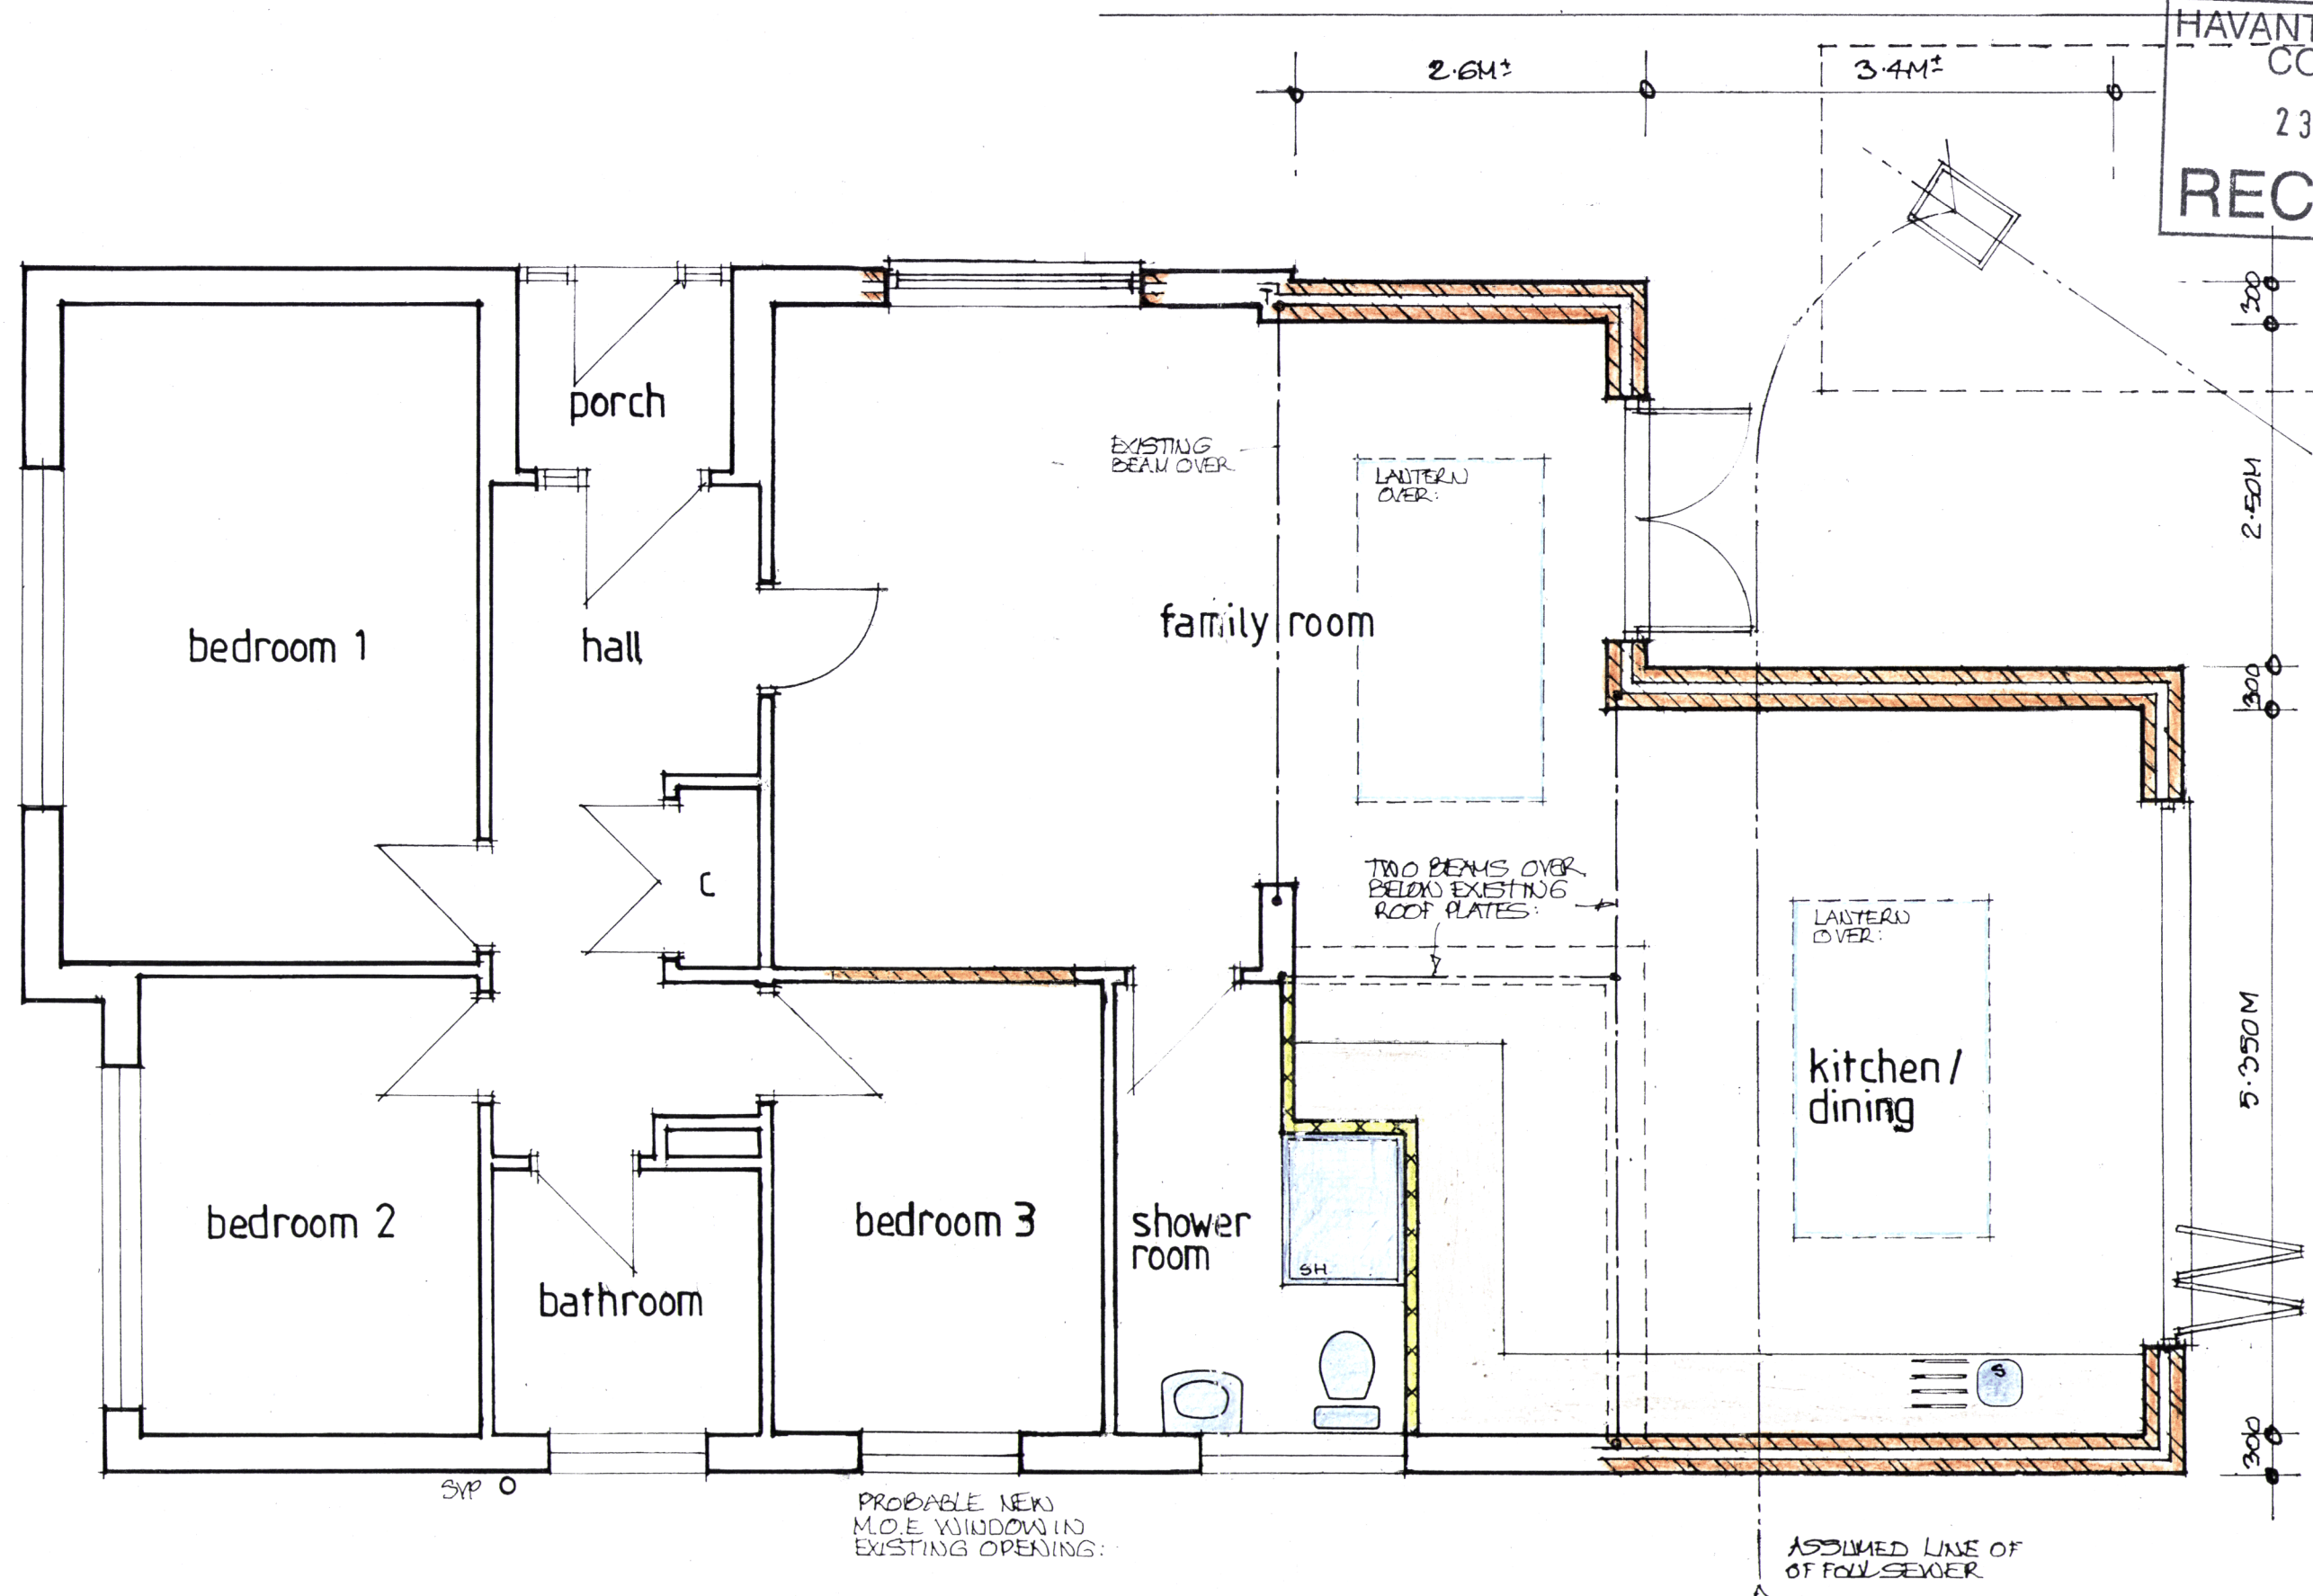

PROPOSED ALTERATIONS & ADDITIONS TO 14 SANDYFIELD CRESCENT, WATERLOOVILLE.
Drg n° 01^B Scale 1:50 July 2021