




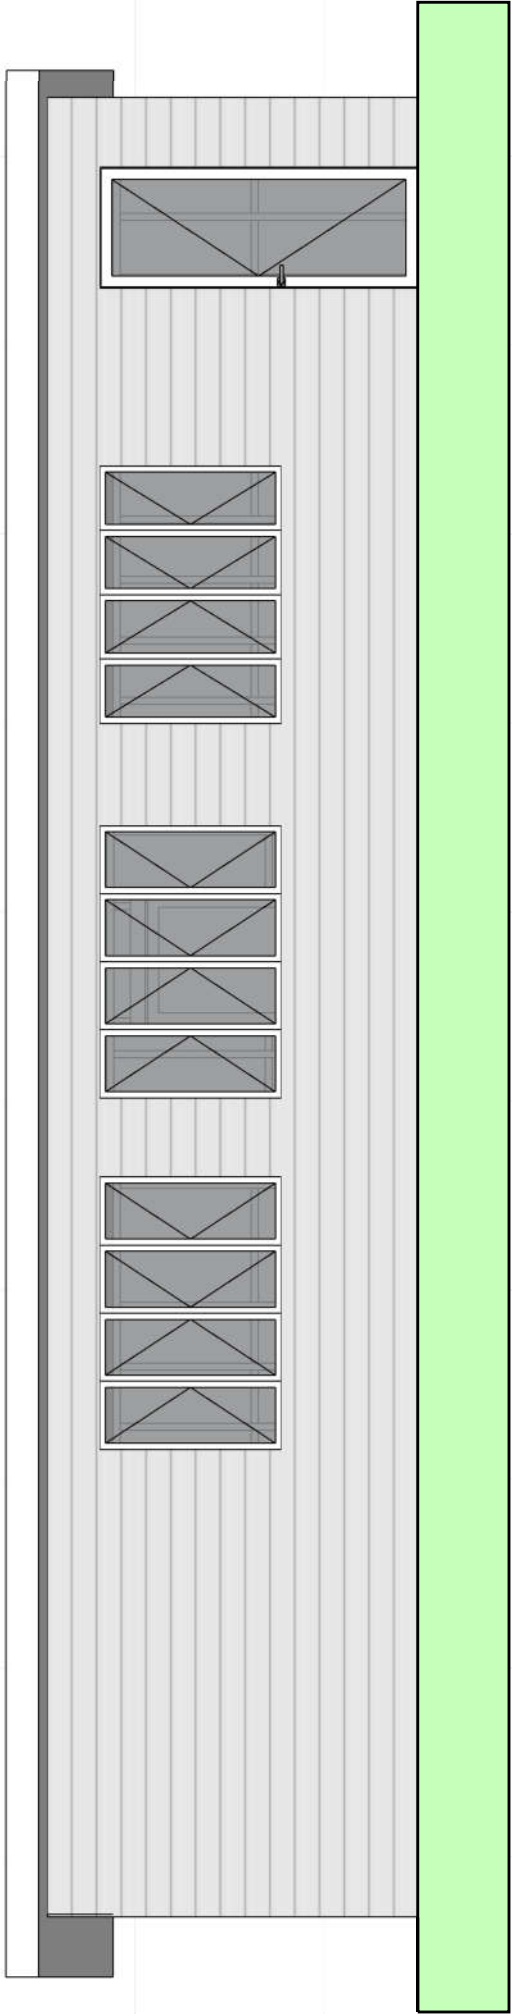


PROPOSED EAST ELEVATION

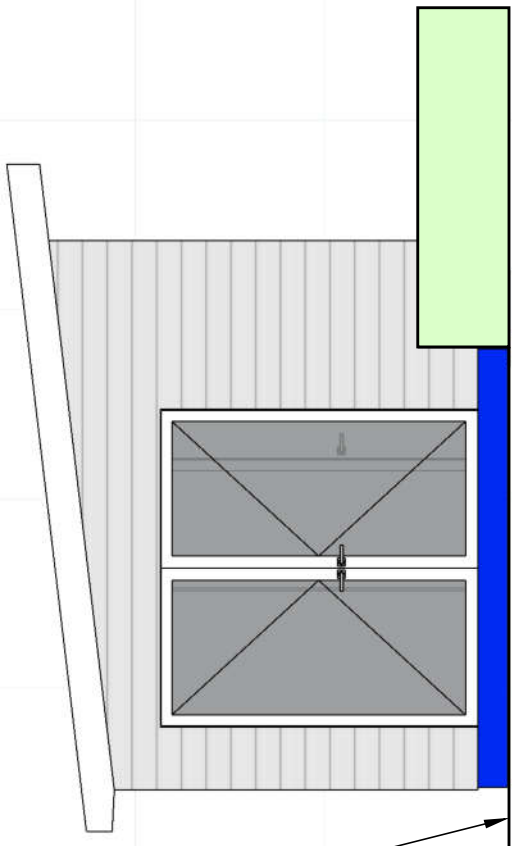


PROPOSED SOUTH ELEVATION

SCALE BAR 1:50

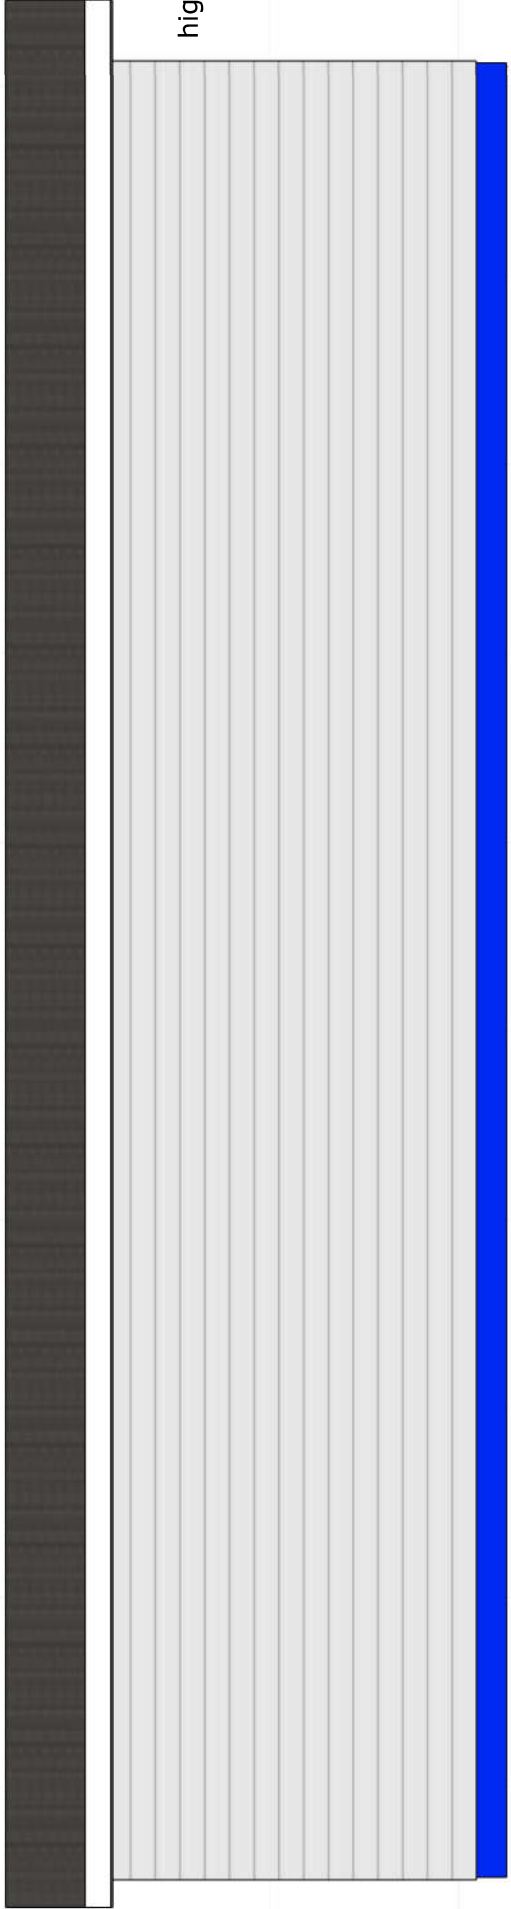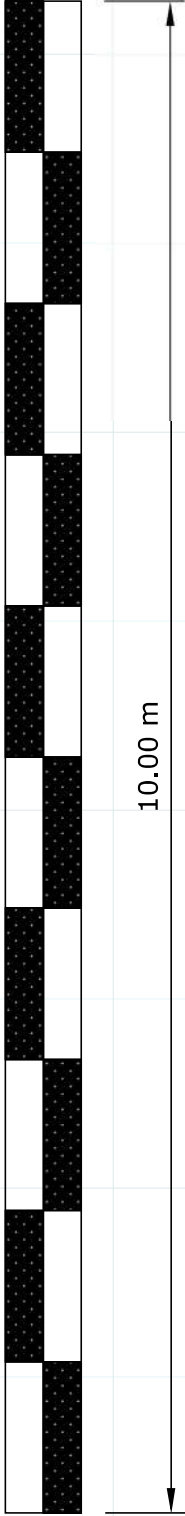

PROPOSED WEST ELEVATION

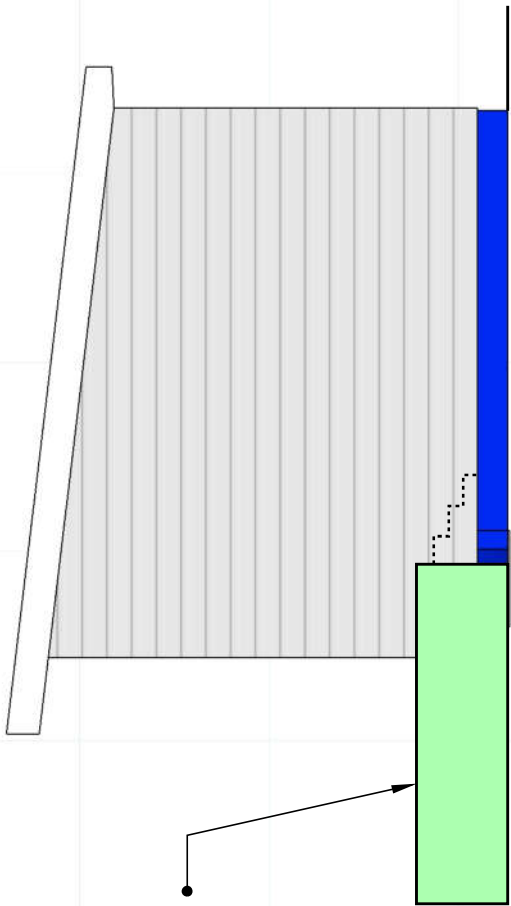

PROPOSED NORTH ELEVATION