


This drawing may be scaled with reference to the scale bar for planning application purposes only. Do not scale for any other purpose. Use only annotated dimensions. All dimensions are to be checked by parties using the drawing, and any errors or omissions are to be reported to James Potter Associates Ltd.

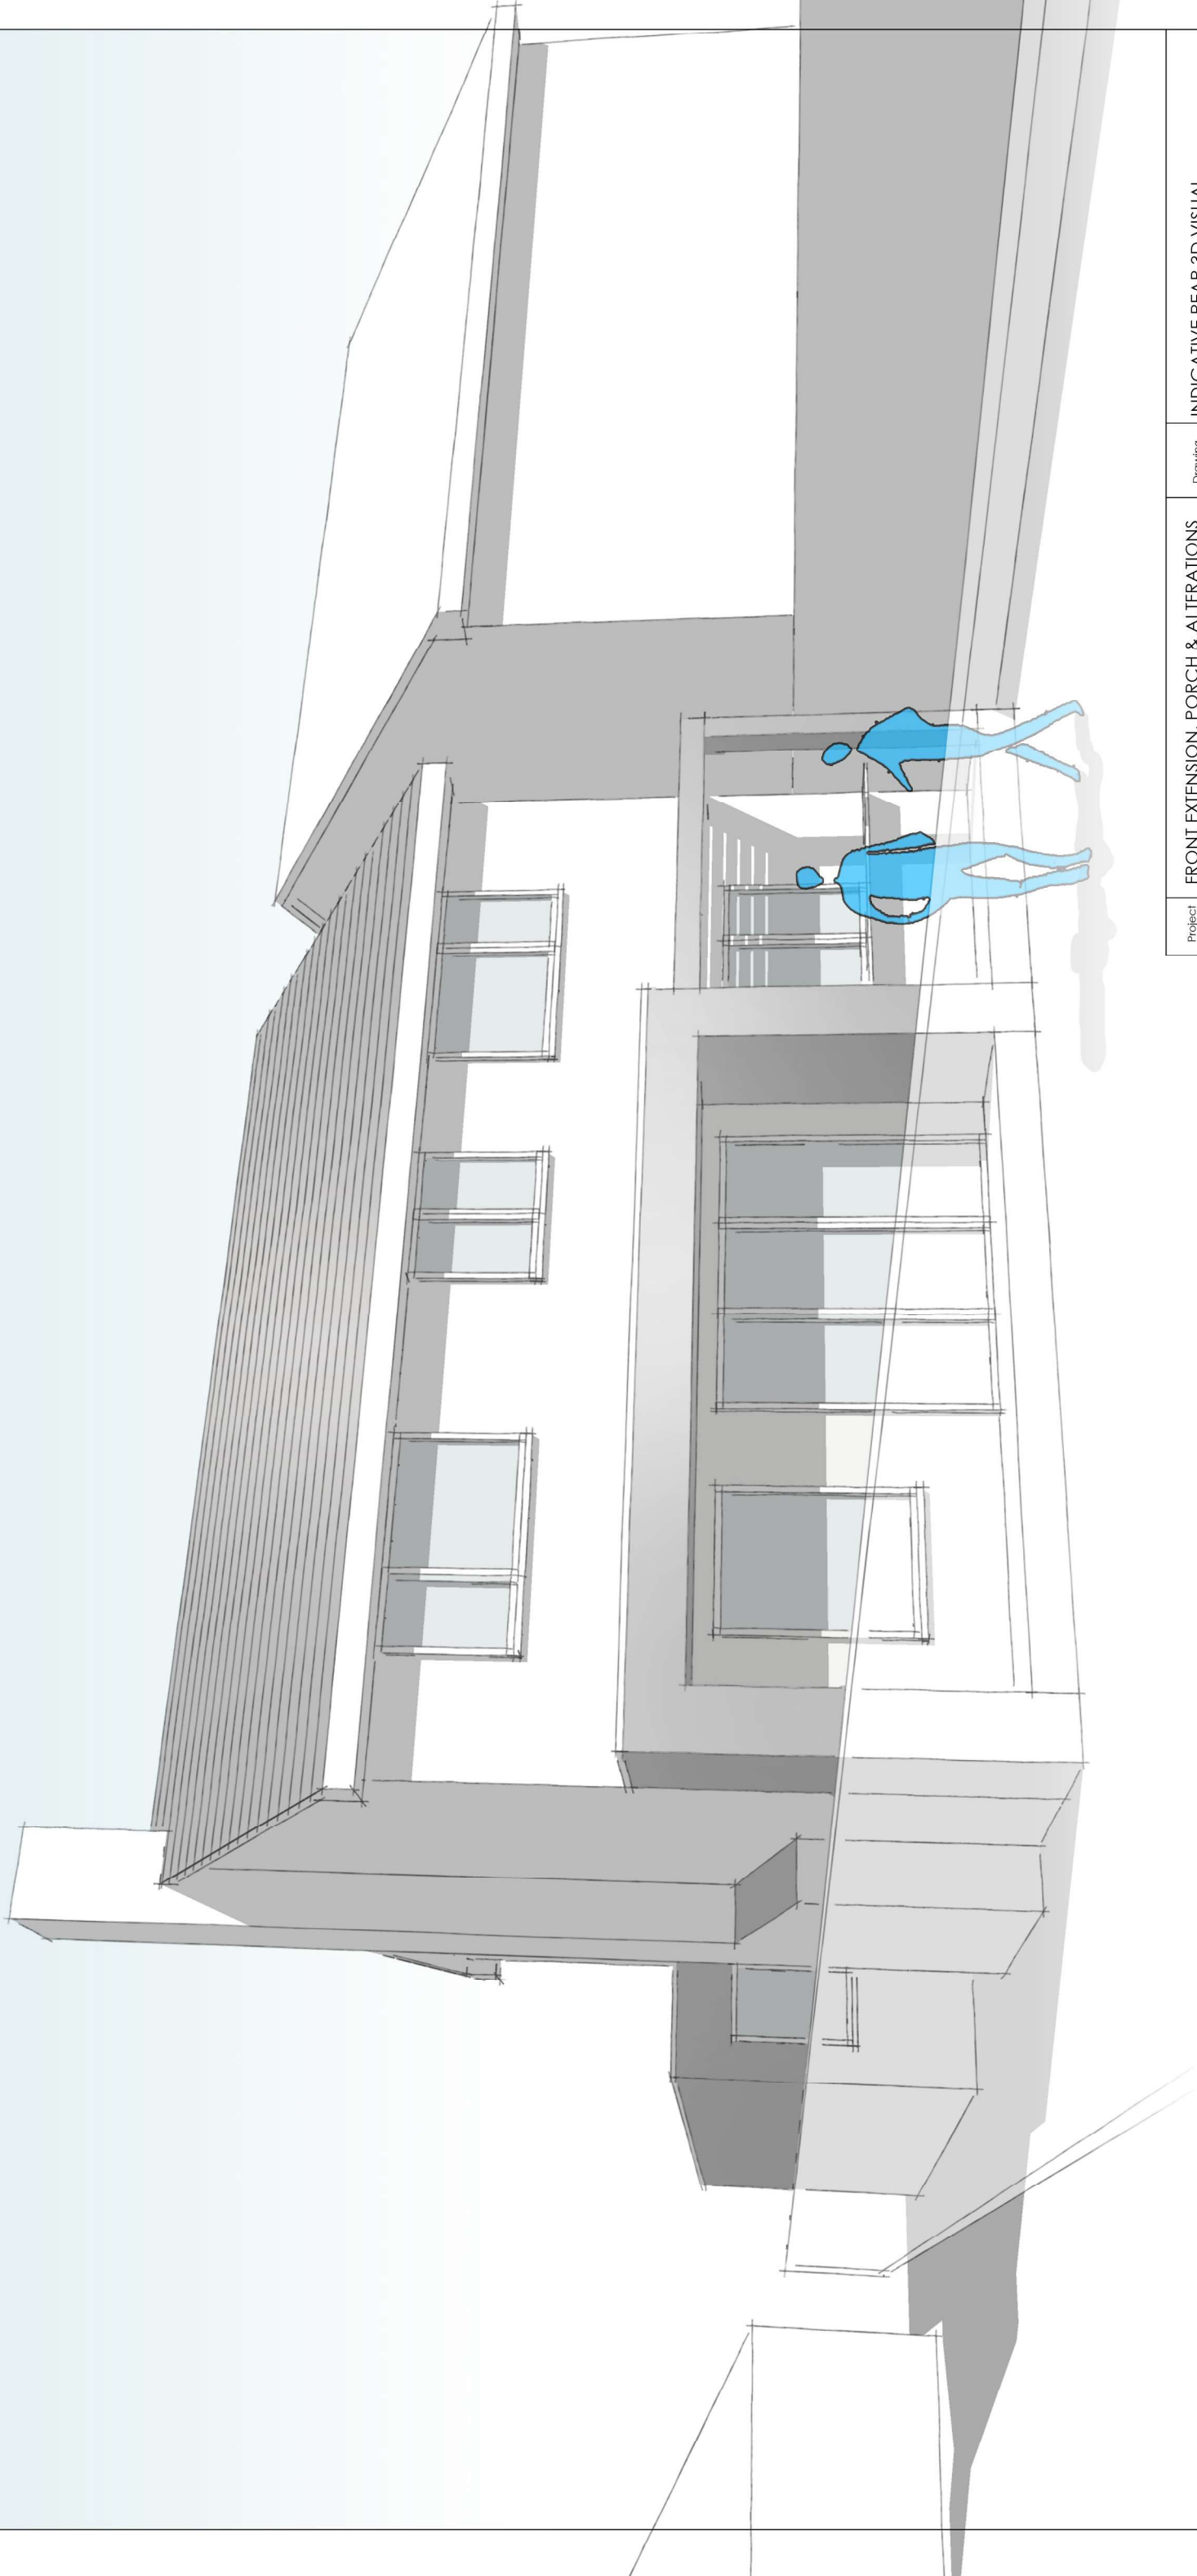

Project	FRONT EXTENSION, PORCH & ALTERATIONS 29 FAR MEADOW WAY EMSWORTH PO10 7PA			Drawing	INDICATIVE REAR 3D VISUAL
				Job-Dwg Number	21020-PL-007
Client	MR & MRS POTTER			JPA JAMES POTTER ASSOCIATES www.jpca.design JPA - PORTSMOUTH 117 Highland Road, Southsea, Portsmouth, PO4 9DD t. +44(0)2394 002 897	
Status	PLANNING				
Scale	N/A	Sheet Size	A3		
Author	RH	Checked	JP	Date	22/04/21