
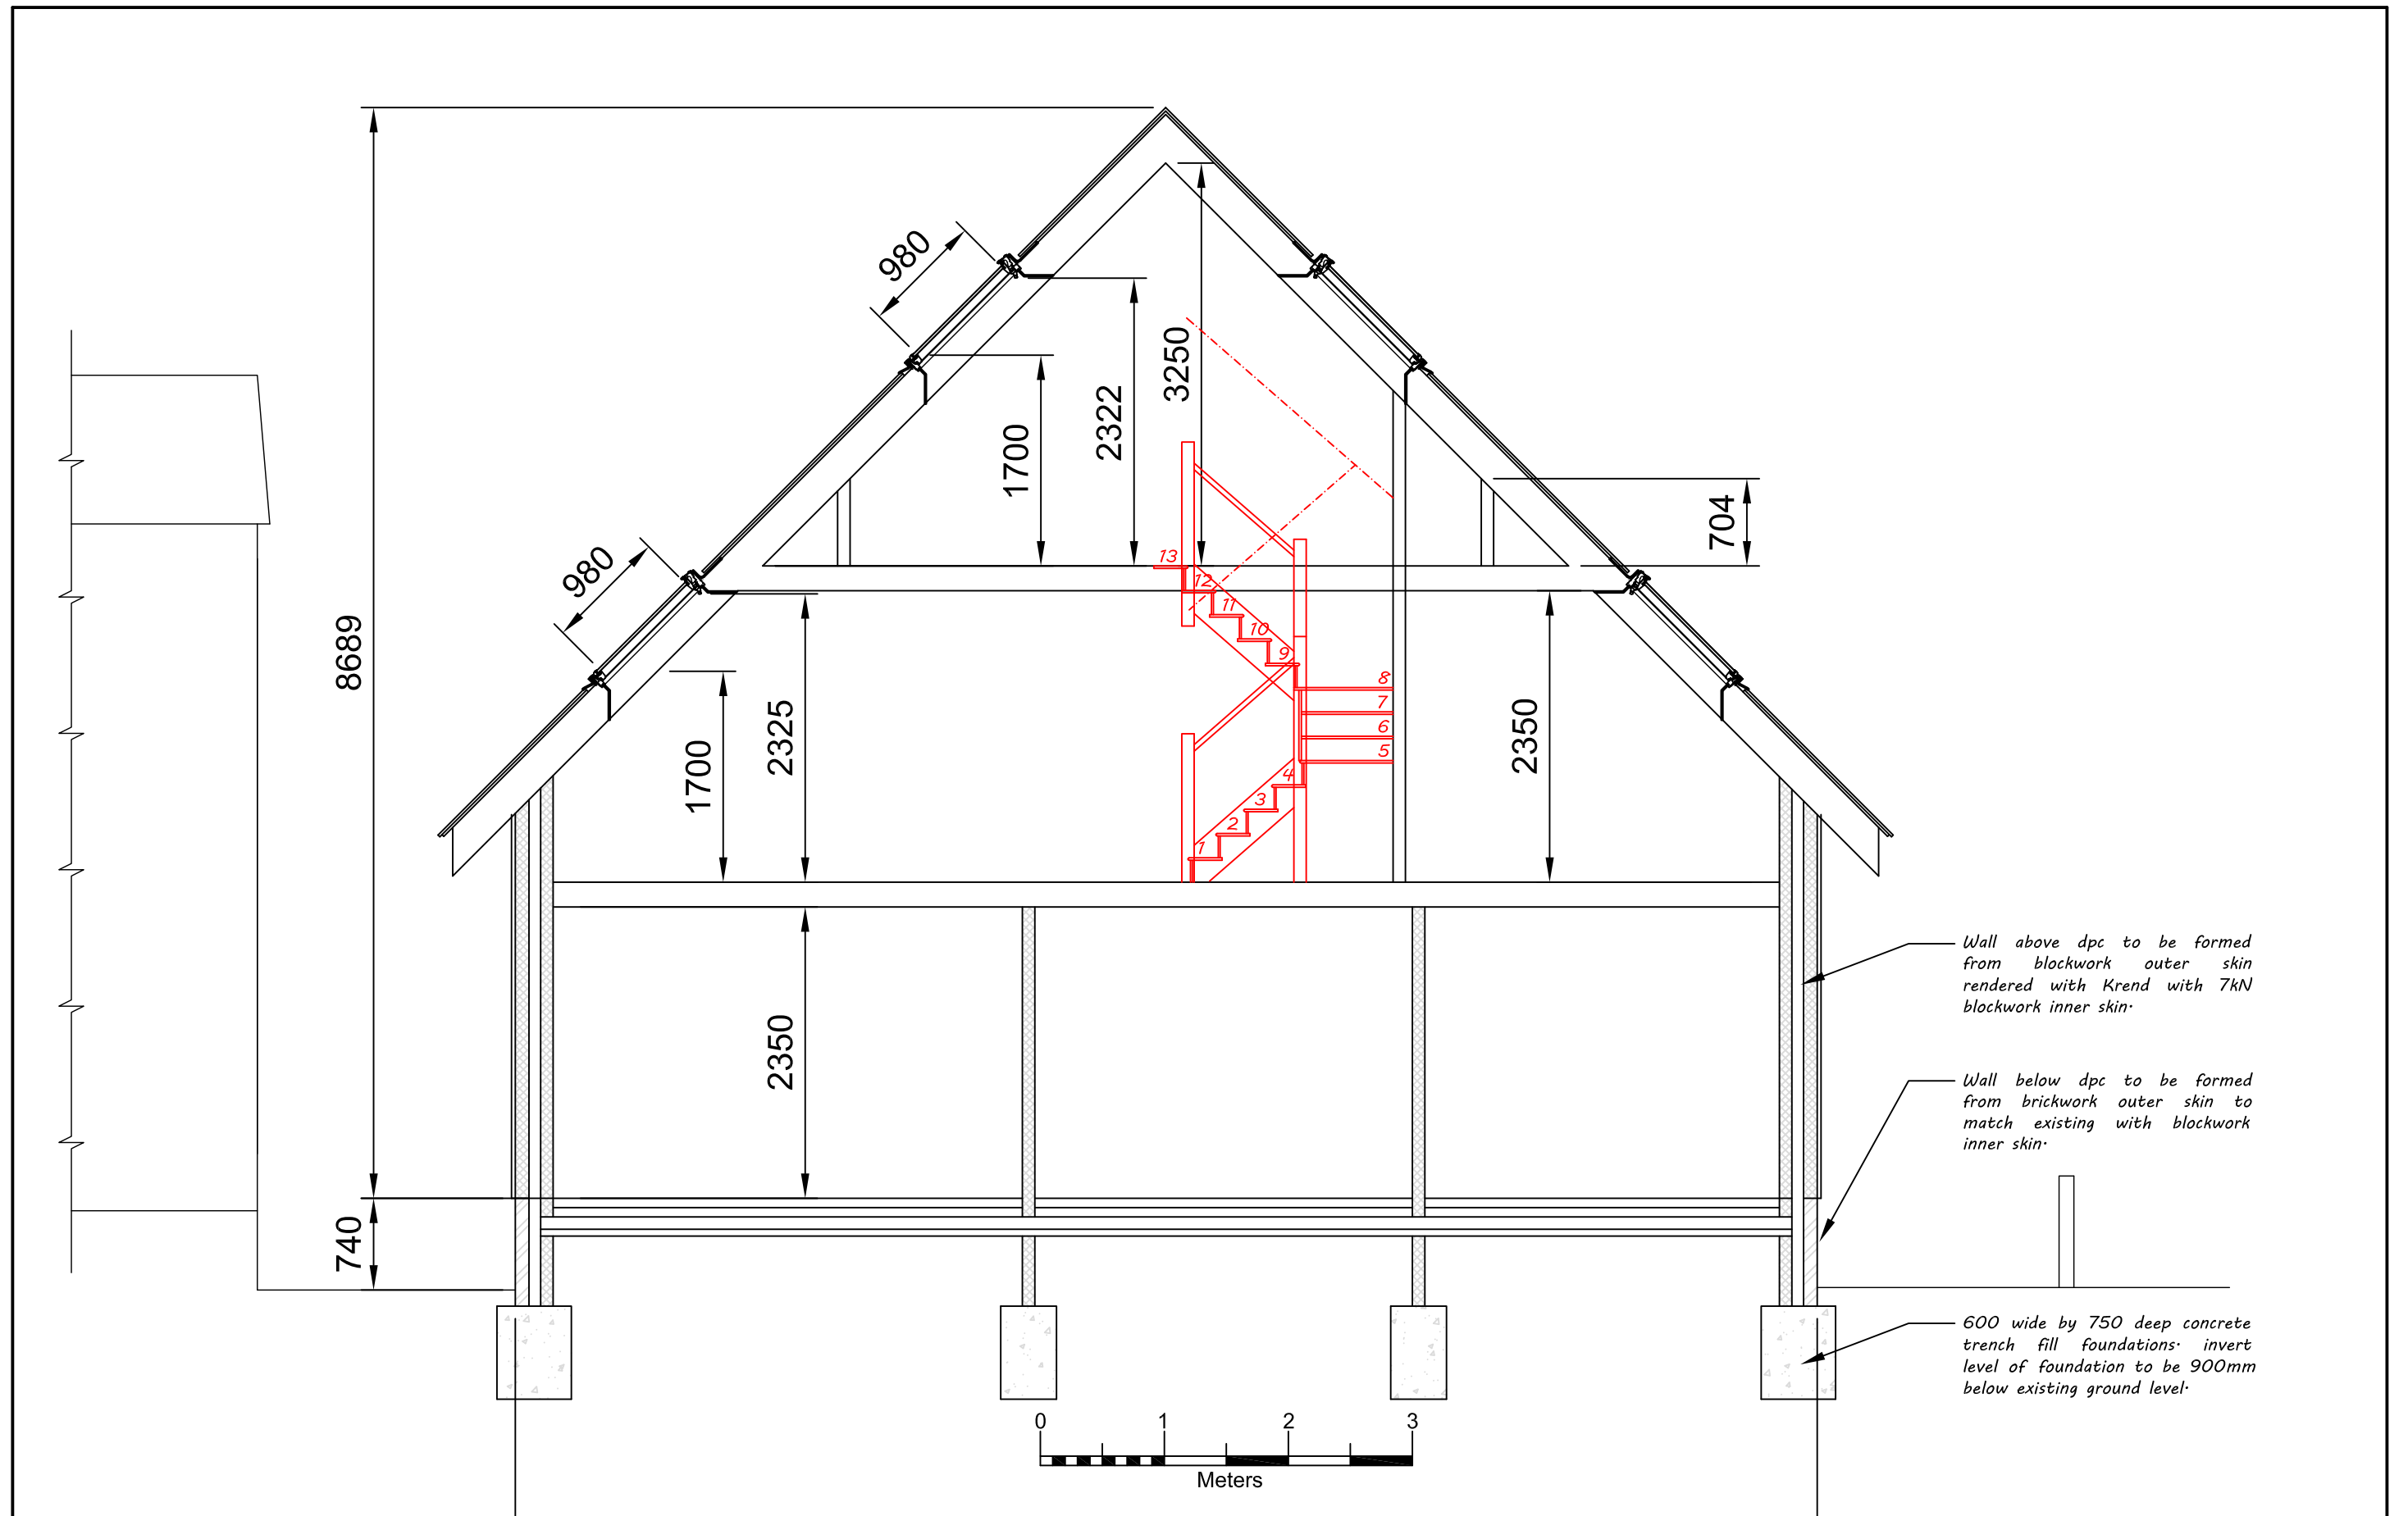


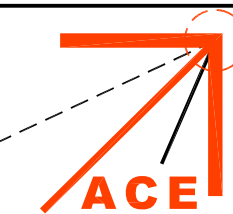

	Architectural & Civil Engineering Design 143 Station Road, Liss, Hants. GU33 7AJ Tel 01730 894988 e-mail:enquiries@acedesigns-ltd.co.uk www.ace-designs.co.uk	Job Title	Client	Scale	Date	Designed	
		Proposed replacement dwelling at 4 Bembridge Drive, Hayling island		1:50 @ A3	May 21	GG	
		Drawing Title		Mr & Mrs Adams-Madgwick		Drawn	Checked
Section as proposed	EV	GG					
				Job No	Drawing No		Rev
				190103	190103/508		