




SCALE BAR 1:50

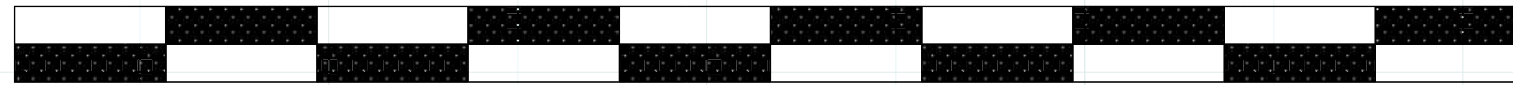

5.00 m

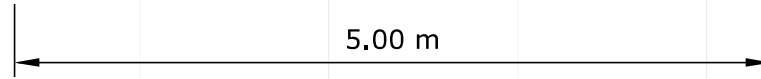

WORKSHOP FLOOR PLAN

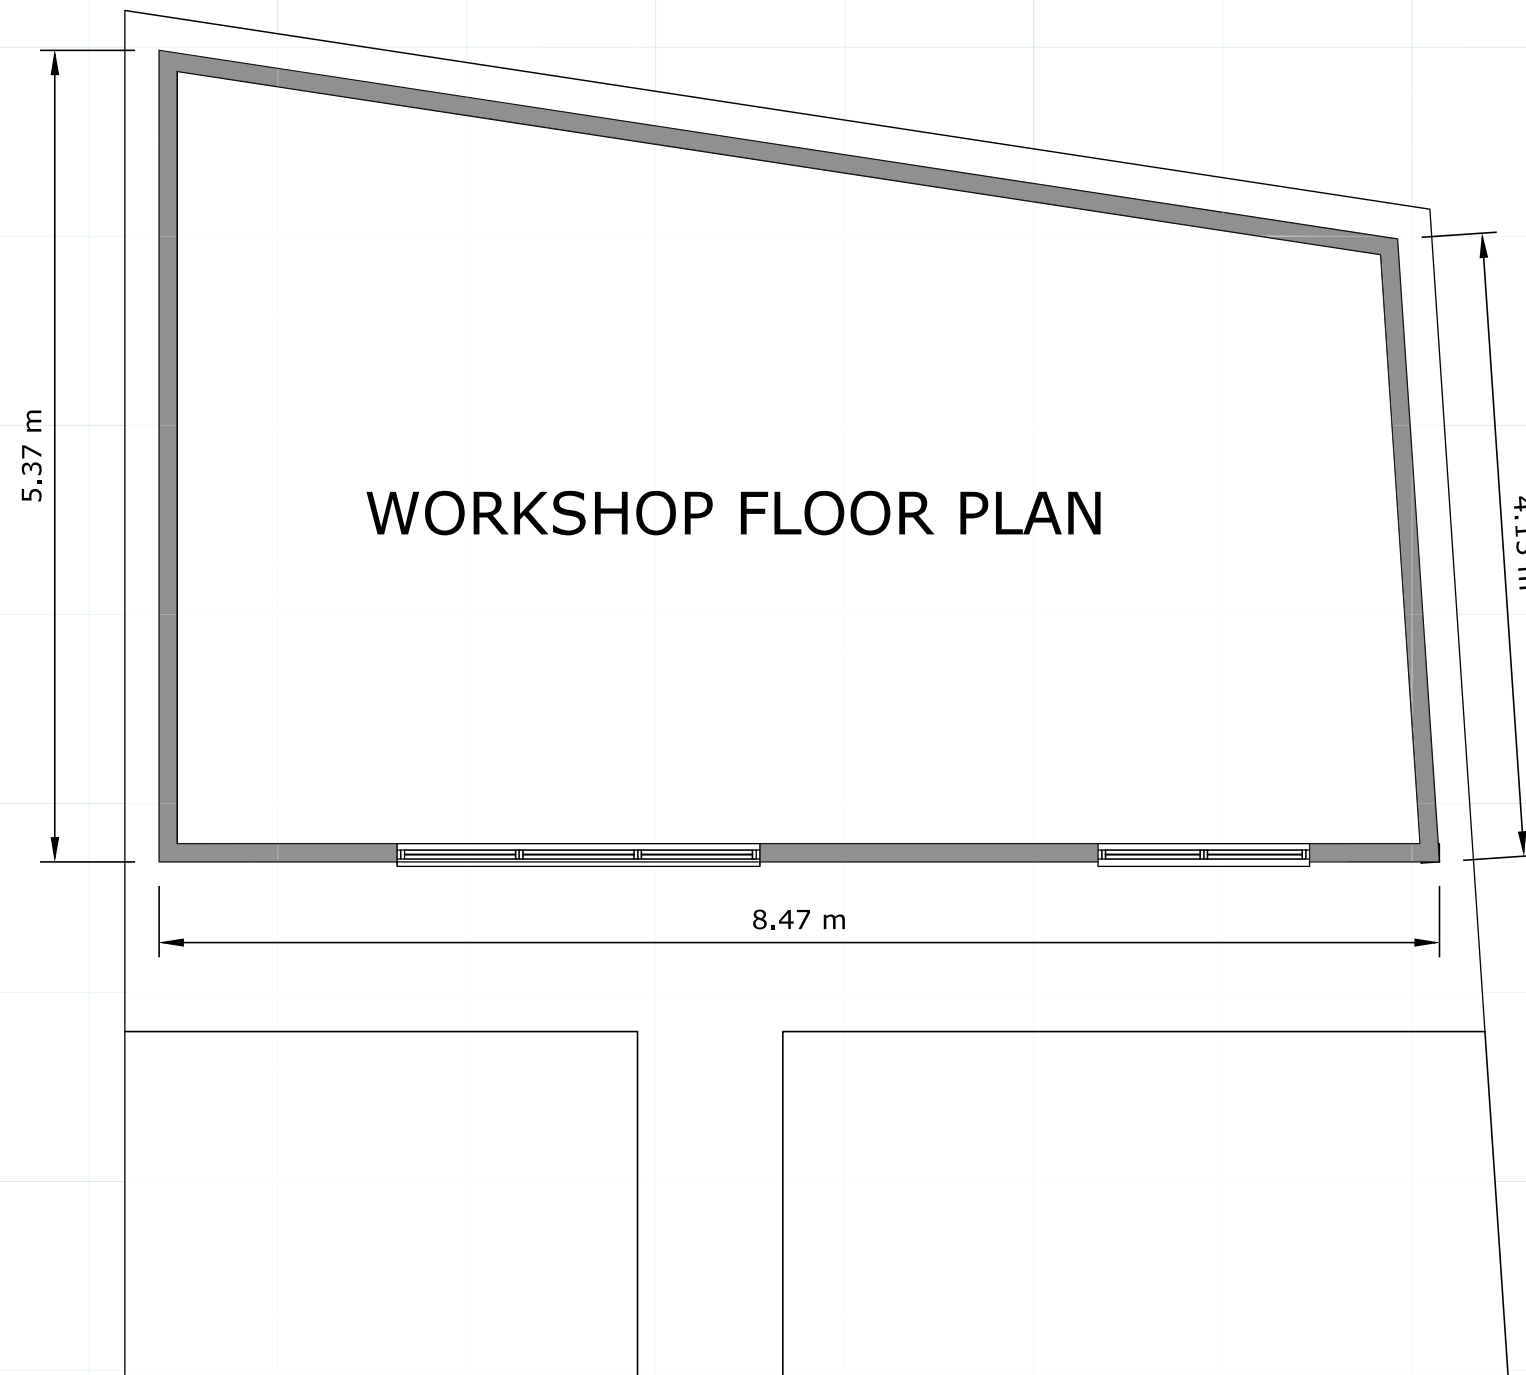

5.37 m

4.13 m

8.47 m