


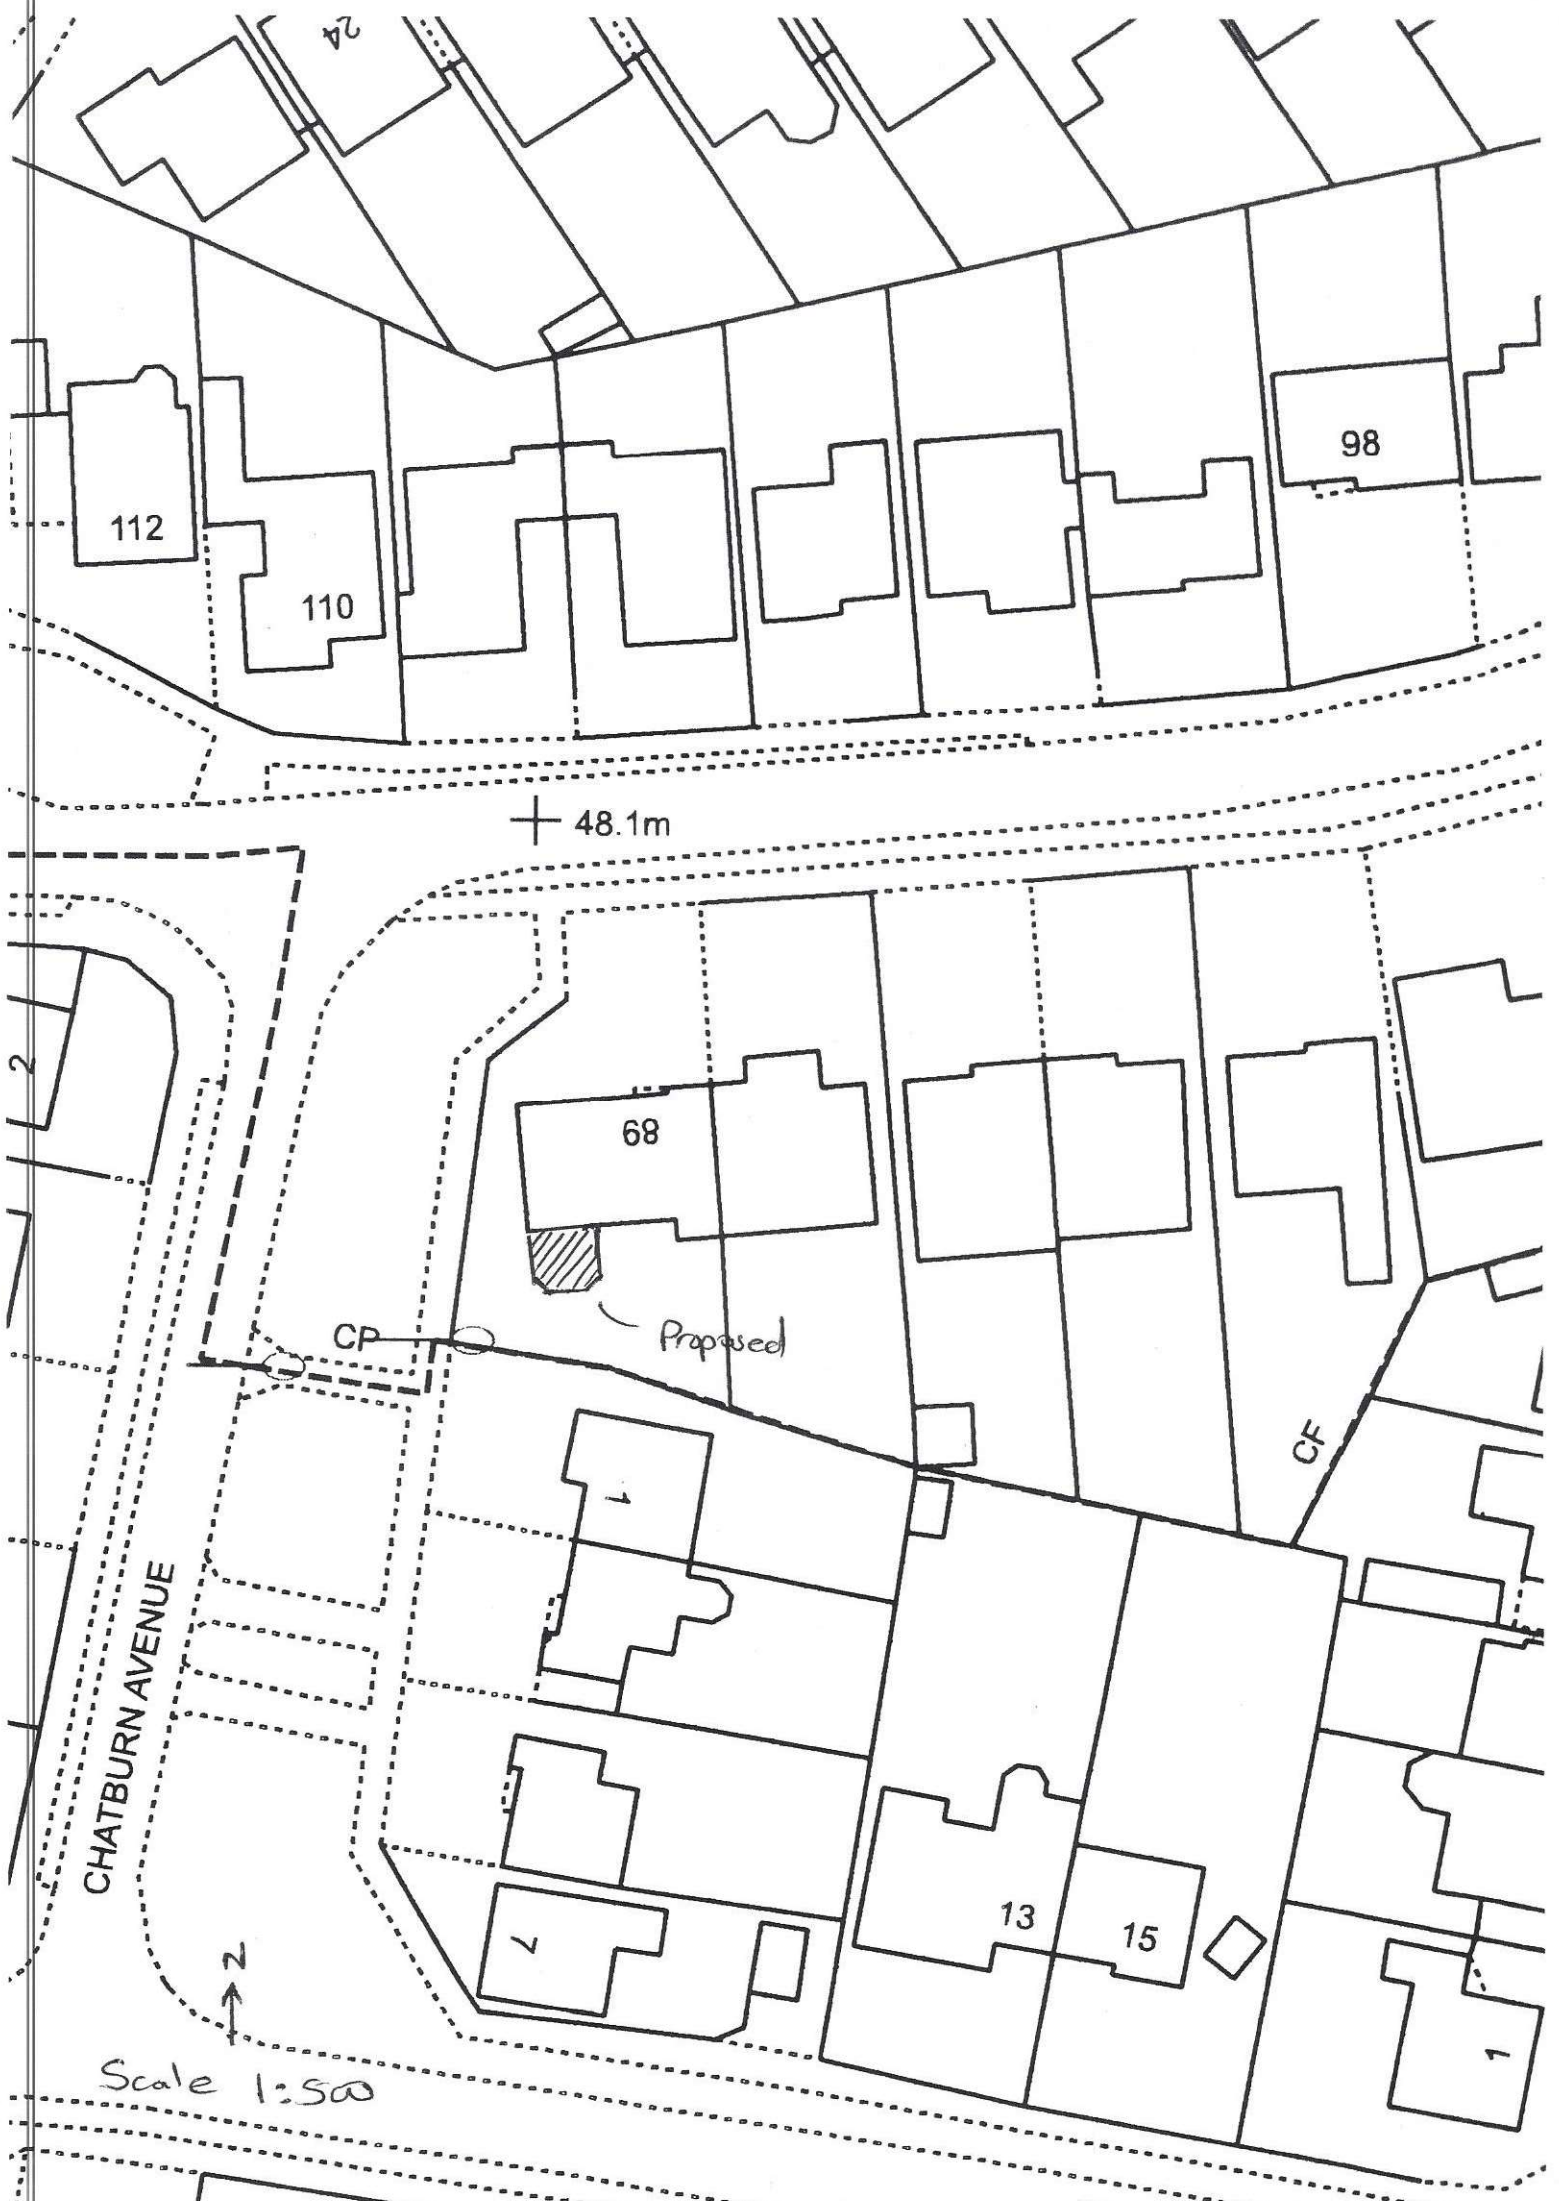

24

112

110

98

+ 48.1m

68

CP

Proposed

CF

CHATBURN AVENUE

13

15

Scale 1:500