
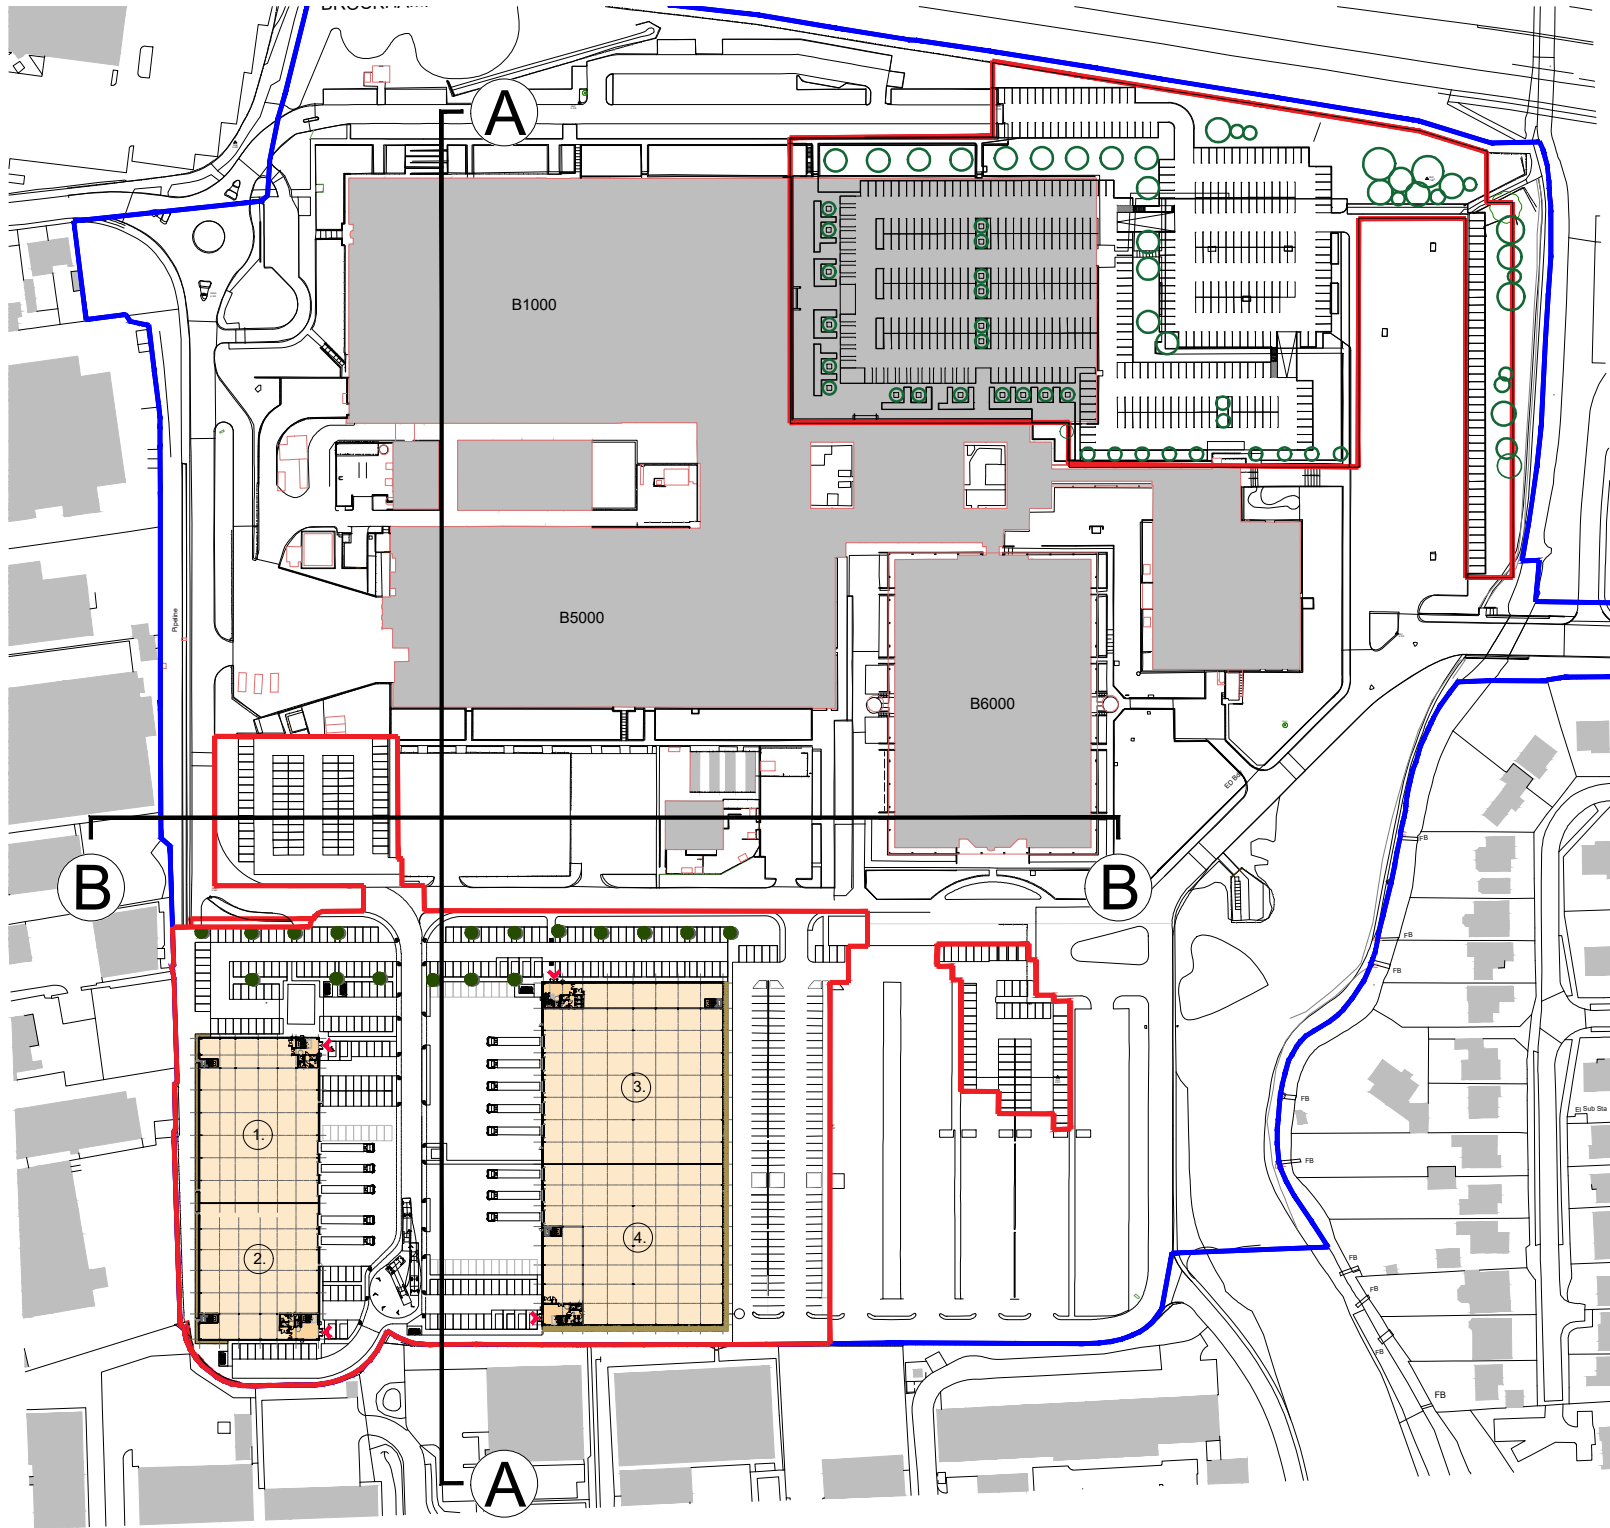
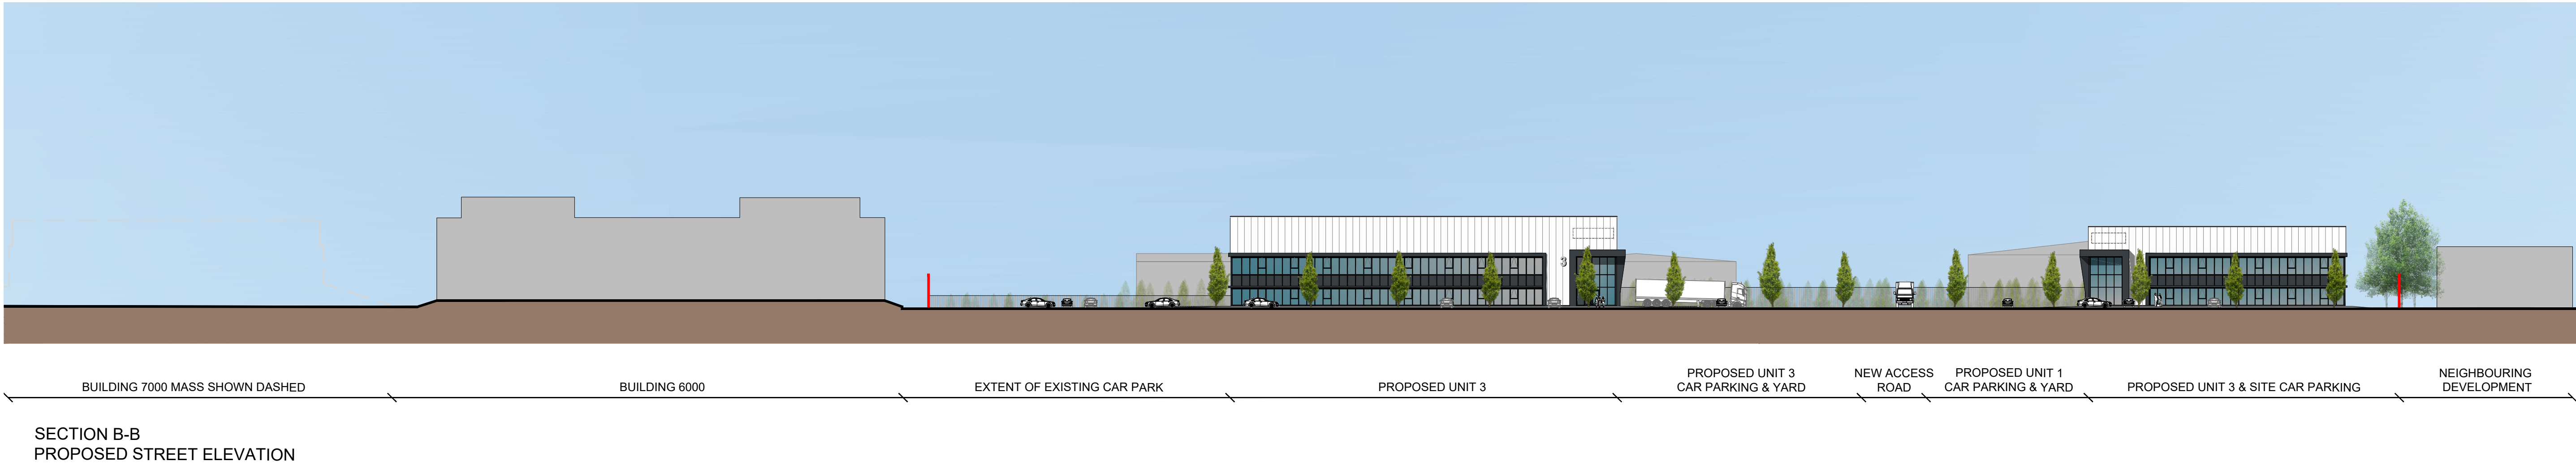


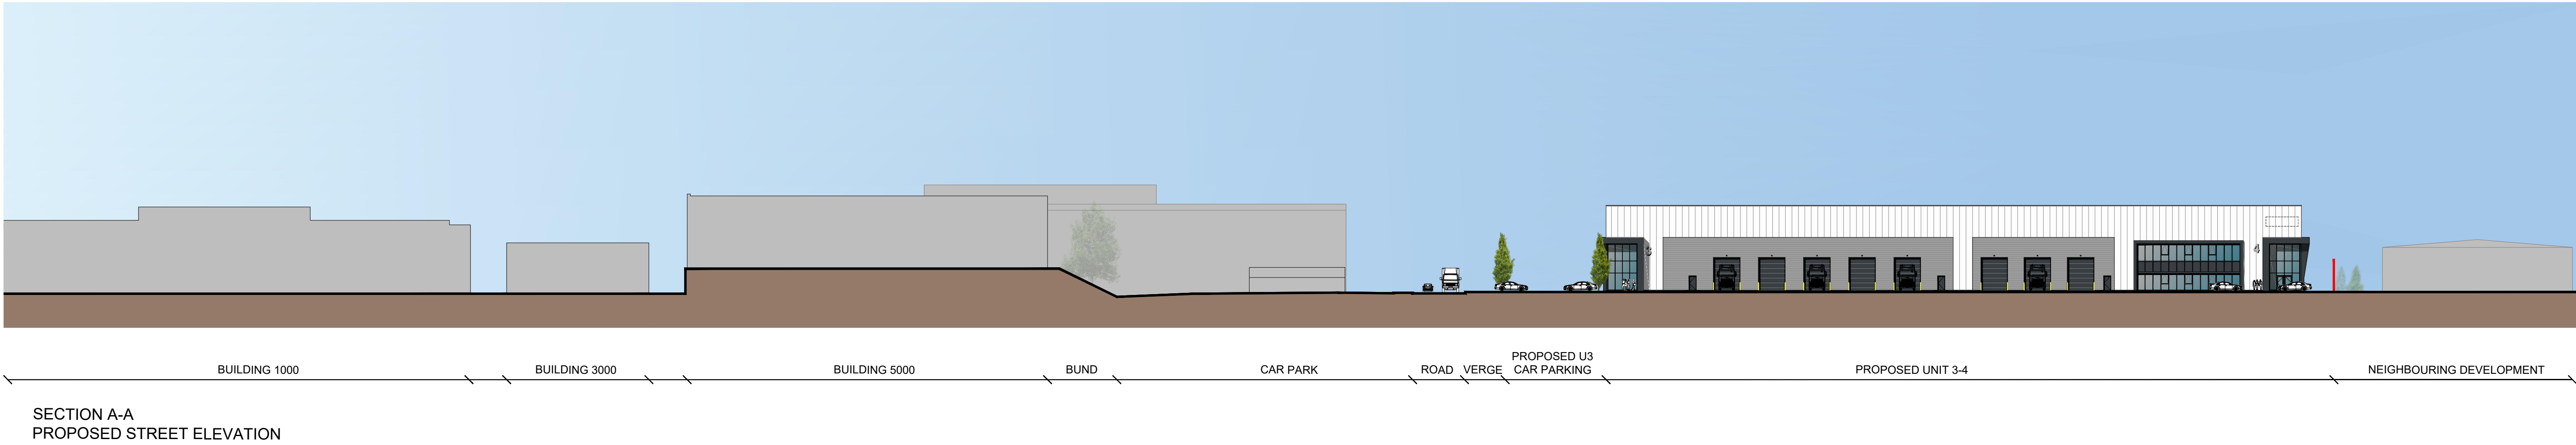

Client:
XLB PROPERTY LTD &
HAVANT S.a.r.l. (Luxembourg)

Project:
LANGSTONE TECHNOLOGY PARK
HAVANT

Drawing Title:
PROPOSED STREET SCENES
PROPOSED SITE SECTIONS

Scale @ A1: 1:500
Checked by: ME
Date: MAR 21

Job No: 11319
Stage: PL 022
Drawing No: 022

Issue Status:
Construction ☐ Preliminary ☐
Information ☐ Approval ☐
Tender ☐

Offices:
Working London
Milton Keynes
Warsaw

PRC Architecture & Planning