


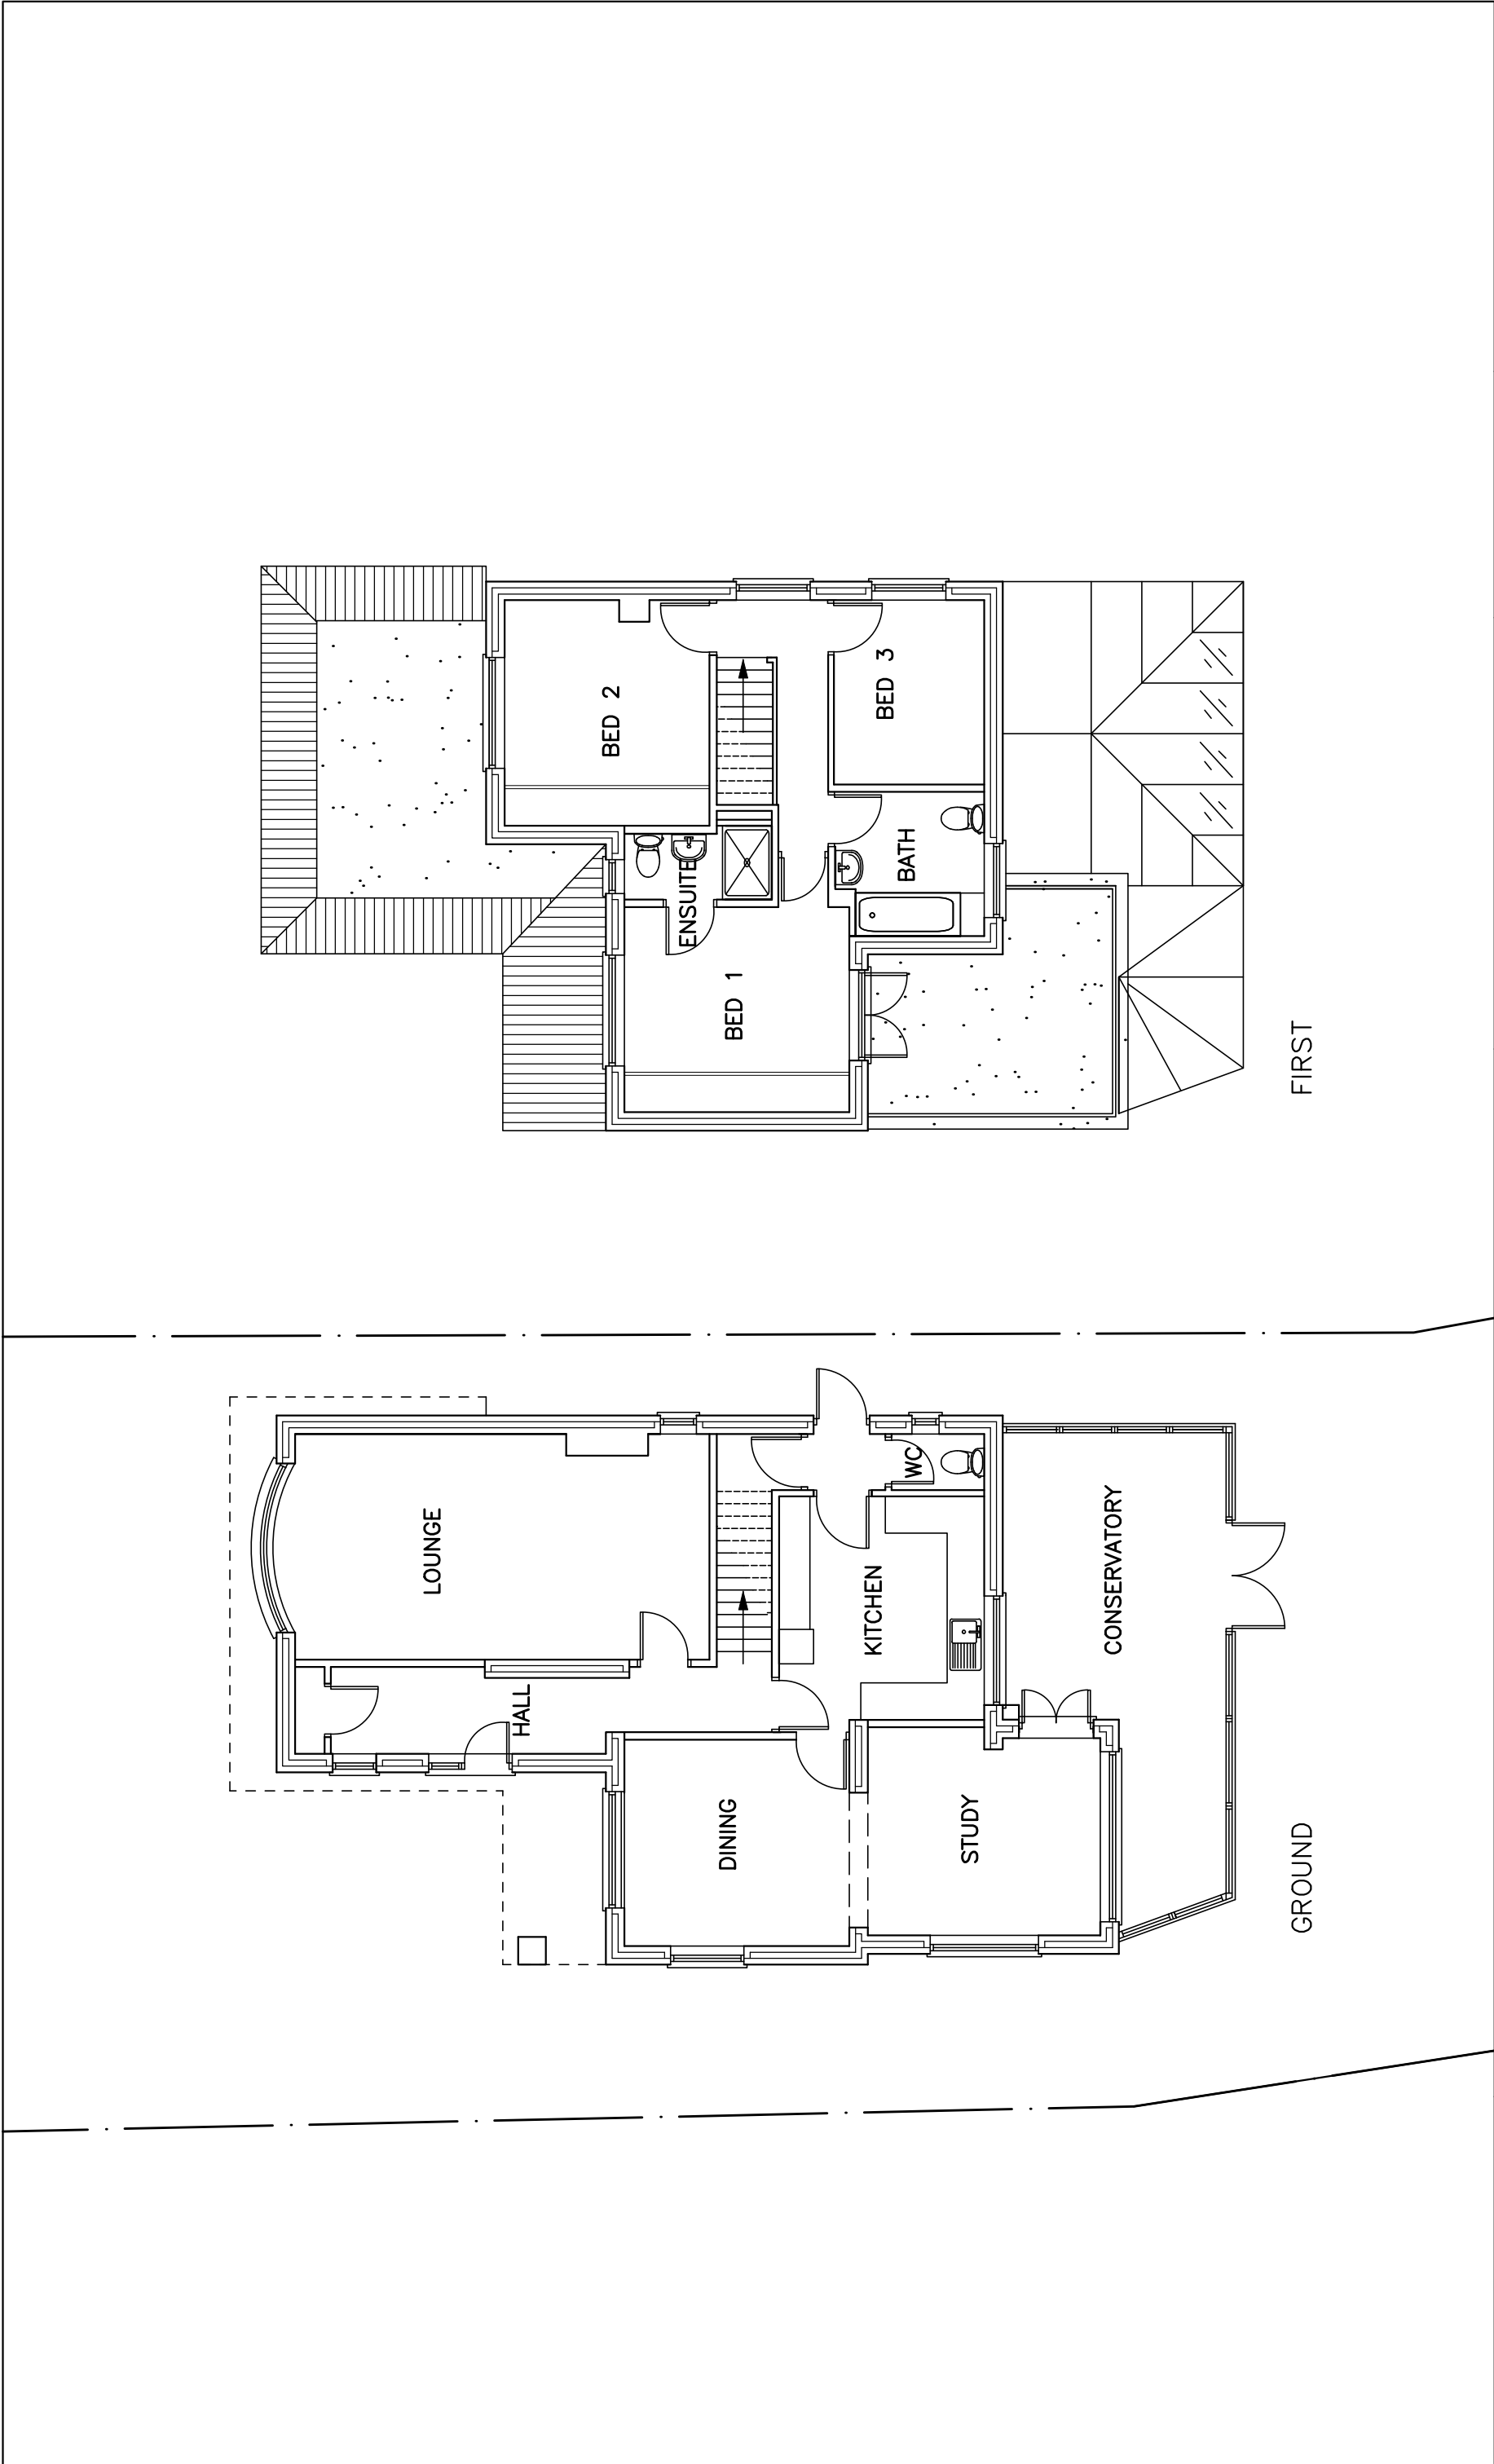

12 Havant Road, Haying Island, Hants, PO11 0NZ	EXISTING FLOOR PLANS										C#AD Critchley Architecture And Design Contact: 02392 474 919 info@caad.online The Old Brewery, 15E South Street, Havant, PO9 1BU		Scale A3 = 1:100		A
	Revisions		Drawn MS/ BLB/ AJB		Date 15/06/18		18057-201								
											10m	20m	30m	40m	