



Department of Planning and Development
Havant Borough Council
Public Service Plaza
Civic Centre Road
Havant
Hampshire
PO9 2AX

Your ref
APP/20/00804

Our ref
PLAN-035339

Date
13/10/2020

Contact
Tel 0330 303 0119

Dear Sir/Madam,

Proposal: Single storey side extension.

Site: APP/20/00804: - 57 St Johns Road, Havant, PO9 3TR.

Thank you for your letter dated 23/09/2020.

It appears that the developer is intending to build over to a public foul sewer which is crossing the site. Building over a "public sewer" is not normally permitted by Southern Water. However, under certain circumstances building over a minor sewer may be allowed. The conditions associated with building-over/close-to a public sewer are contained in Southern Water guidance notes which are available at: developerservices.southernwater.co.uk/DeclarationOfWorks/ApplicationForm

A formal application to build over-to the sewer will required to be submitted by the applicant.

In order to protect drainage apparatus, Southern Water requests that if consent is granted, the following condition is attached to the planning permission; Prior to the commencement of development, the developer must advise the local authority, in consultation with Southern Water, of measures which will be undertaken to protect the public sewers.

It is possible that a sewer now deemed to be public could be crossing the development site. Therefore, should any sewer be found during construction works, an investigation of the sewer will be required to ascertain its ownership before any further works commence on site.

Southern Water requires a formal application for any new connection to the public foul sewer to be made by the applicant or developer.

To make an application visit: developerservices.southernwater.co.uk and please read our New Connections Services Charging Arrangements documents which are available on our website via the following link: southernwater.co.uk/developing-building/connection-charging-arrangements



In situations where surface water is being considered for discharge to our network, we require the below hierarchy for surface water to be followed which is reflected in part 3 of the Building Regulations:

- Reuse
- Infiltration
- Watercourse
- Storm sewer
- Combined Sewer

Guidance on Building Regulations is here:

gov.uk/government/publications/drainage-and-waste-disposal-approved-document-h

For further advice, please contact Southern Water, Southern House, Yeoman Road, Worthing, West Sussex, BN13 3NX (Tel: 0330 303 0119).


Website: southernwater.co.uk or by email at: SouthernWaterPlanning@southernwater.co.uk

Yours faithfully,



Joff Edevane
Growth Planning Lead
Business Channels

SOUTHERN WATER

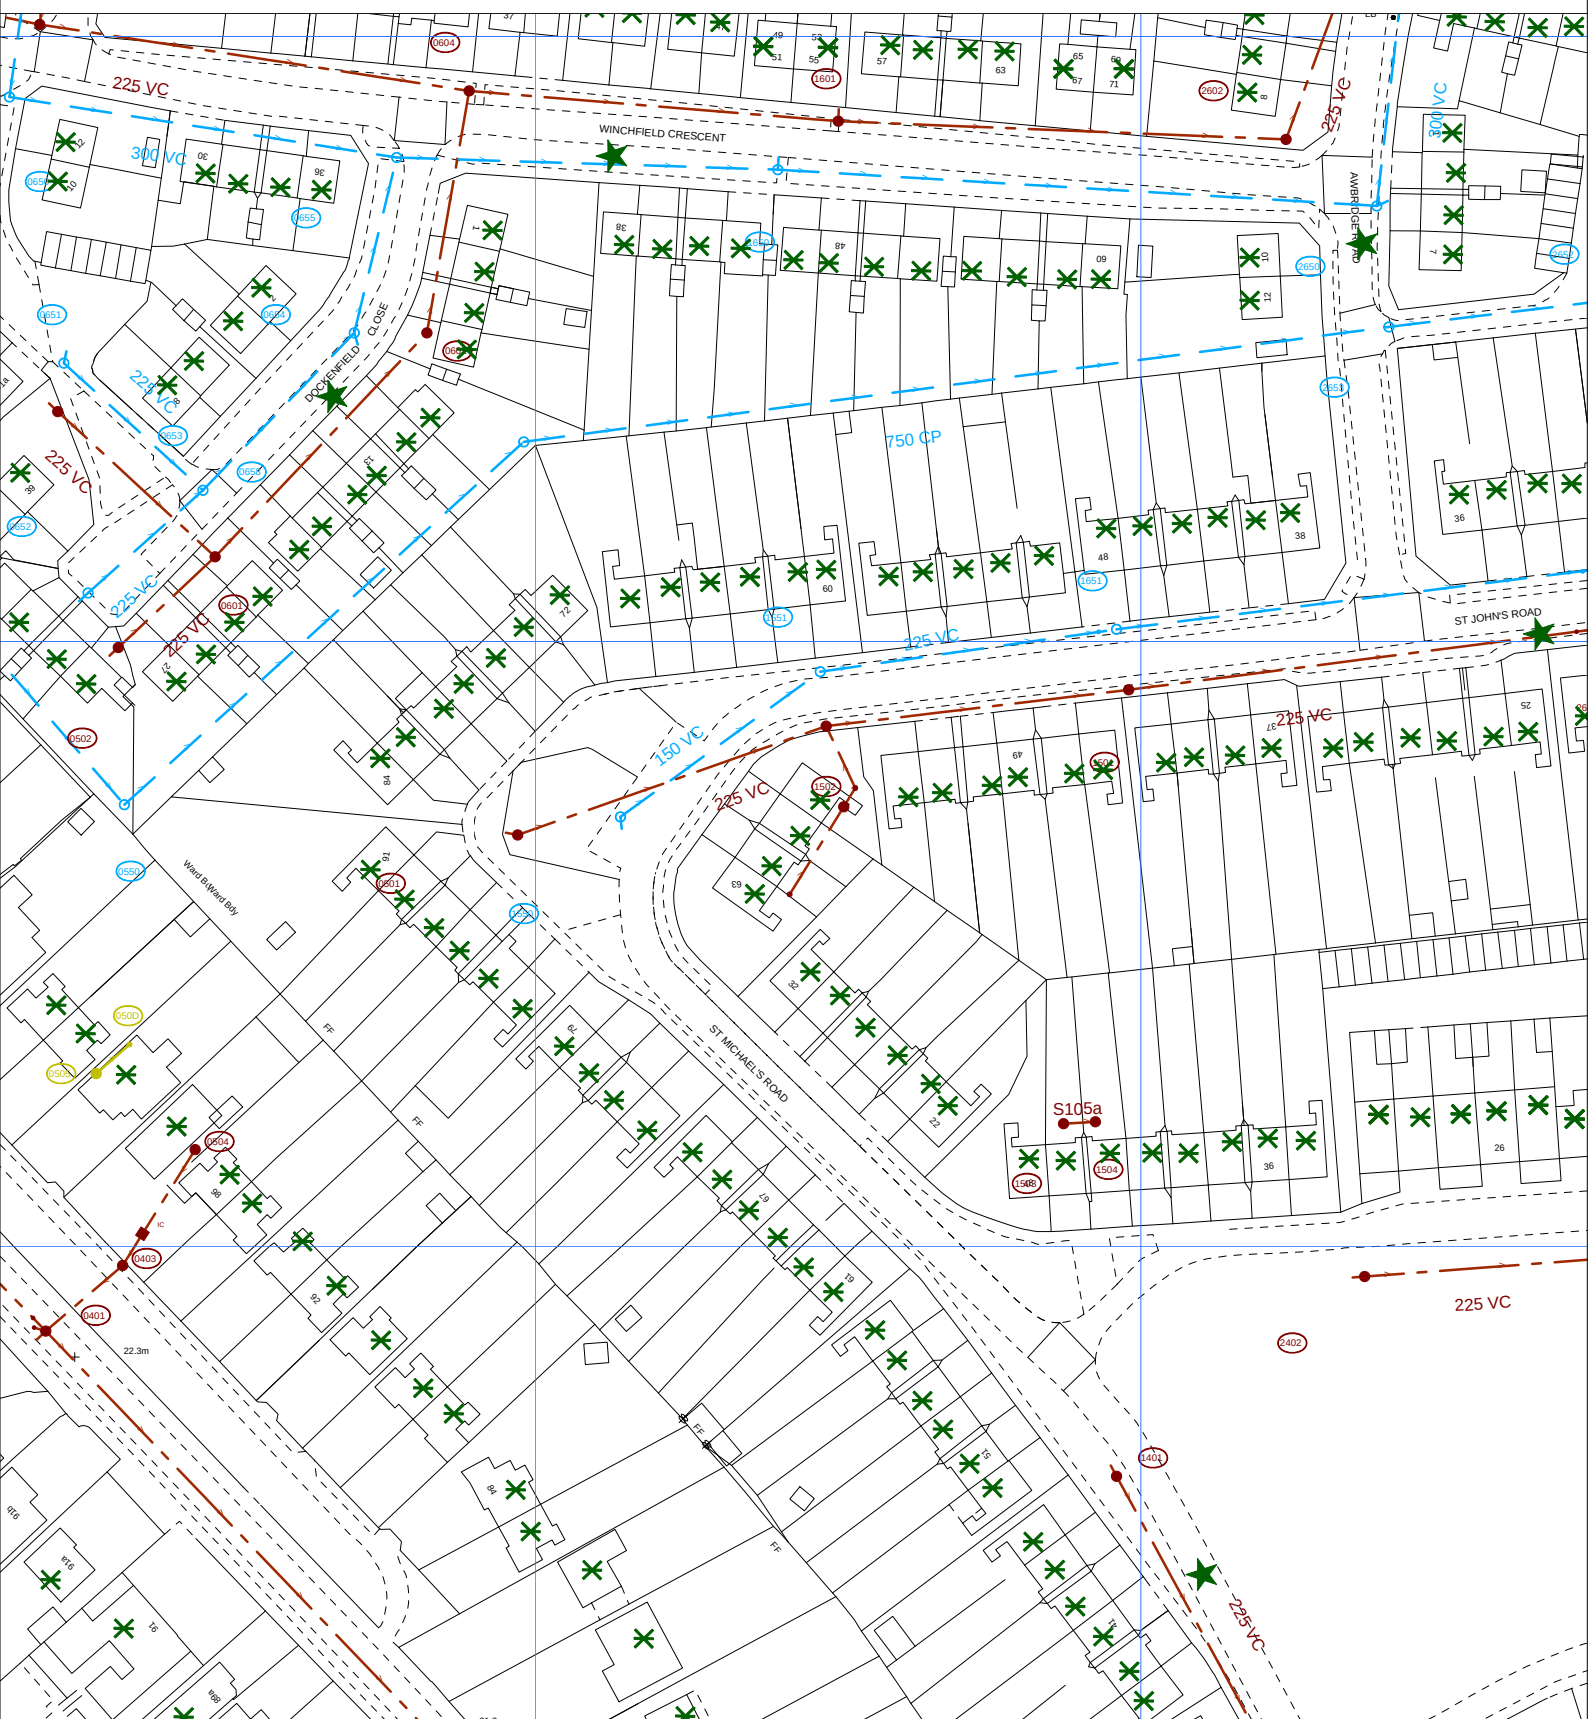

The positions of pipes shown on this plan are believed to be correct, but Southern Water Services Ltd accept no responsibility in the event of inaccuracy. The actual positions should be determined on site.

Based upon Ordnance Survey Digital Data with the permission of the controller of H.M.S.O. Crown Copyright Reserved Licence No. WU 298530

O.S. REF: SU7007NW

Scale: 1:1250

Screen Print

WARNING: BAC pipes are constructed of Bonded Asbestos Cement

WARNING: Unknown (UNK) materials may include Bonded Asbestos Cement



Printed By: kishoku

Date: 12-10-2020

Southern Water MapGuide Browser

Requested By:

